



255 Stand Lane, Radcliffe, Greater Manchester, M26 1AJ

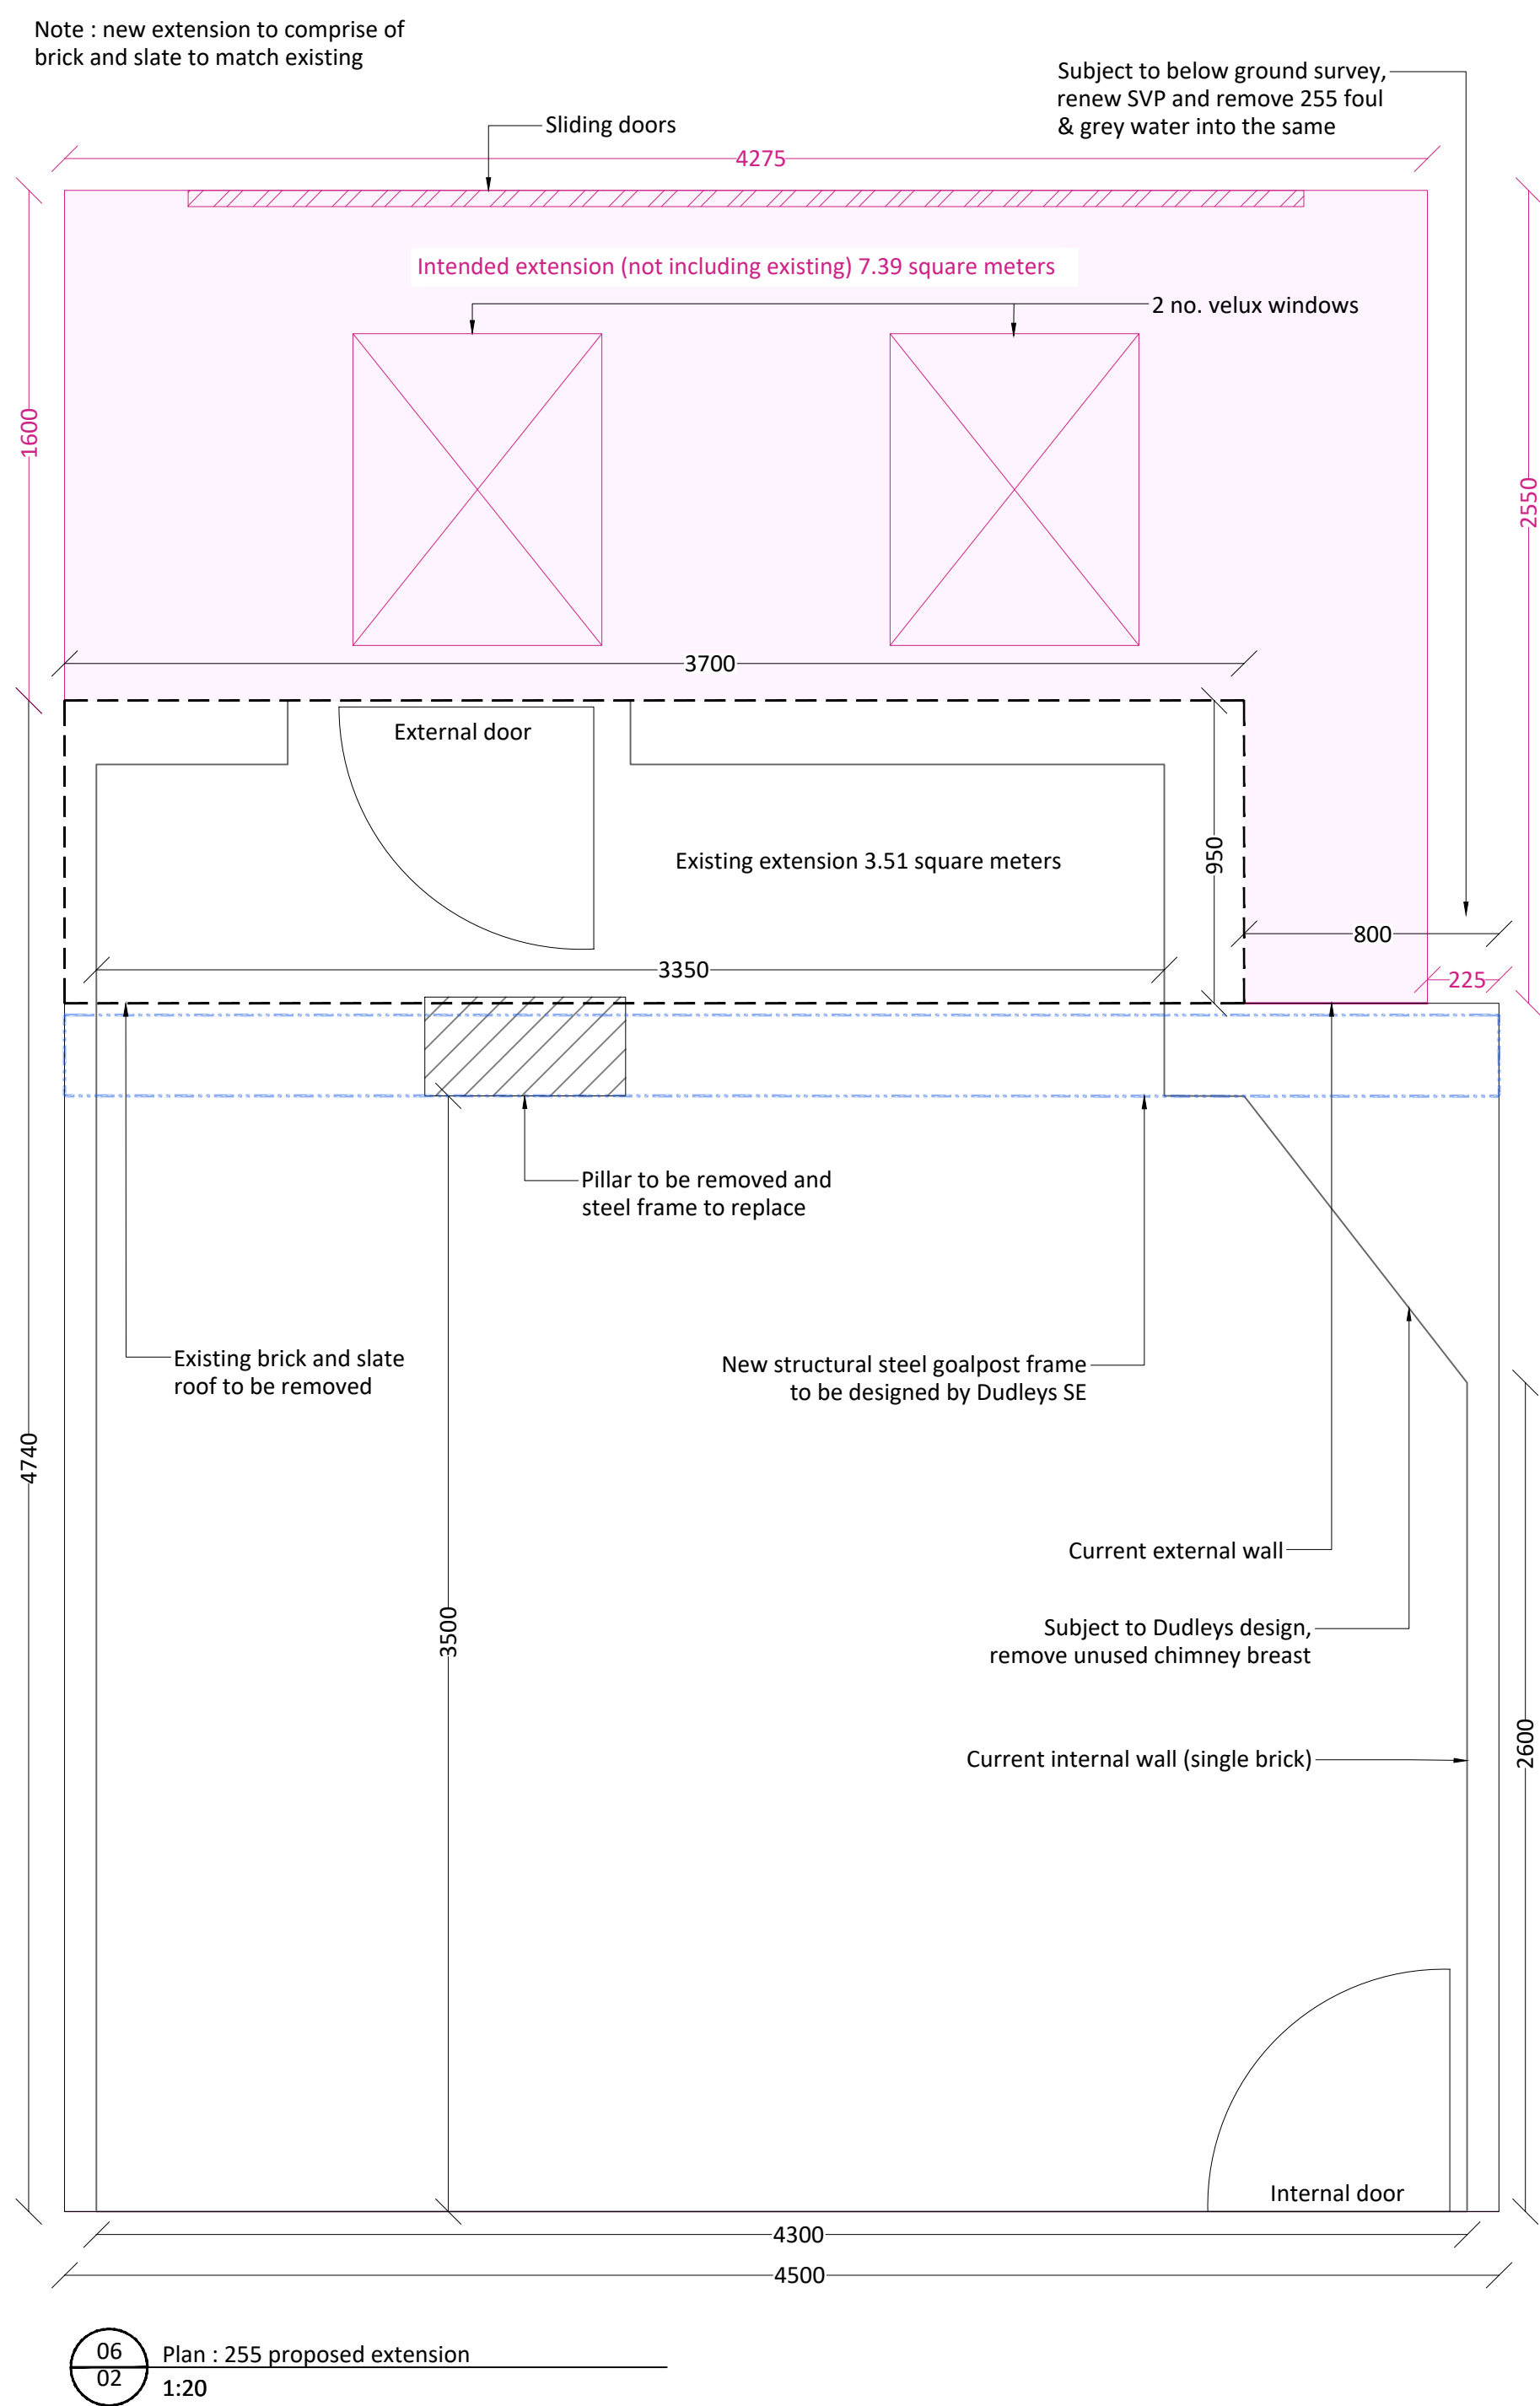

Scale: 1:20

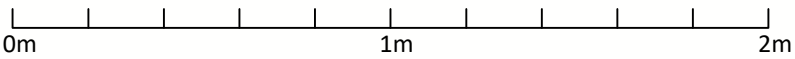

KEY

	Exsting extension at 255 to be removed		Windows/doors		Section lines
	Proposed extension		Indicative proposed steel frame		
	45° angle from existing openings (windows/doors)		Current suporting post to be removed		

Ms Chloe Greenwood
255 Stand Lane, Radcliffe,
Greater Manchester, M26 1JA

Proposed enlarged
kitchen extension at 255

Drwg No: 02

Scale: 1:20 @ A3