


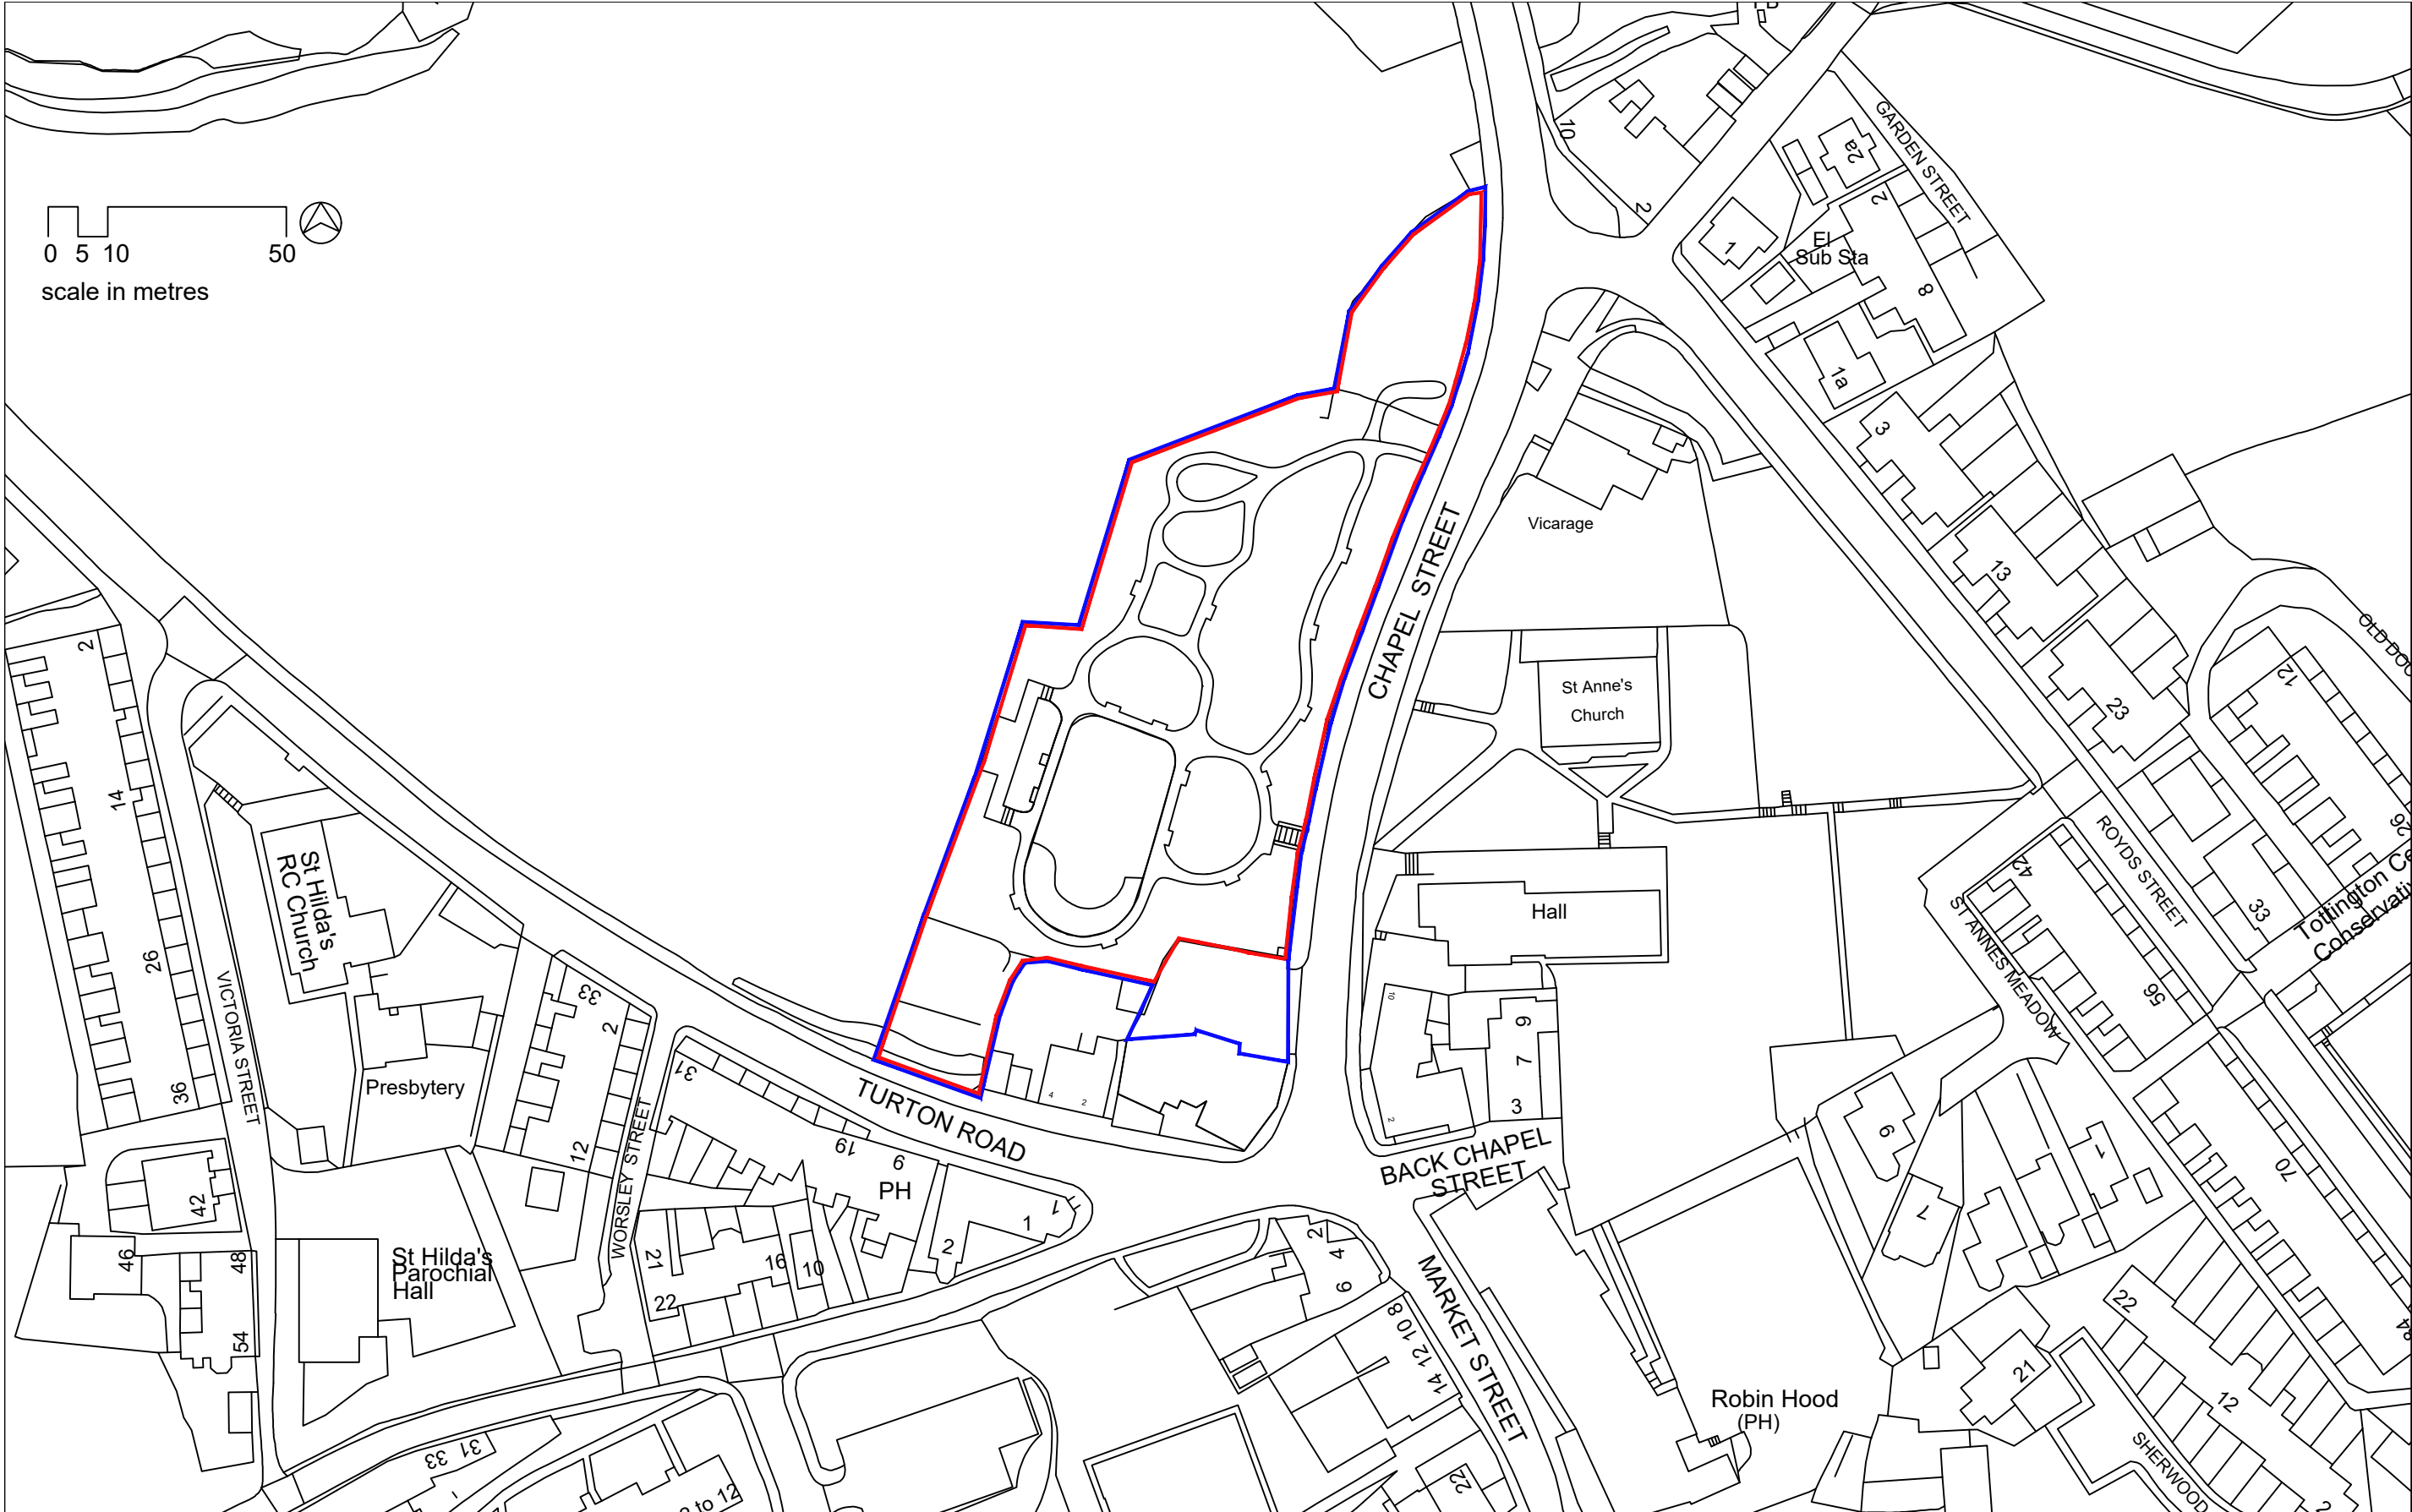

Notes

1) Figured dimensions to be taken. Do not scale dimensions. Contractors must verify all dimensions on site before preparing shop drawings or commencing any work.

2) Copyright © This drawing must not be reproduced without the permission of Proffitts CIC

3) Reproduced from 1998 Ordnance Survey mapping with permission of the controller of HMSO.

DATE	REVISION NOTES	ISSUE	CHKD
12.12.22	v1 - scaled the plan		

DESIGN	PLANNING	TENDER	CONTRACT

KEY

 development area

 land owned by Bury Council



Proffitts
Investing in Communities

PROFFITTS - INVESTING IN COMMUNITIES
email: communities@proffittscic.com
twitter: @proffittscic
www.proffittscic.com

CLIENT
Bury MBC

PROJECT
Whitehead Gardens

TITLE
Location Plan

SCALE 1:1000@A3	DATE 12.12.2022	DRAWING NO. 223/L01v1
DRAWN BY RG	CHECKED BY MP	PROJECT CODE 223
		ISSUE