



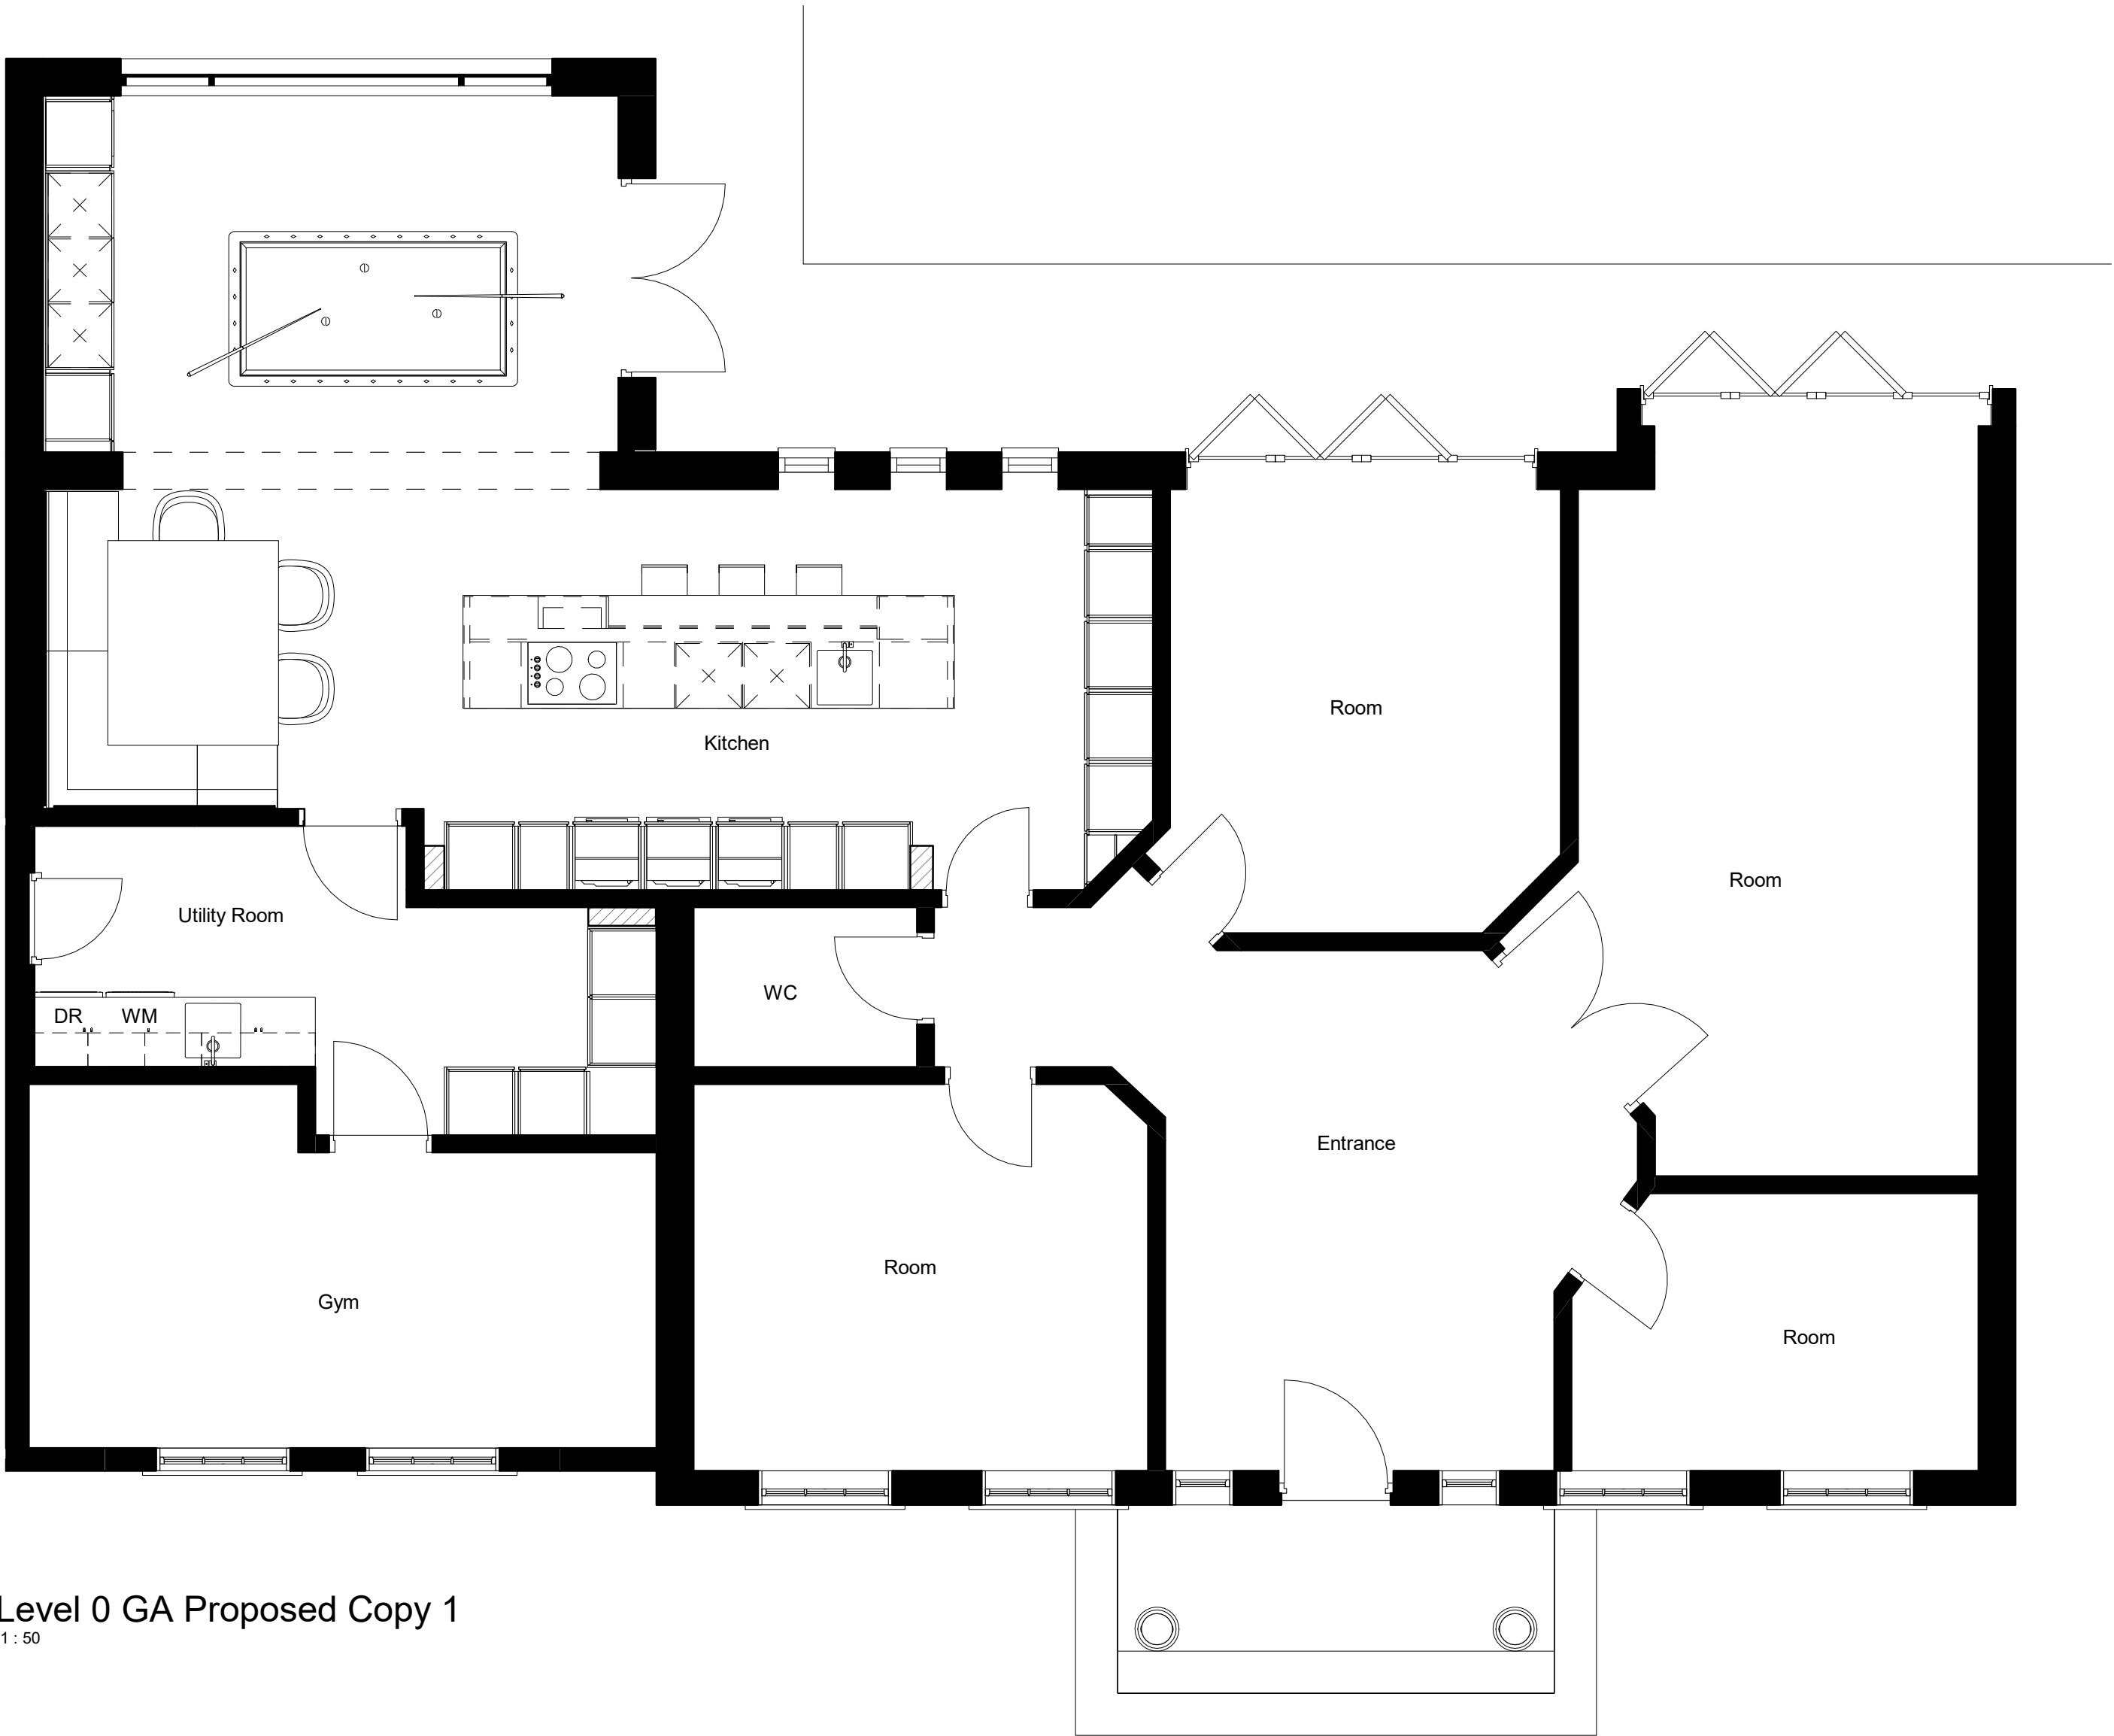

3. 3D View - Rear Copy 1



1. Left Side GA Proposed  
1:100

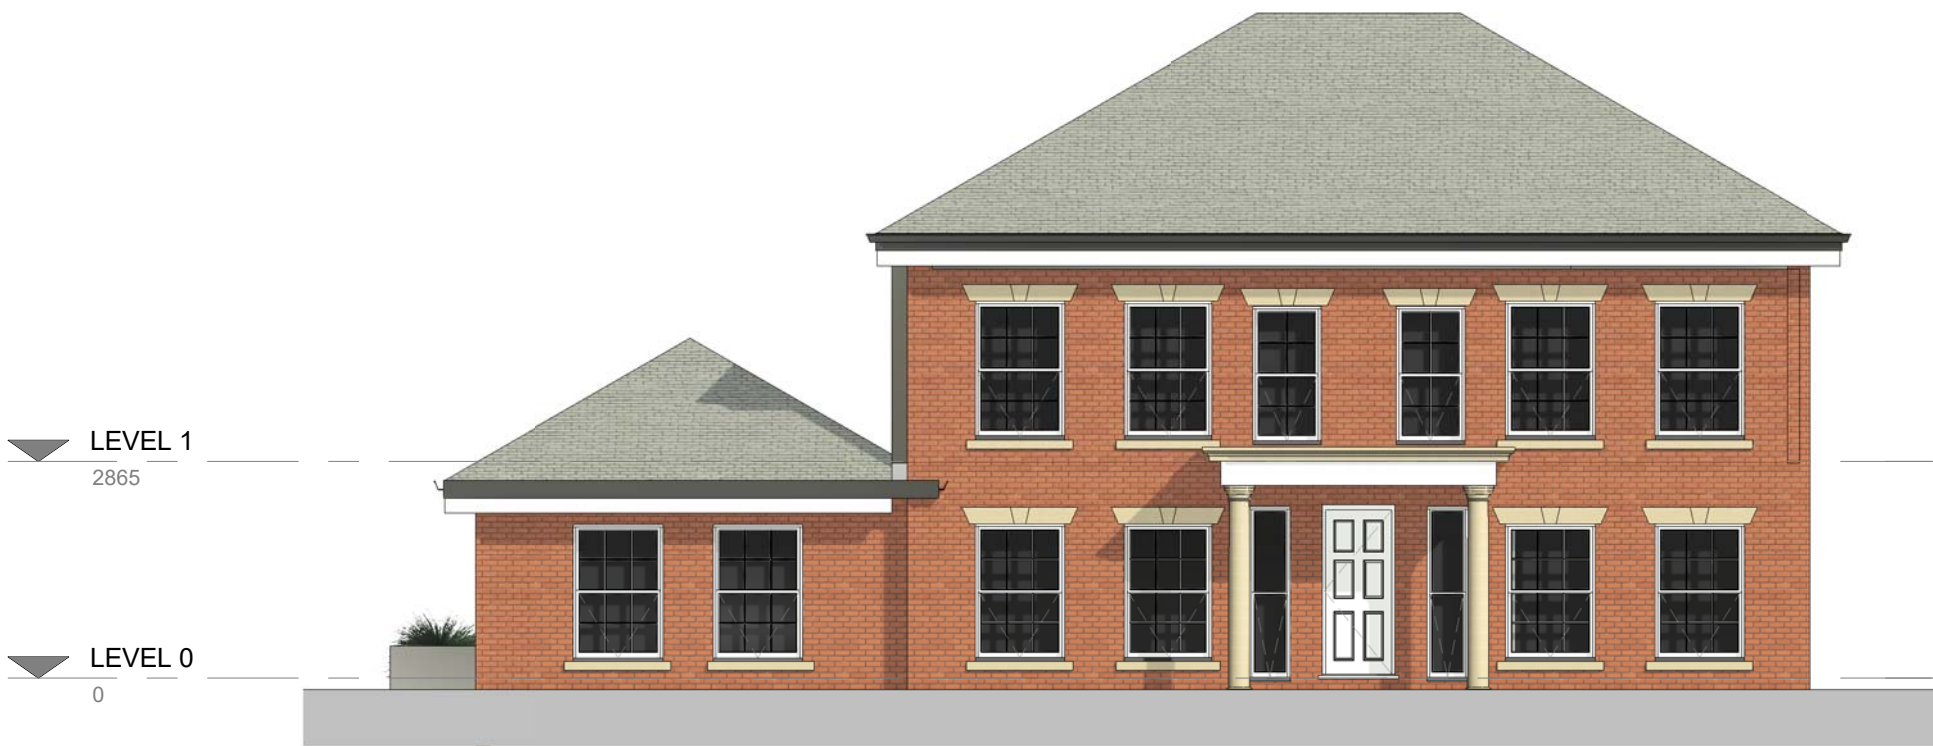

8. Front - GA Proposed  
1:100



5. Rear - GA Proposed  
1:100



6. Right Side - GA Proposed  
1:100

