



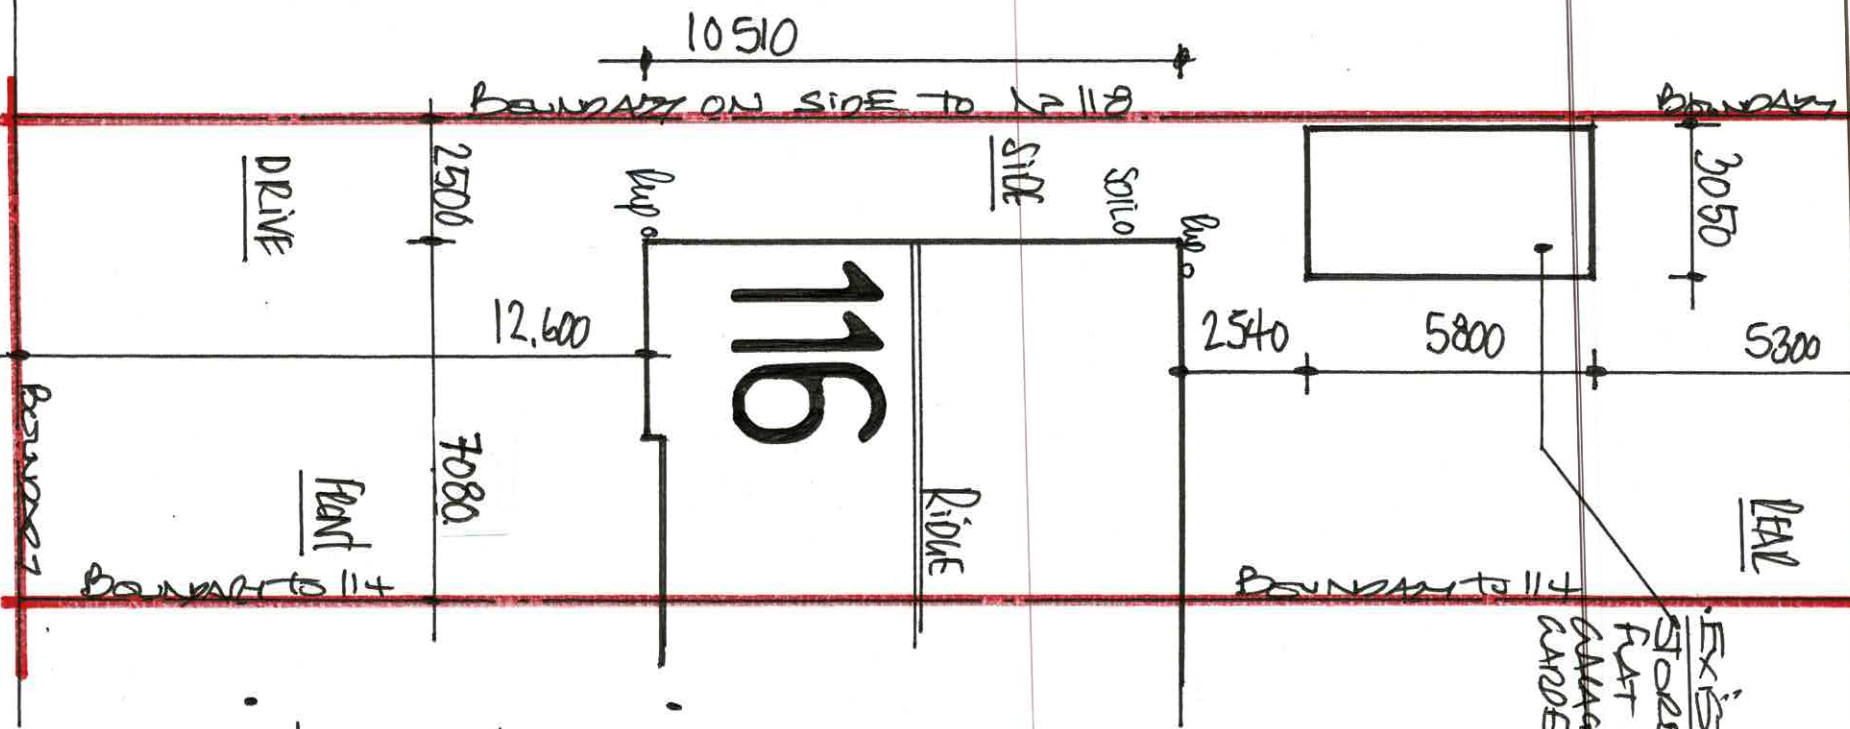

1:150 EXISTING "BLOCK - PLAN"

MARCH 2023.

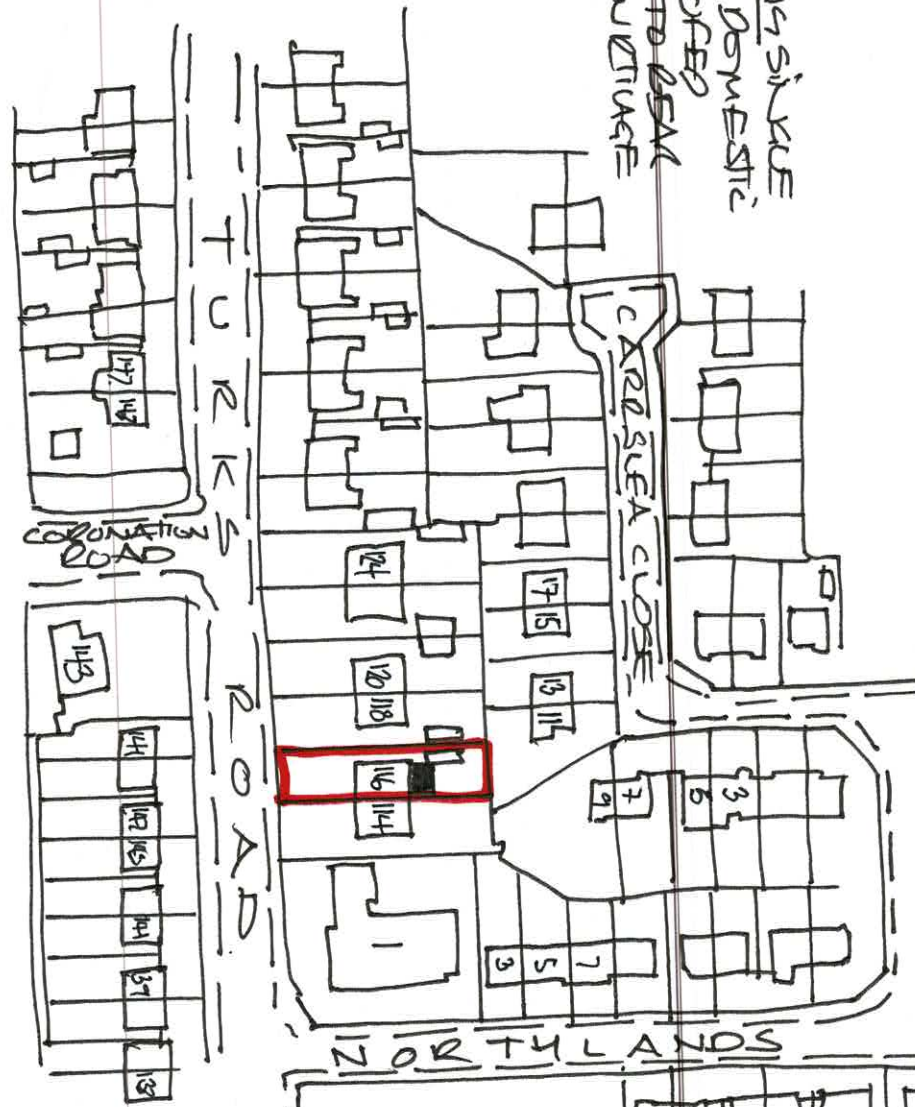

1:1250 "SITE - LOCATION" - PLAN

• CREATIVE NOTES:


• THESE PLANS, DETAILS AND NOTES HAVE BEEN PREPARED, DETAIL AND DERIVED FOR THE SPECIFIC PURPOSES OF APPLYING TO BURY COUNCIL PLANNING AND BUILDING CONTROL OFFICES IN ORDER TO OBTAIN THE NECESSARY AND NECESSARY HOUSE - HOUSE PLANNING PERMISSION AND BUILDING REGULATIONS FOR PLANS / PLAN CHECKING APPLICATIONS AND CONSENTS ONLY !!!

• AS ADVISED BY APPLICANTS, THEY HAVE THEIR REPORT ON A PROPOSED PLANS, IN VIEW OF A VARIATION TYPE SO NOT USED TO OBTAIN ANY APPROVALS OR CONSENTS AND ABOVE THOSE FROM THE LOCAL AUTHORITY. AS NOTED ABOVE etc !!

ADDRESSES

Nº: 116 TURKS Road,
Kadcliffe,
M20 4WN.

• PROPOSED SINGLE STOREY GROUND FLOOR DOMESTIC FLAT ROOFED HOUSE EXTENSION BUT ATTACHED TO BEAR OF SEMI DETACHED BUILDING AND VICTED TO EXISTING DETACHED GARAGE

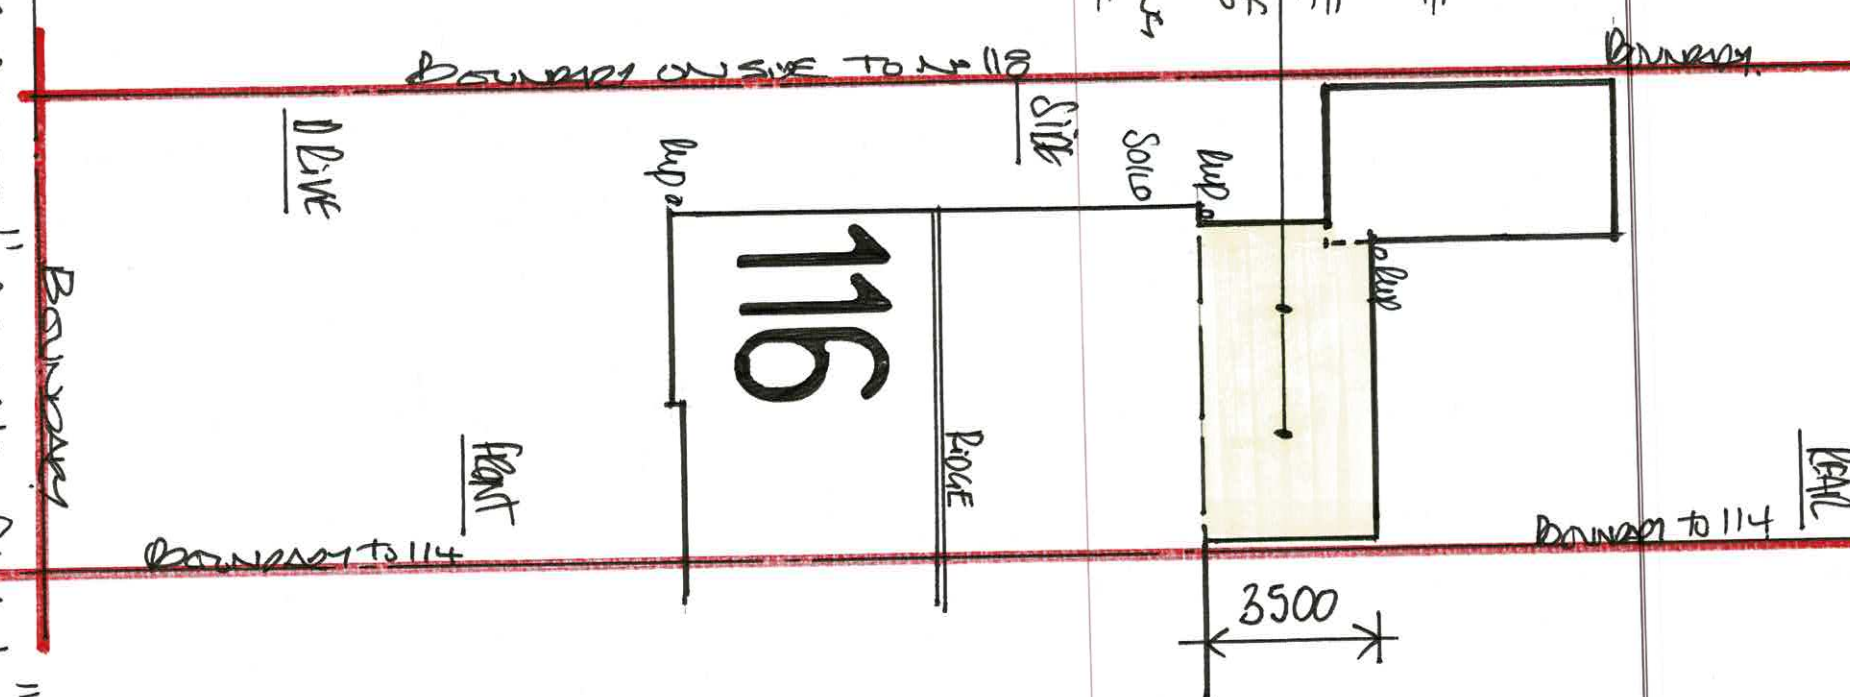

1:150 PROPOSED "BLOCK - PLAN"