


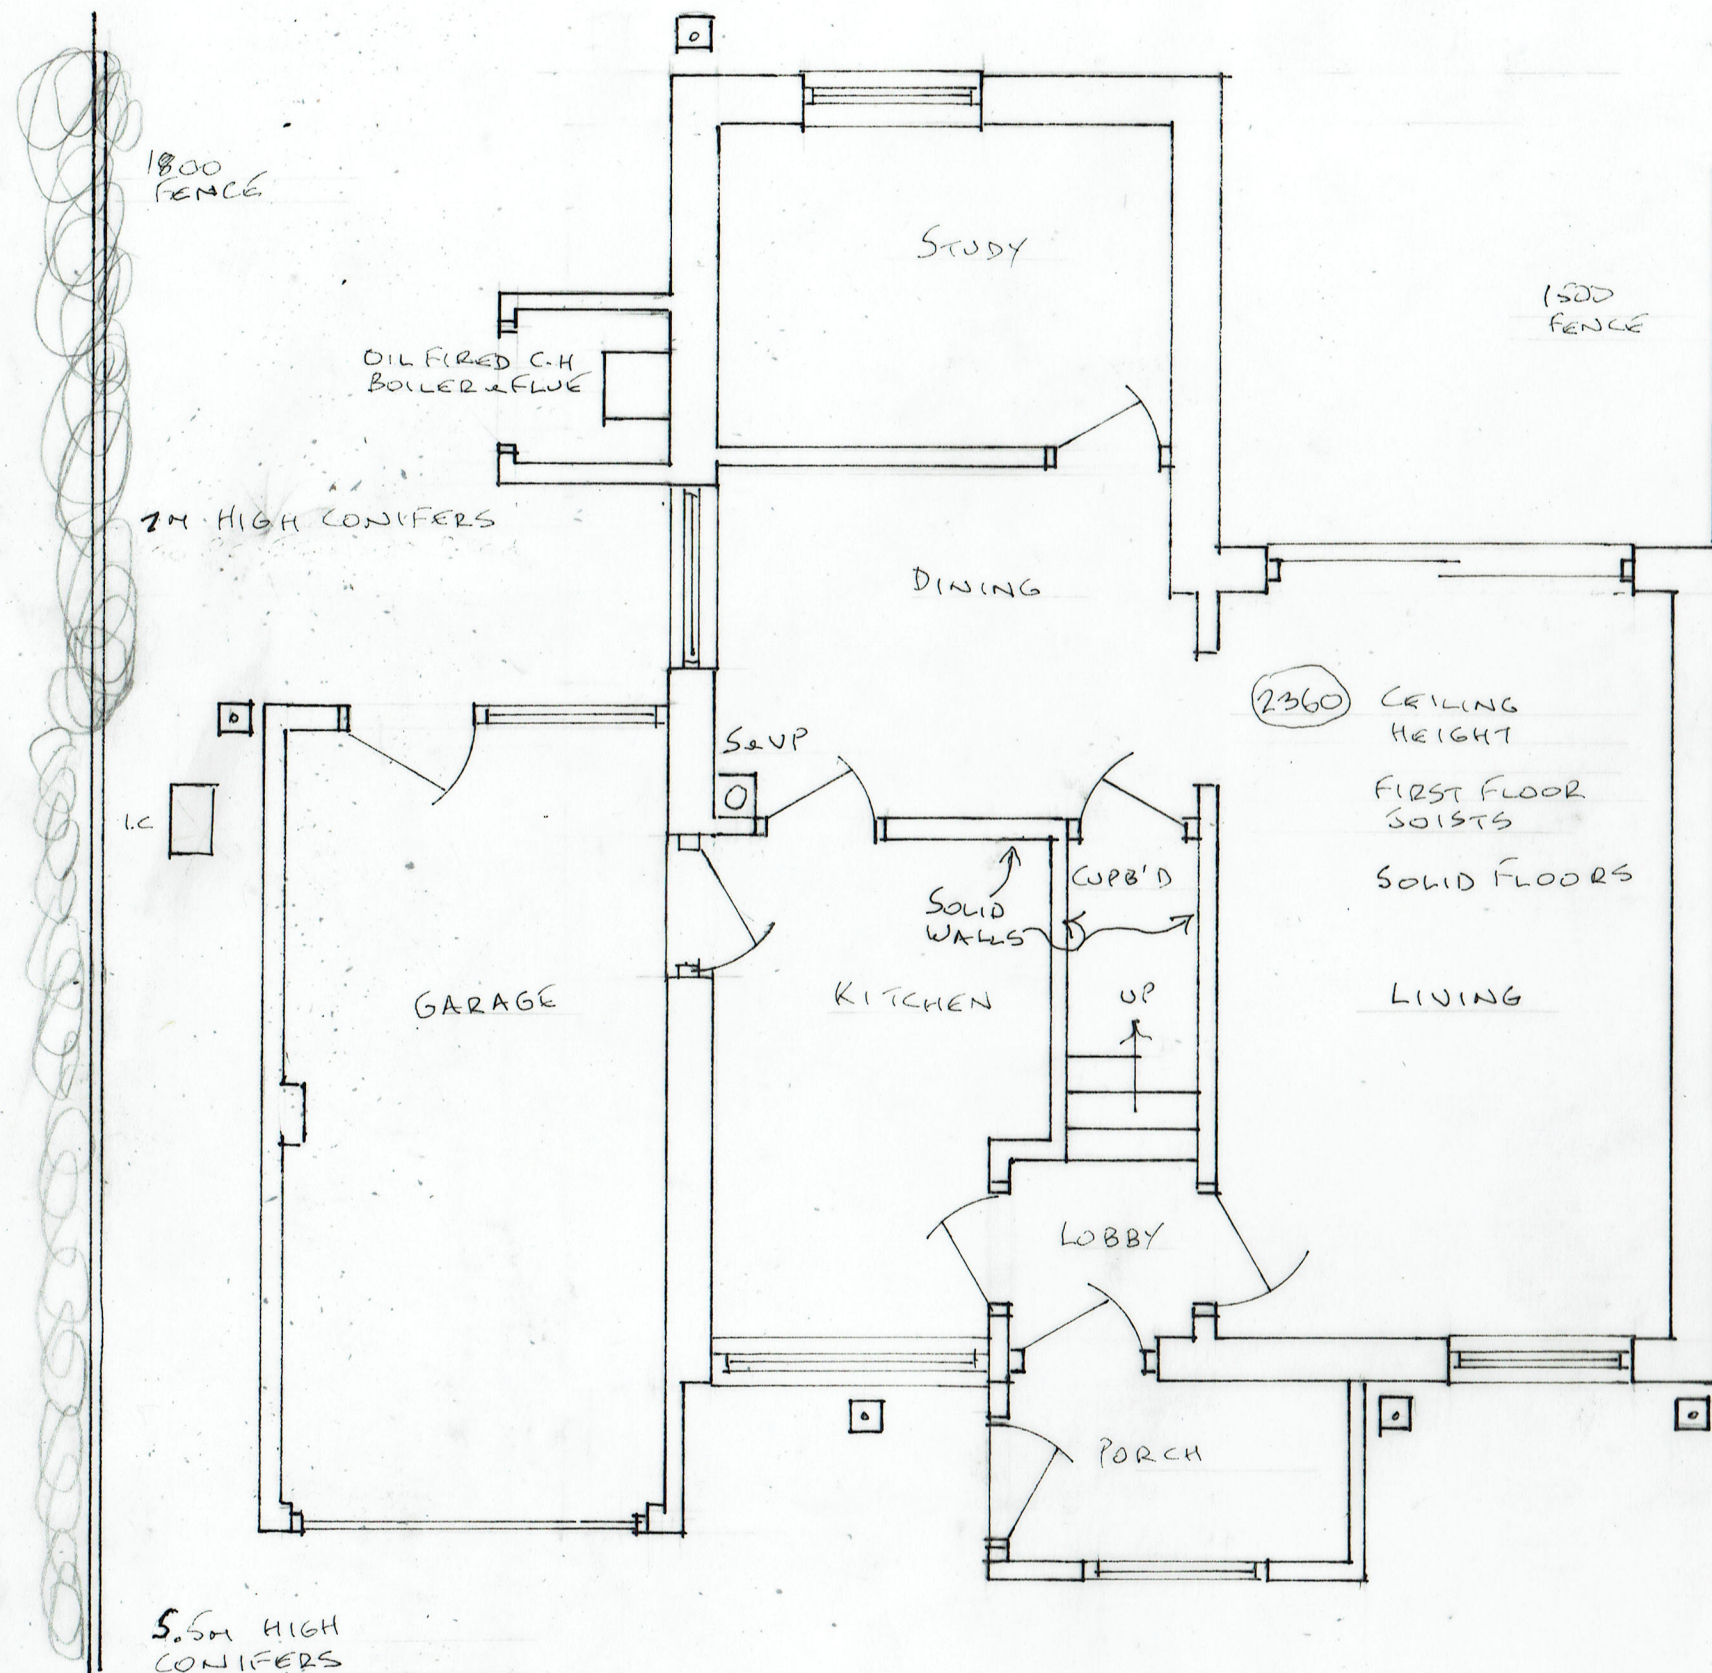

GARAGE
TO NO. 14

EXISTING GROUND FLOOR PLAN

28/05/2022

22/697/01

FRONT DORMER, TWO STOREY SIDE EXTENSION
16 HAZELDENE CLOSE, BURY BL9 9SA