



SITE LOCATION: 425 BURY NEW ROAD, PRESTWICH
LAYOUT PLAN TO ILLUSTRATE PROPOSED VENTILATION SYSTEM

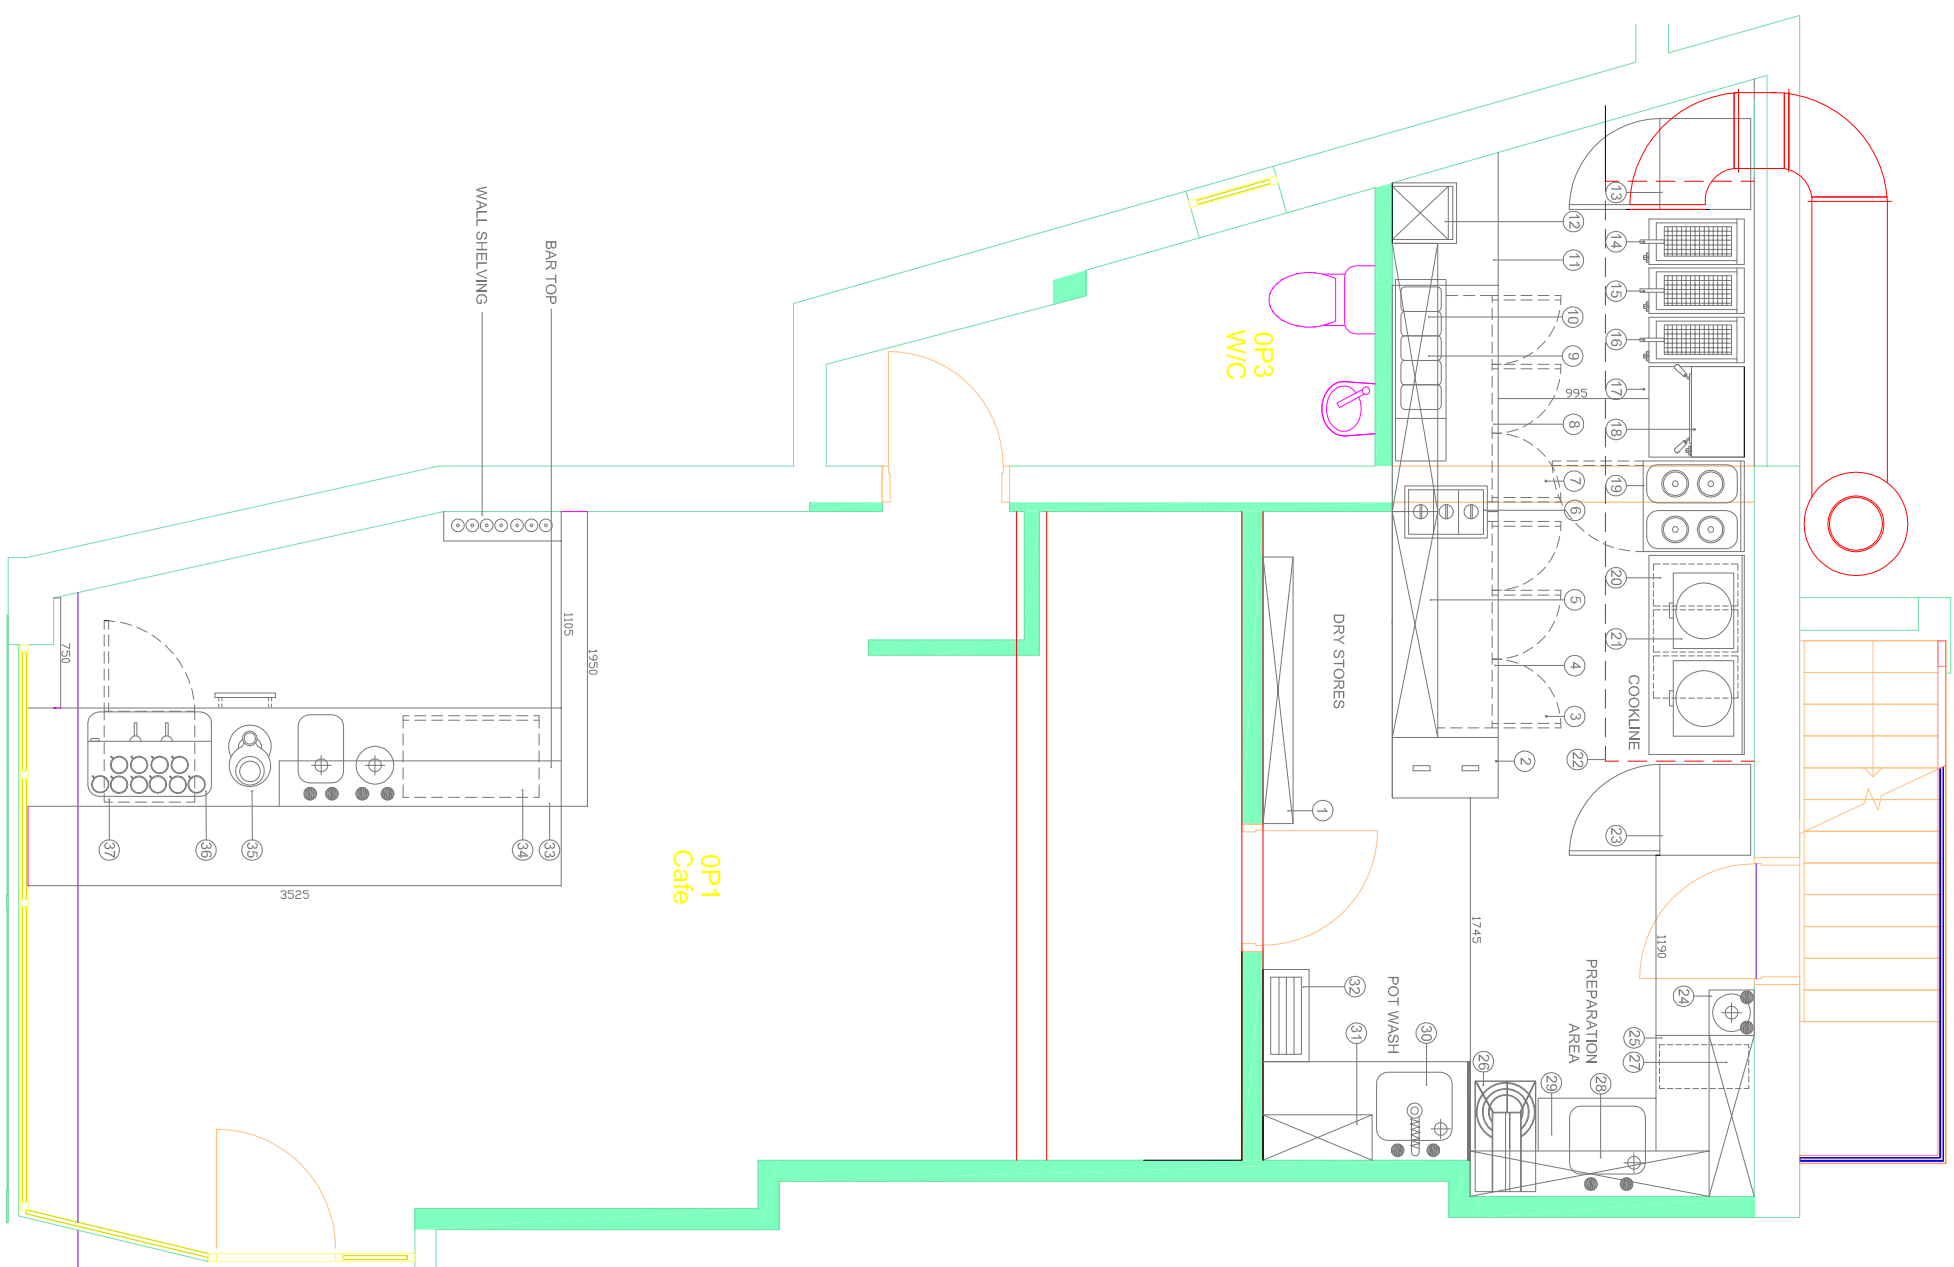

PROPOSED PLAN VIEW

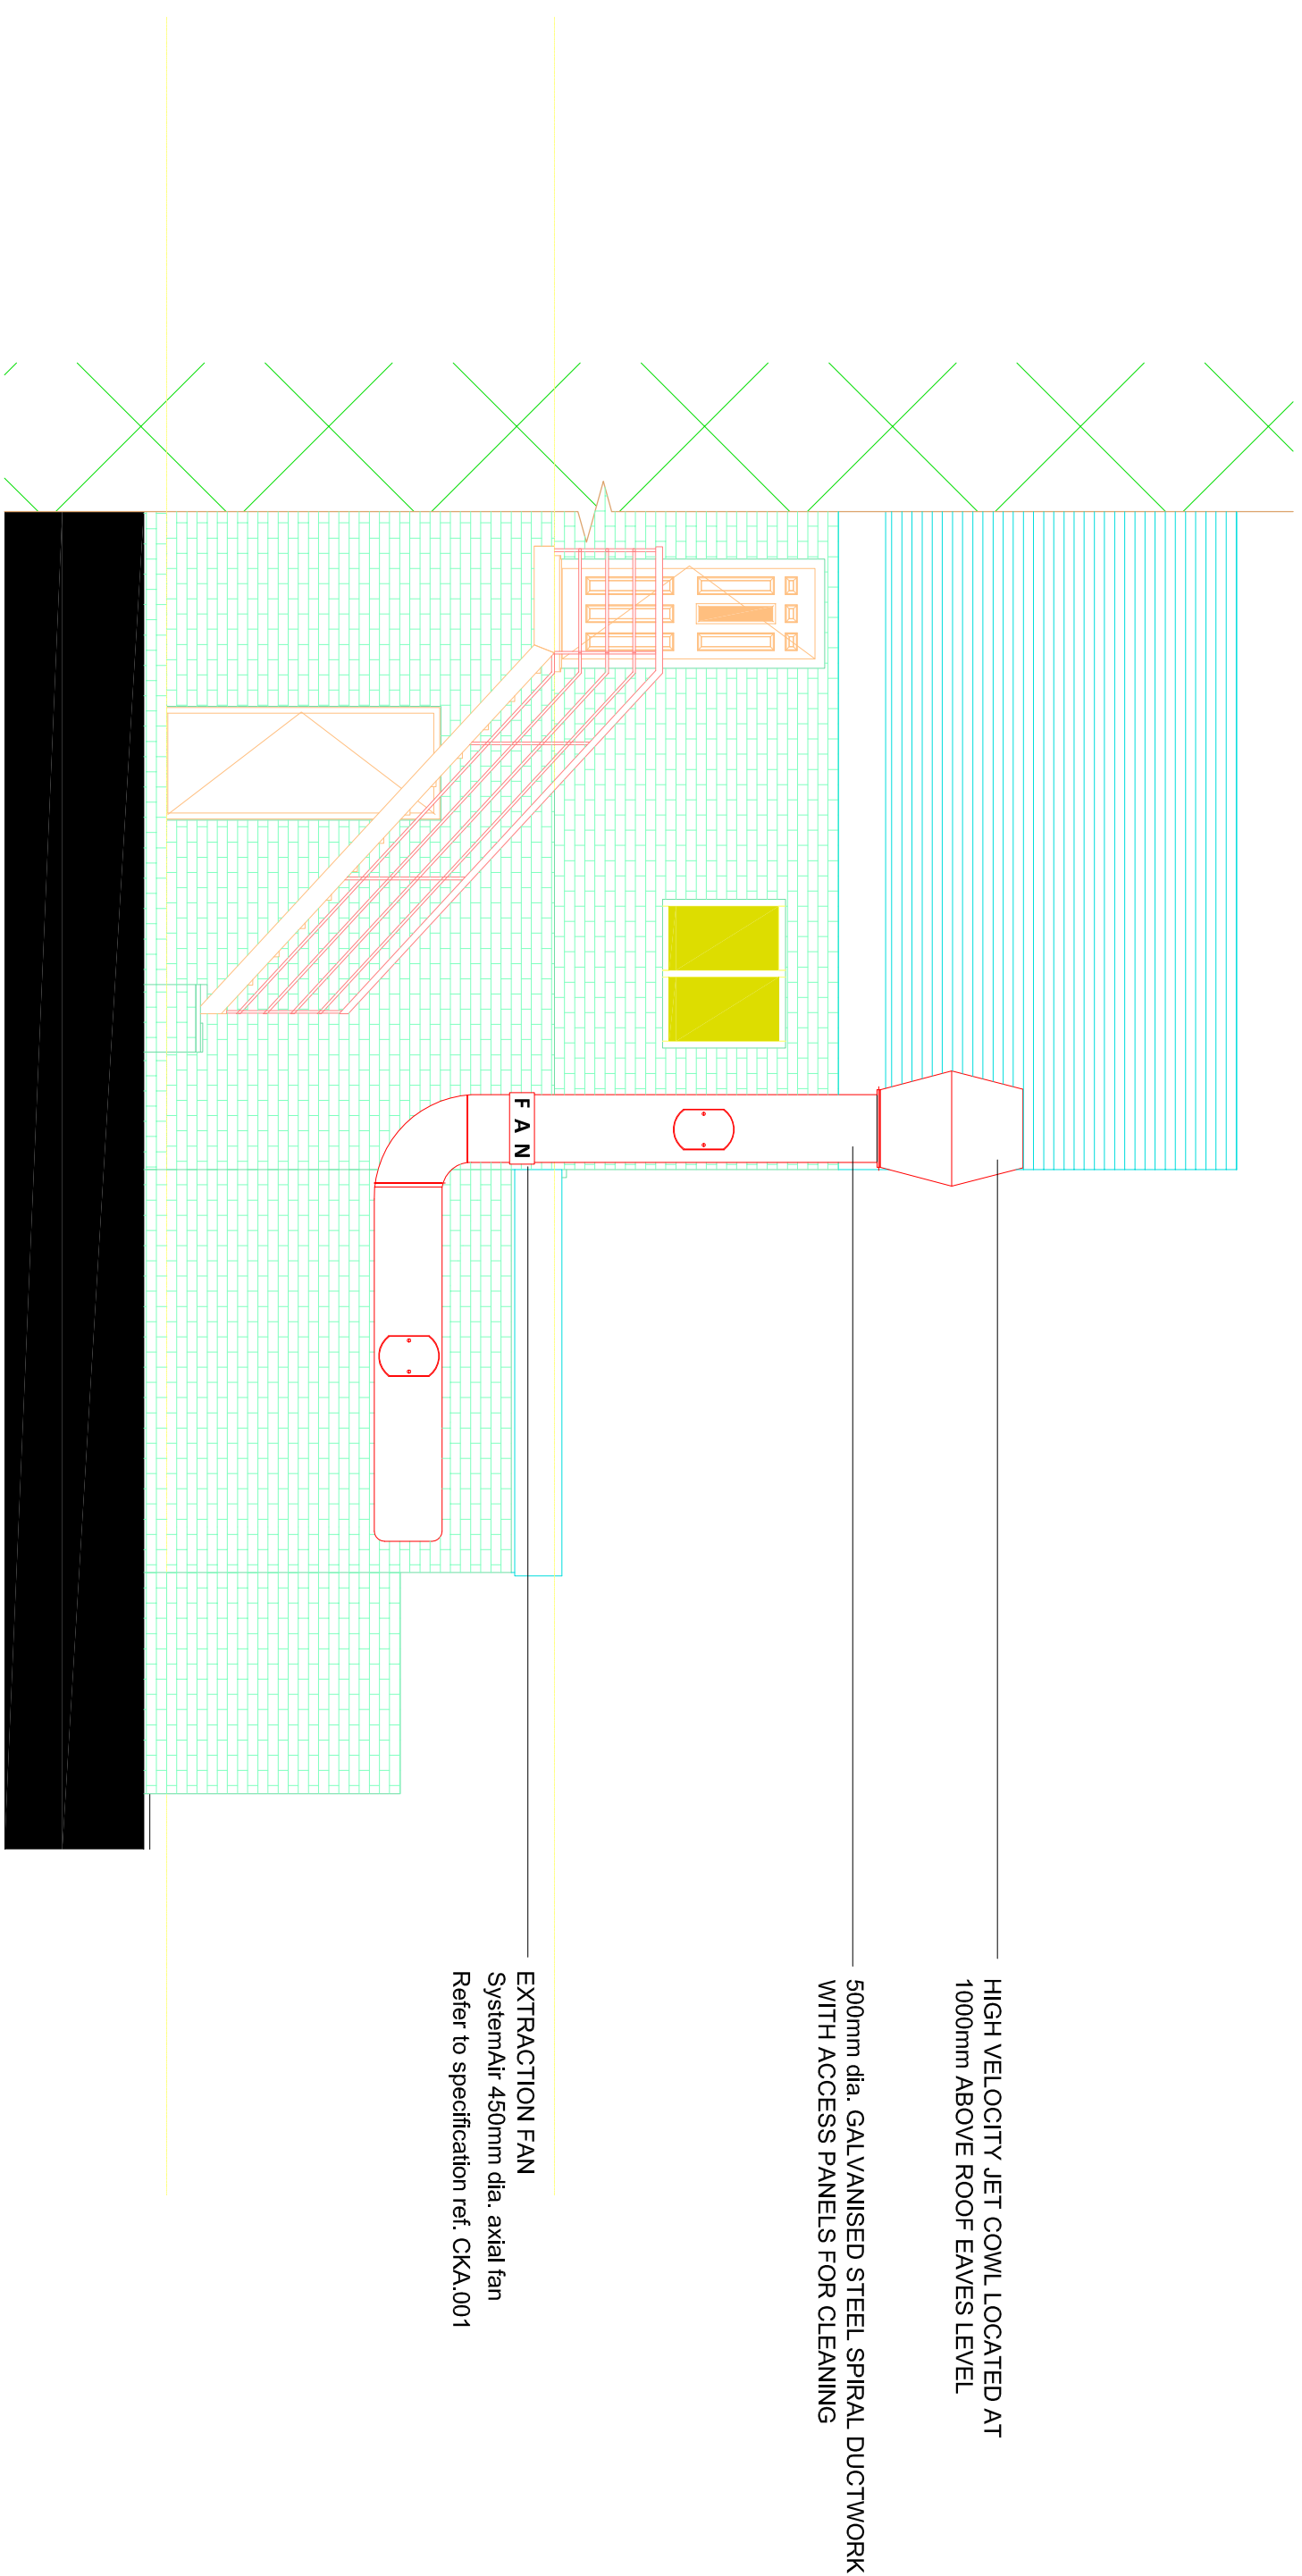

PROPOSED REAR ELEVATION

NOISE LEVELS:

Based upon the details shown above and the technical data of each individual fan and associated silencers (if applicable), the resulting noise levels are as follows;

EXTRACT FAN

Calculated total overall A weighted sound pressure level contribution = 66.0dBA @ 1m free field

SUPPLY AIR FANS

Not required - Electric equipment only

EQUIPMENT SCHEDULE:

1. DRY STORES SHELVING
2. HEATED PASS
3. THREE DOOR COUNTER FRIDGE
4. WALL BENCH
5. WALL SHELVING
6. BAIN MARIE
7. THREE DOOR COUNTER FRIDGE
8. WALL BENCH
9. WALL SHELVING
10. REFRIGERATED PREP TOP UNIT
11. WALL BENCH
12. MICROWAVE ON SHELF
13. UPRIGHT FREEZER
14. FRYER
15. FRYER
16. FRYER
17. WALL BENCH
18. SALAMANDER GRILL
19. FOUR BURNER COOKING RANGE
20. WALL BENCH WITH VOID FOR WASTE BINS
21. CREPE IRON (X2)
22. EXTRACTION CANOPY
23. UPRIGHT FRIDGE
24. WASH HAND BASIN
25. WALL BENCH WITH VOID FOR INGREDIENT BIN
26. MIXER
27. WALL SHELVING
28. WALL SHELVING
29. PREP SINK
30. POT WASH SINK
31. WALL SHELVING
32. POT RACK
33. COUNTER WITH INSET HAND WASH & SINK BOWL
34. BOTTLE COOLER
35. COFFEE GRINDER
36. COFFEE MACHINE
37. UNDERCOUNTER FRIDGE

SITE MEASUREMENTS

DO NOT SCALE FROM THIS DRAWING. MEASUREMENTS ARE INDICATIVE AND SHOULD BE CHECKED ON SITE AND CONFIRMED PRIOR TO COMMENCEMENT OF ANY CONSTRUCTION WORK OR MANUFACTURING. THIS DRAWING IS COPYRIGHT OF SKA LTD AND MAY NOT BE COPIED OR REPRODUCED IN ANY FORM WITHOUT WRITTEN APPROVAL.

CK | COMMERCIAL KITCHEN
 ASSISTANCE LIMITED
 Unit 2 Radiant Works | Burnley Road | Rossendale
 Lancashire | BB4 8EW
 T: 01706 260378 M: 07412 680374
 E: info@ck-assistance.co.uk
 www.ck-assistance.co.uk

[illegible]