



Elevation 1



Elevation 2

Existing Materials

Facades to house - Red brick

Roof - Slate

Chimneys - Red brick

Garages - Red brick



Windows to main house - Painted timber

Terrace walls - Stone


Windows to lower gym building - Aluminium finished black




Elevation 3

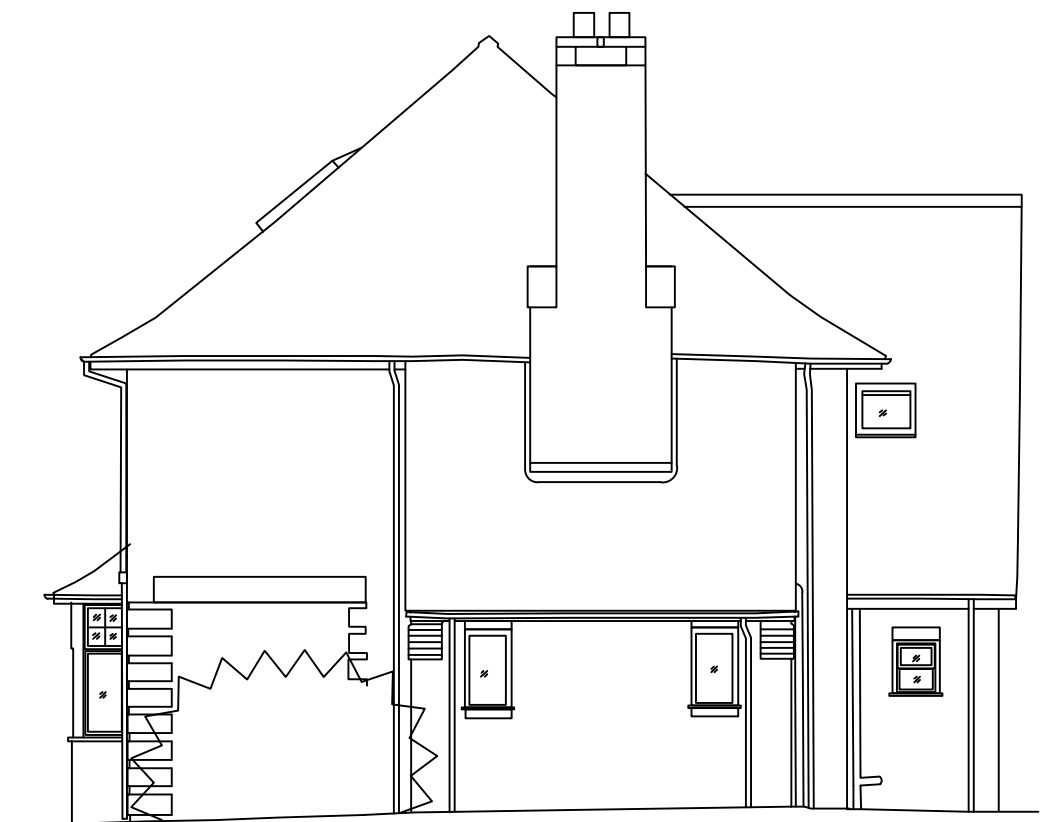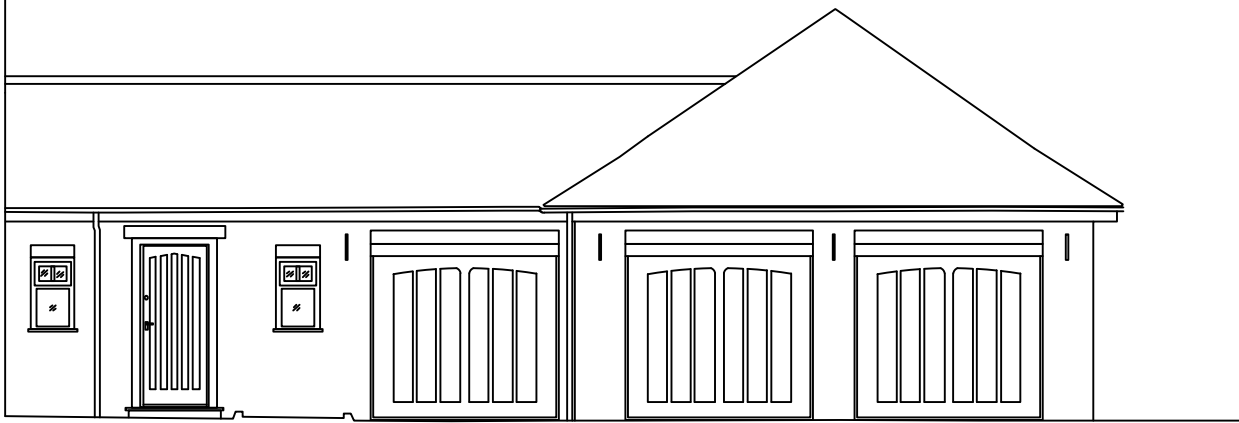

Elevation 4

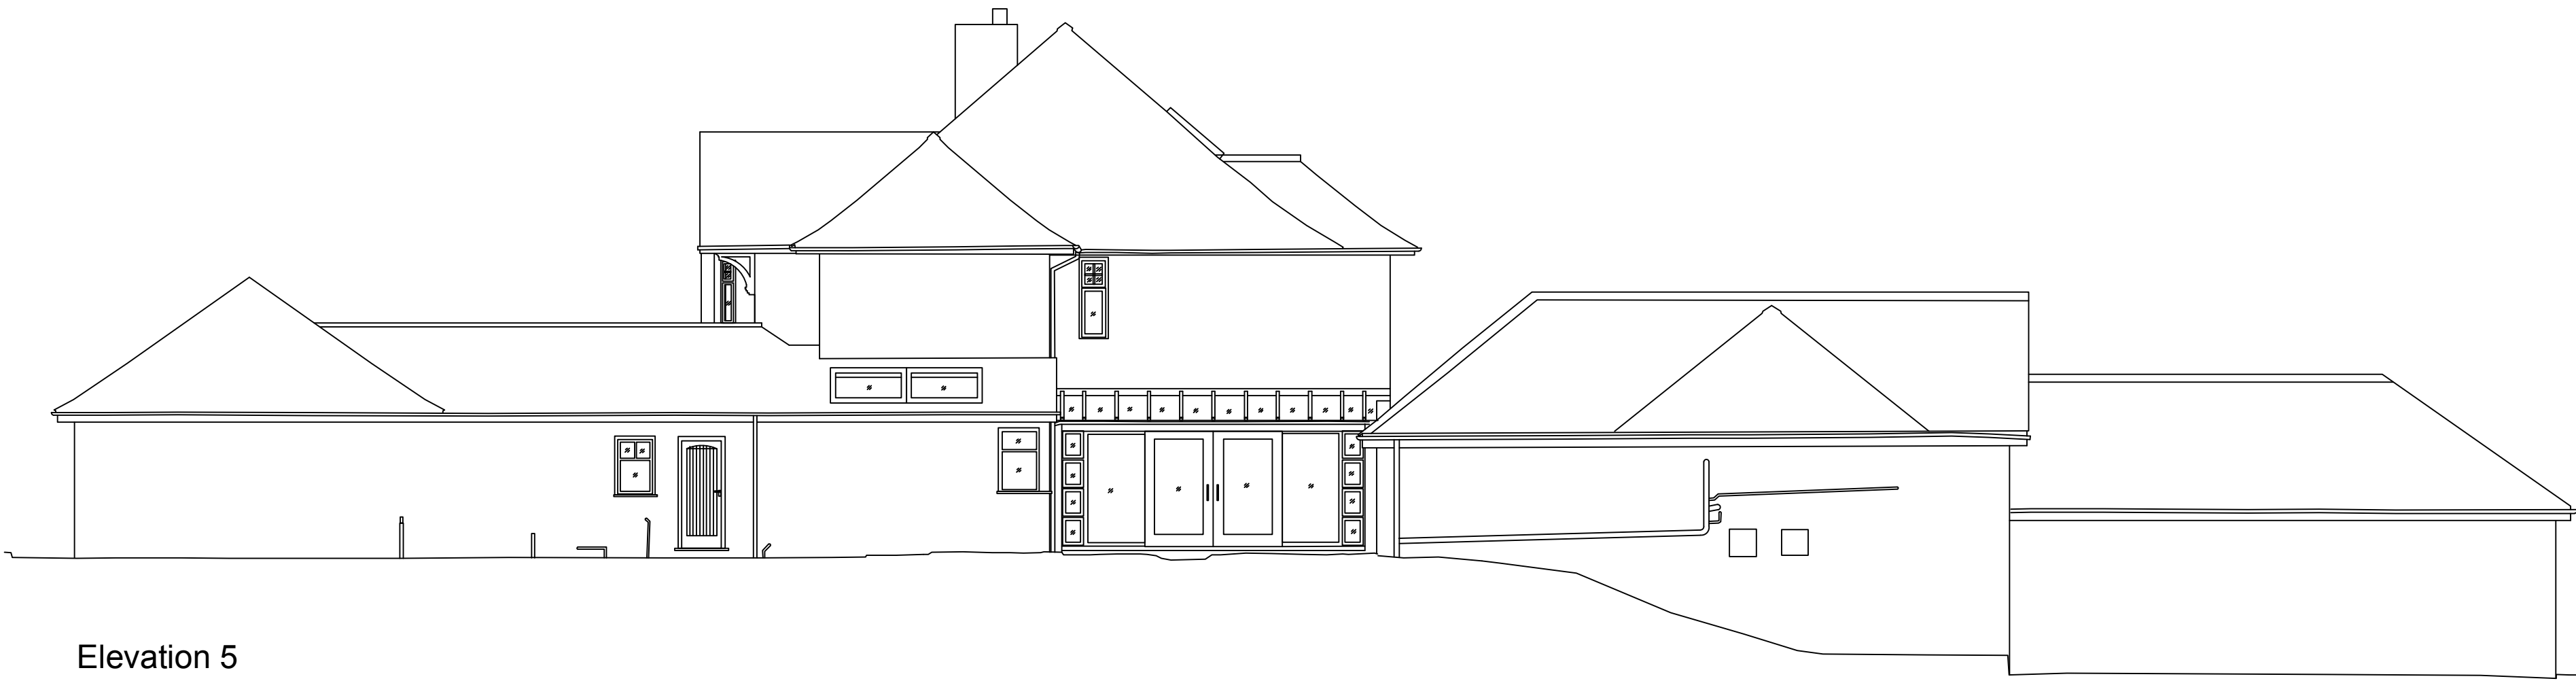

Elevation 5

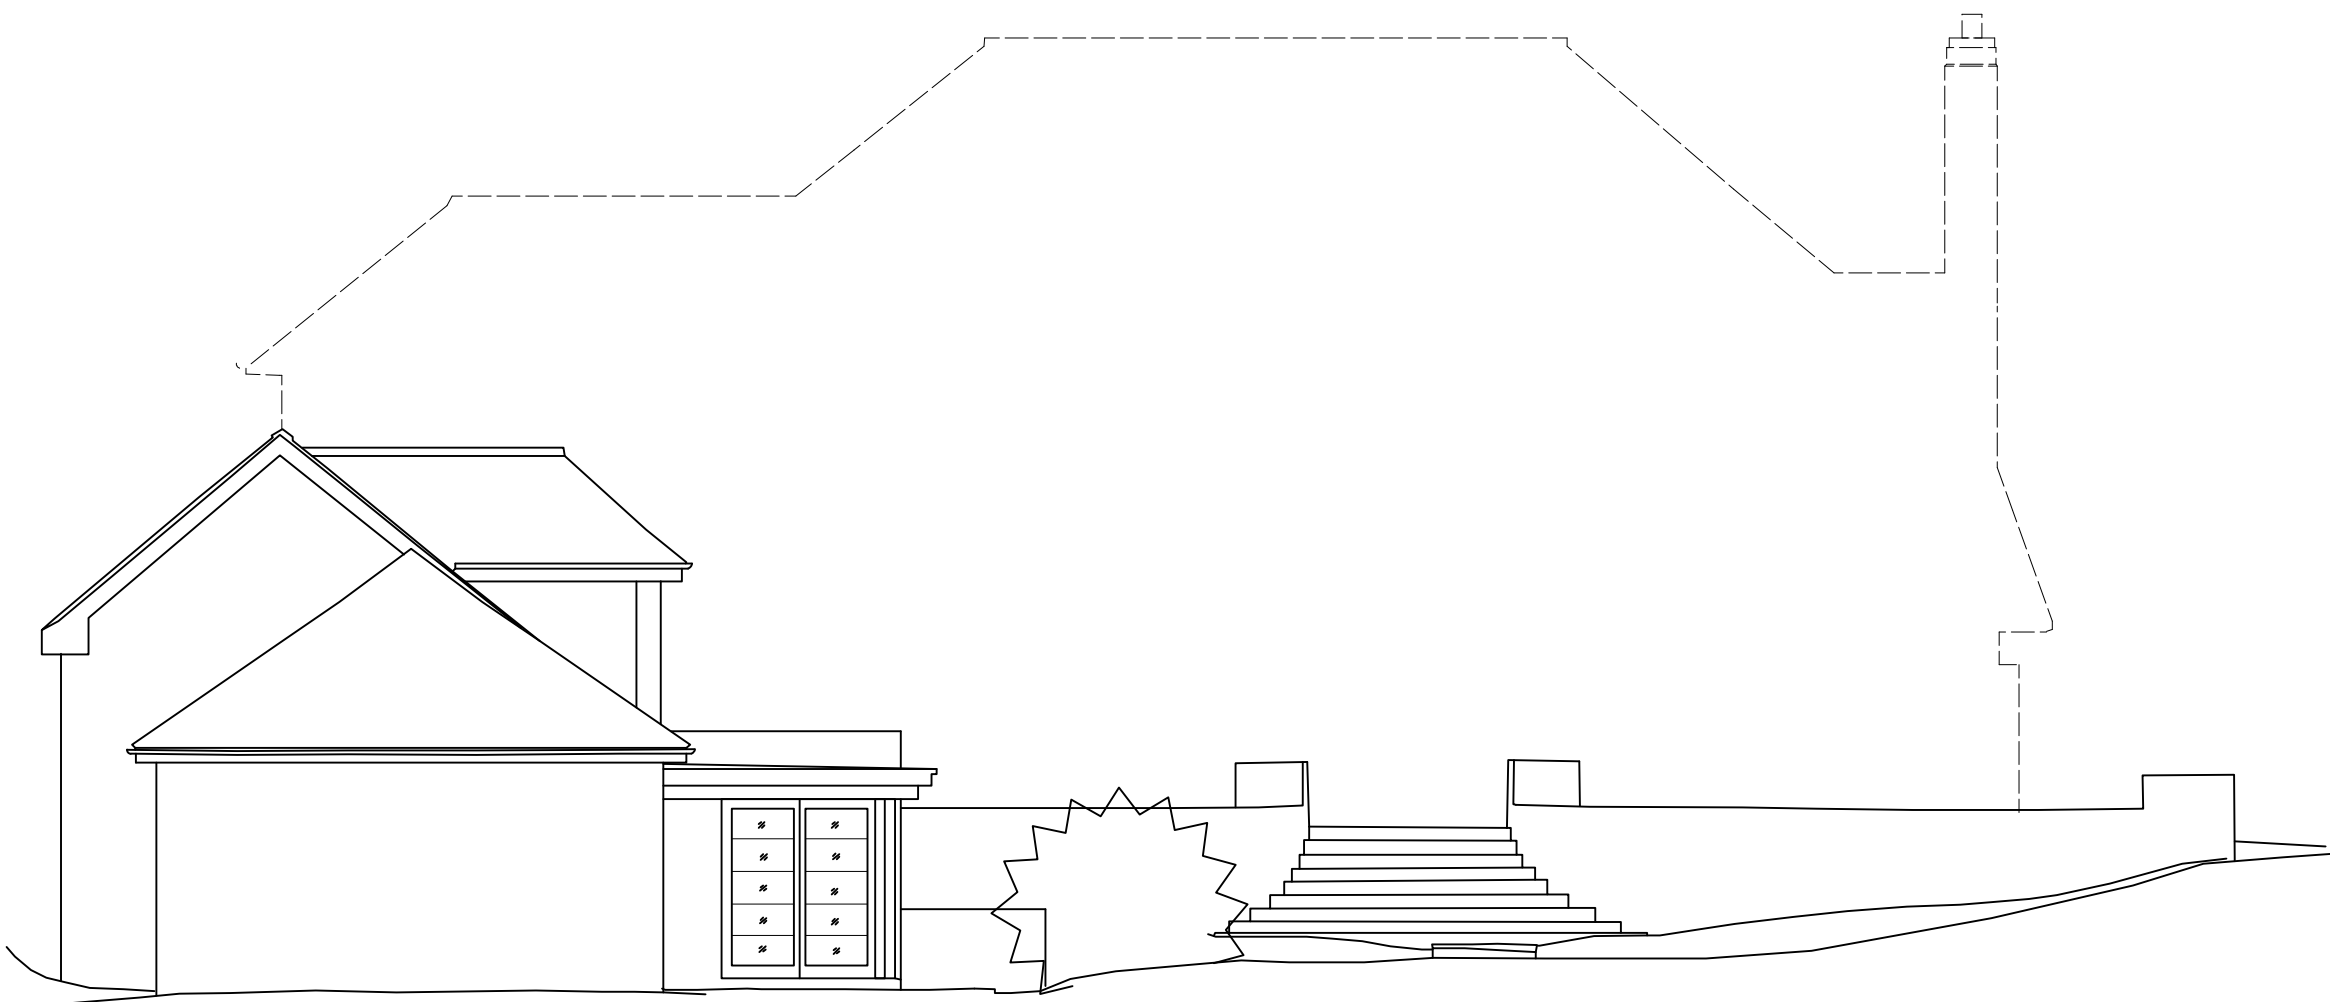

Elevation 6

Ashley Design Consultants Ltd

Moat Hall . Thorner Lane . Scarcroft . Leeds . LS14 3AL

36 Ringley Road, Whitefield, Manchester, M45 7LE
Existing Elevations (Planning)

scale: 1:100 @ A1	date: 10/10/22	drn. by: JP
dwg no: PLNG-04	revision:	