


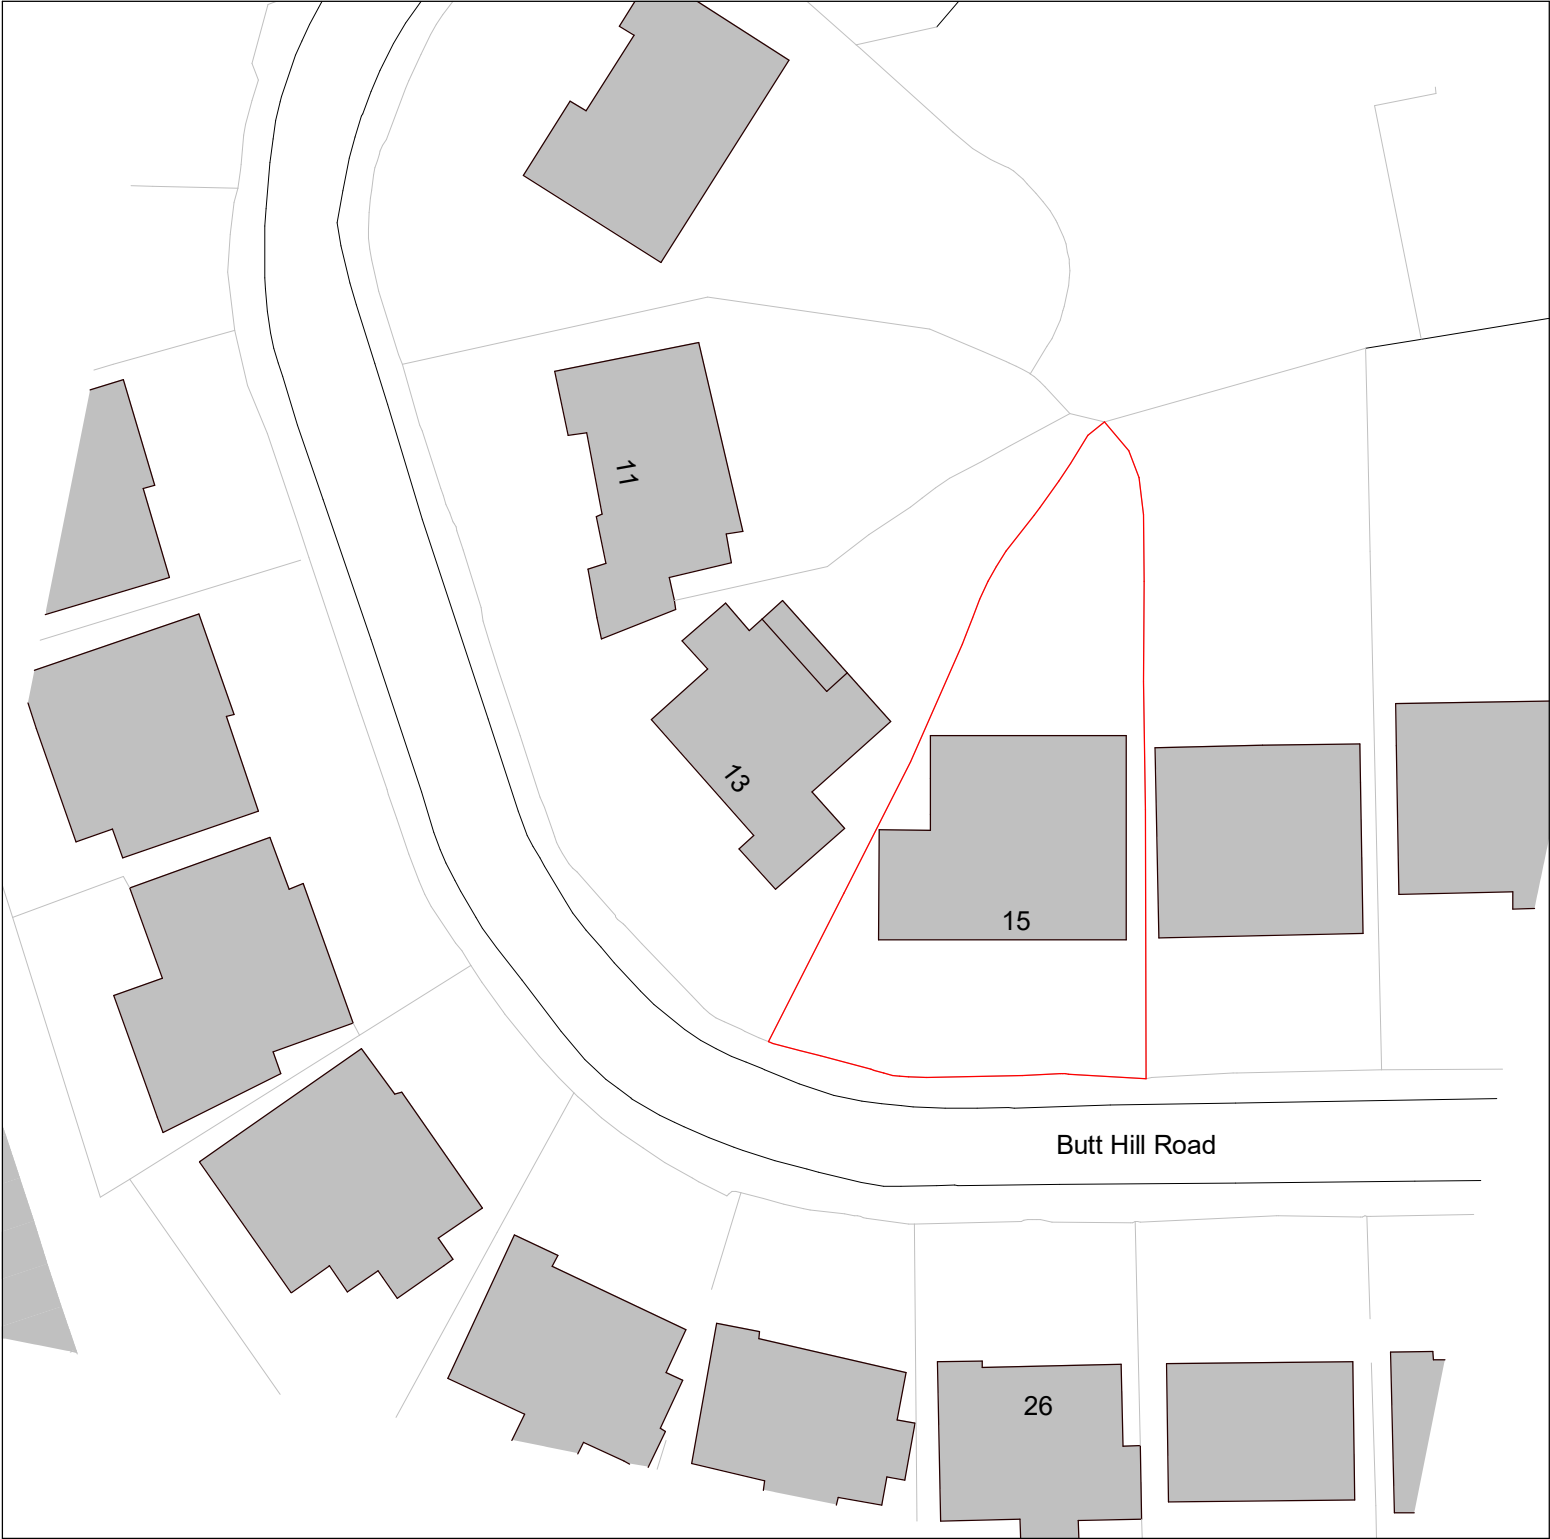


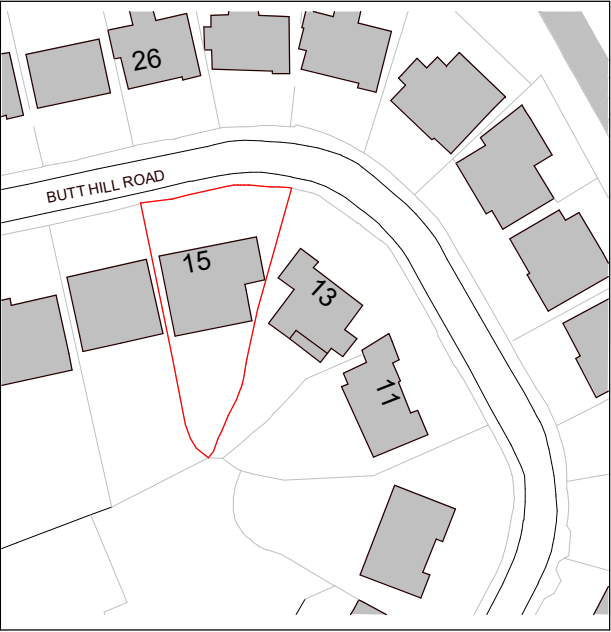

1. Site - Block Plan
1 : 500

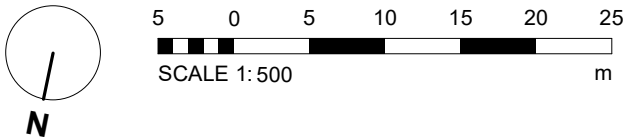

2. Site - Location Plan
1 : 1250

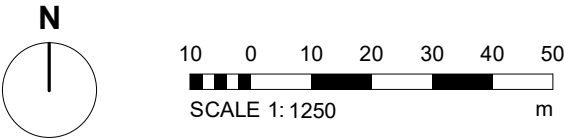

Notes - Boundaries

A Application site boundary determined using OS Data.
Legend - Boundaries

- Site Boundary
- Site Ownership

PROJECT	SCALE @ A3	DATE	DRAWN BY
15 Butt Hill Road	As indicated	04 SEP 2020	AP
CLIENT	STATUS		
Mr. Daniel Senderowich	PLANNING		
TITLE	PROJECT NO.	DRAWING NO.	REV.
Site - Location and Block Plan	DA20067.	001.	
NOTES			
DA DEBTAL ARCHITECTURE www.debtal.co.uk THIS DRAWING MUST NOT BE REPRODUCED WITHOUT PRIOR WRITTEN CONSENT. DRAWING TO BE USED FOR THE STATUS INDICATED ONLY. ANY DISCREPANCIES TO BE REPORTED TO THE DESIGNER PRIOR TO THE COMMENCEMENT OF ANY WORK. ALL WORK AND MATERIALS TO BE IN ACCORDANCE WITH CURRENT STATUTORY LEGISLATION, RELEVANT CODES OF PRACTICE AND BRITISH STANDARDS. ALL DIMENSIONS ON THIS DRAWING ARE IN MILLIMETRES (UNLESS OTHERWISE STATED).			