


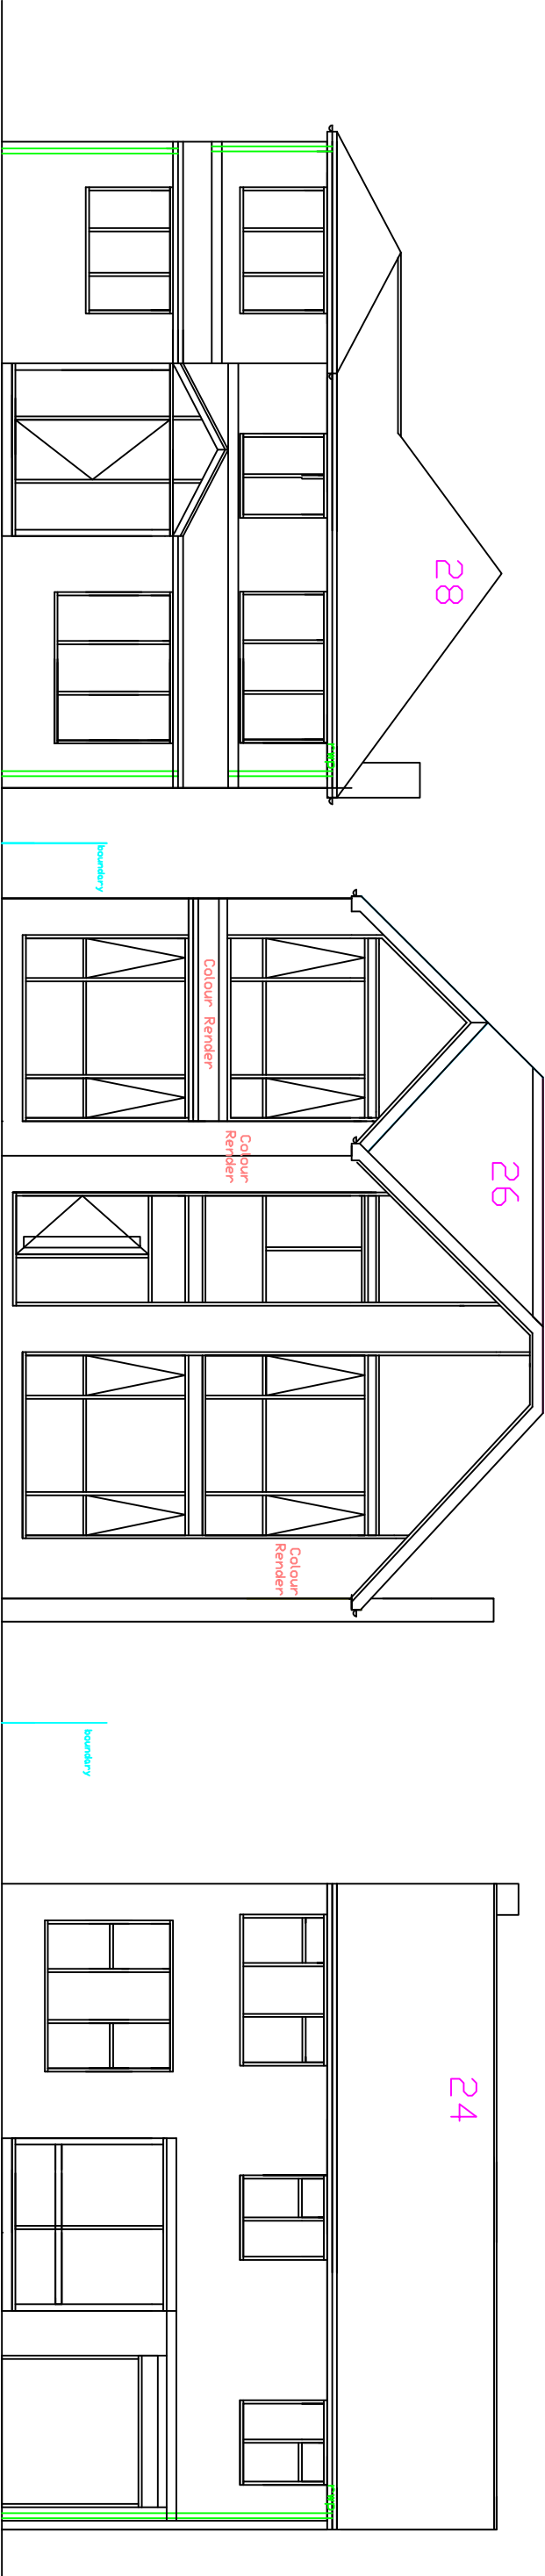

**PROPOSED FRONT
VIEW
STREET SCENE
1:100**

PLEASE DO NOT SCALE OF THIS
DRAWING TAKE ALL DIMENSIONS ON
SITE
(builders Note)
Do not start any works until
all the approvals have been
obtained.
Any discrepancy to be reported
to Plans Drawn as soon as
possible.

client:
**JAGEE HAUR ,
26, HILLINBON ROAD ,
WHITEFIELD,
M45 7GQ,**

scheme
**DOUBLE STOREY REAR AND
FRONT& SIDE EXTENSIONS,
RAISE ROOF HEIGHT,
NEW BOUNDARY WALLS
AND INTERNAL ALTERATIONS
DETACHED SUMMER HOUSE
FRONT DROP KERB**

project:
**BURY M.B .COUNCIL
PLANNING &
BUILDING CONTROL
APPLICATION**

date:
NOVEMBER, 2021 drawn:
DRW

PLANS DRAWN
tel.no
07952934281
07856609593
email
Bawin terbotton
@aol.com
www.plansdrawn.org
www.plansforproperty
.COM

project no. **HR26** dng. no. **269** A3 paper