


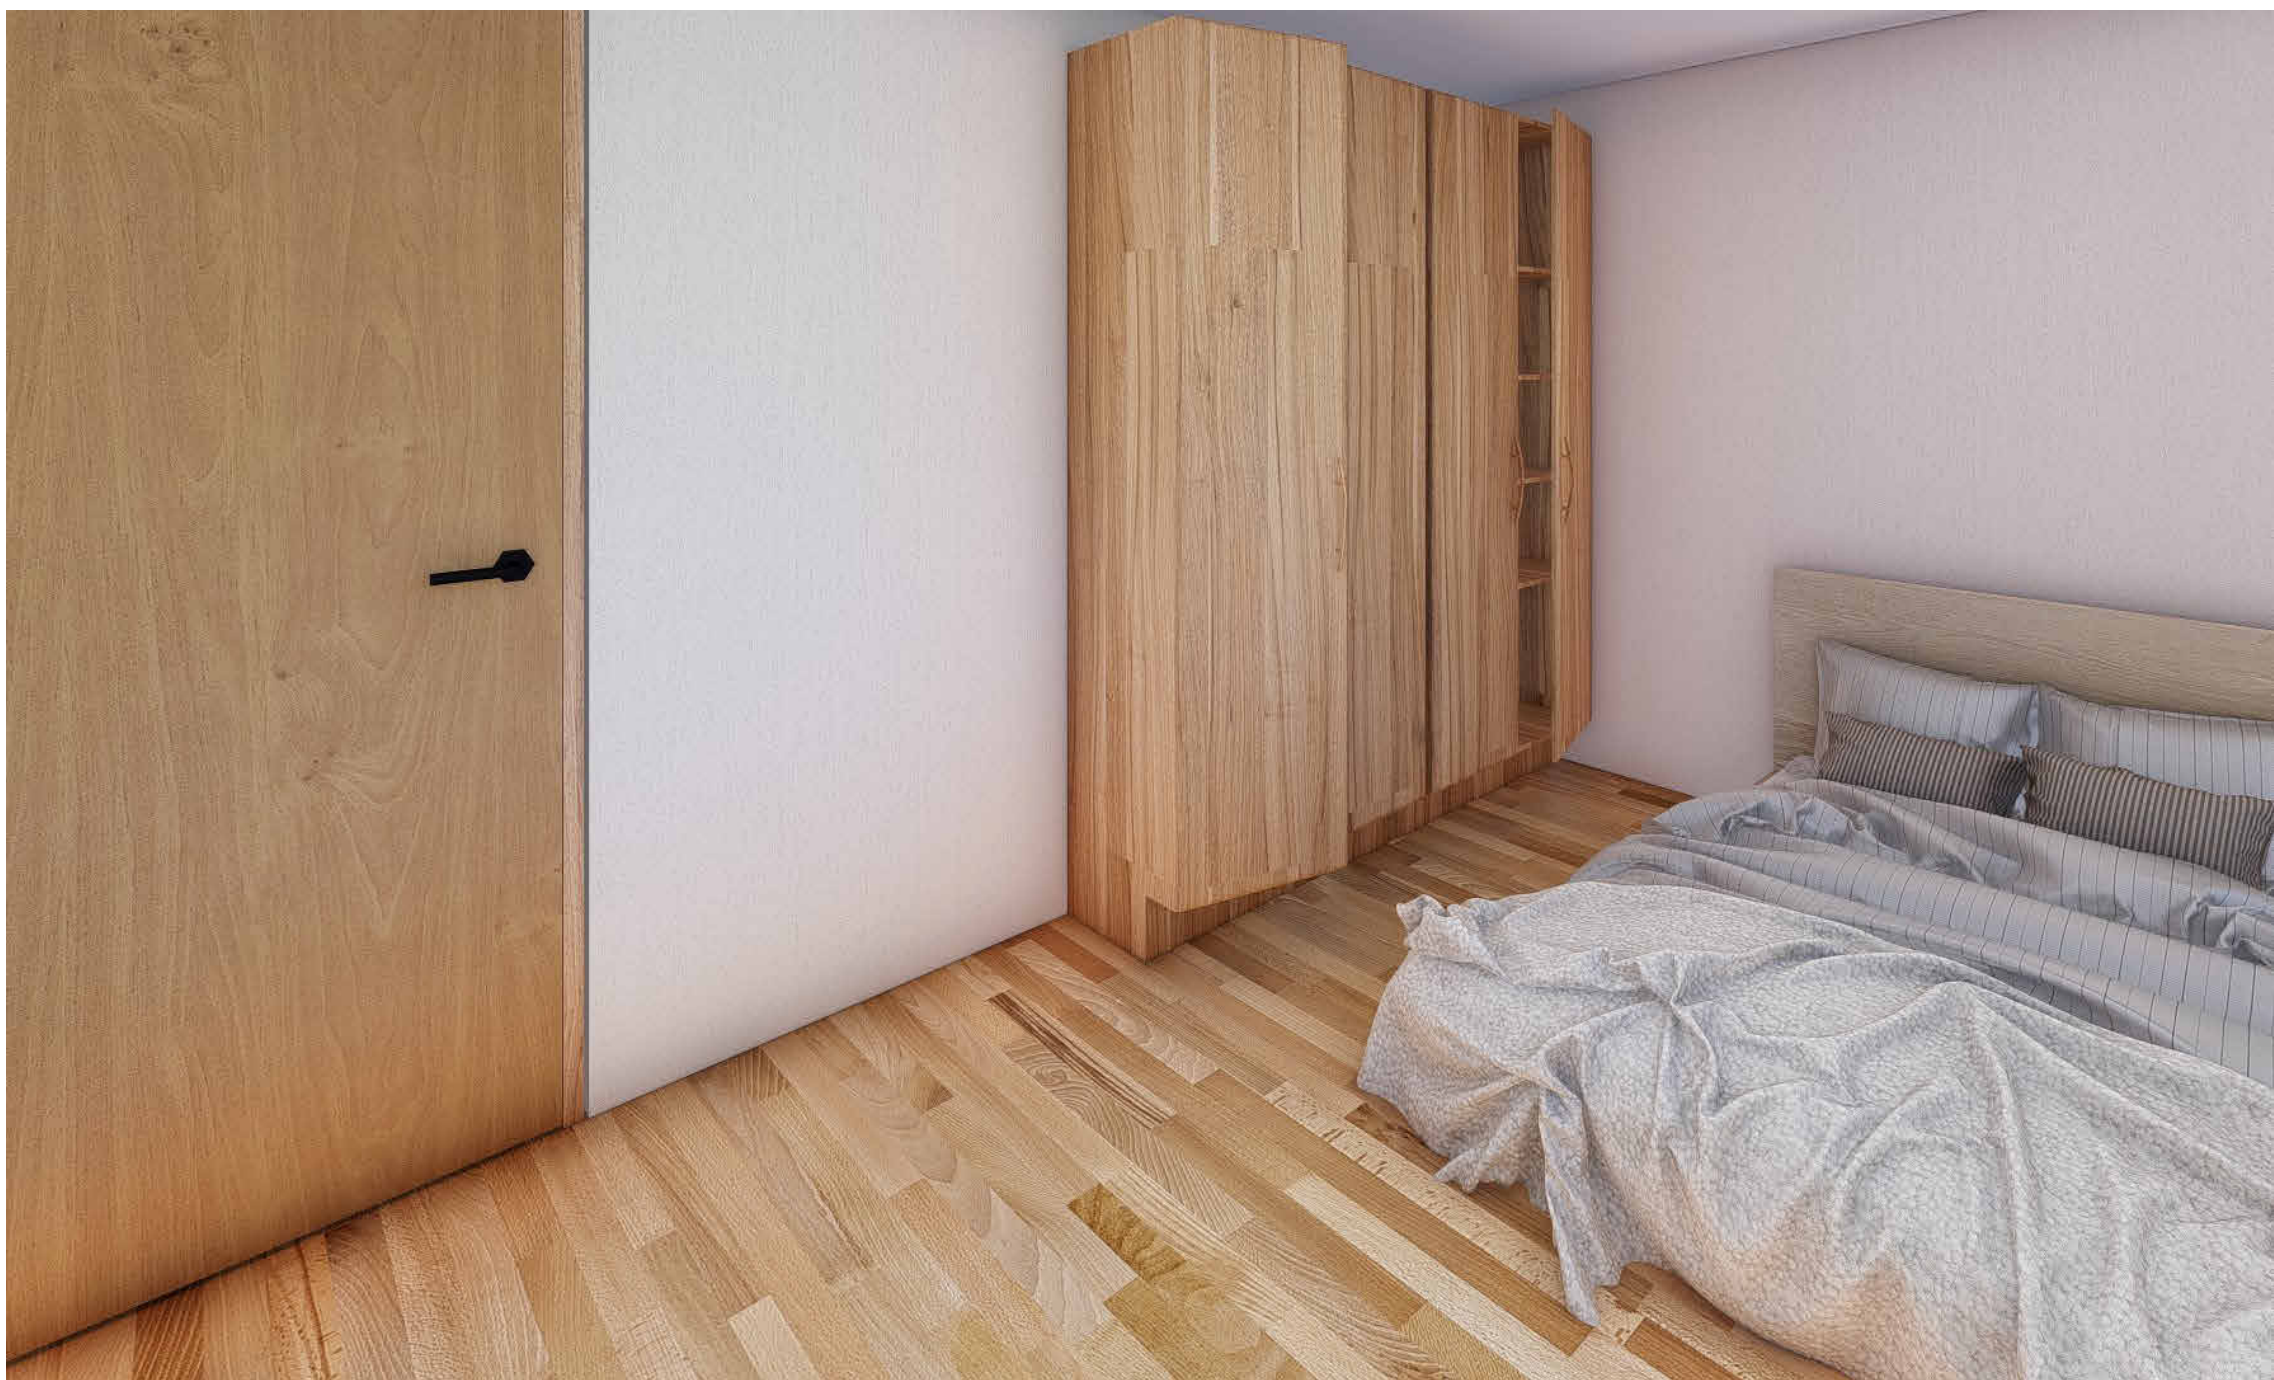

© Ideal Architects Limited
WWW.Ideal-Architects.co.uk
This Drawing & Design is the copyright of Ideal Architects Ltd and should not be reproduced without written consent.
Contractors are to check all levels & dimensions on site prior to site works commencing & report discrepancies to the Designers.
DO NOT SCALE FROM THIS DRAWING

Rear and Side Extension

4 Mansfield Avenue, ramsdottom, BL0 QUS
Design Option2

Rev	Description	Date
Rev	Description	Date

Client: Tom + Lucy Beltcher

3D views

(DR)A103
Revision

