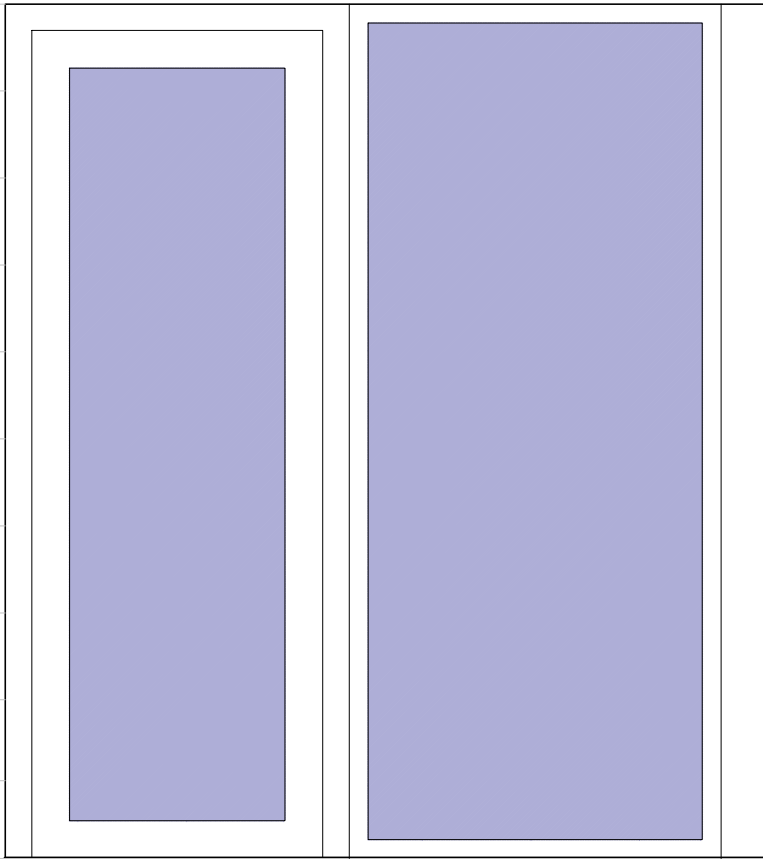
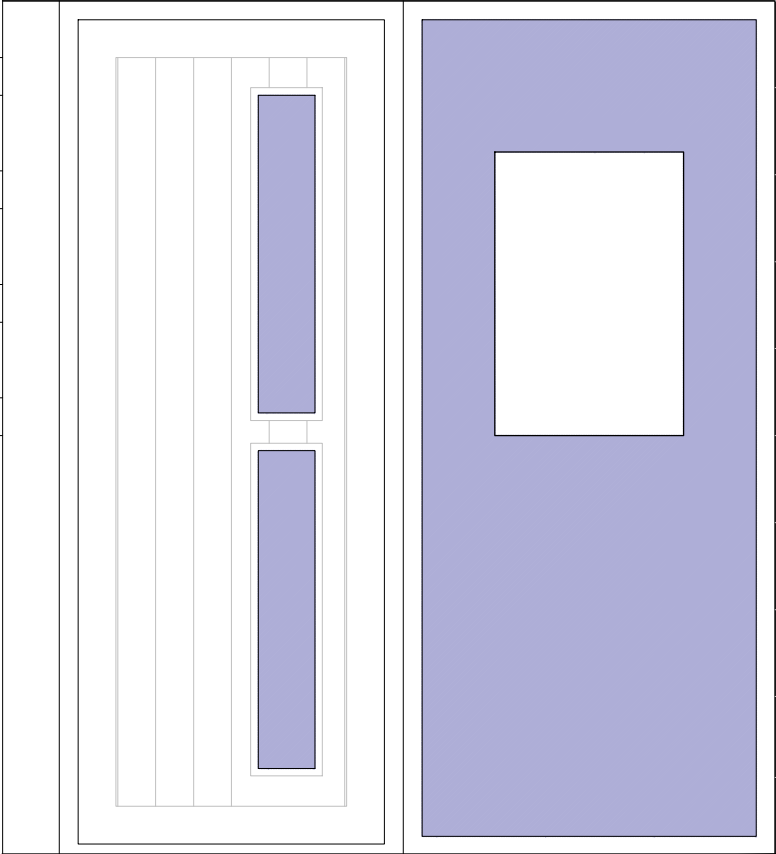
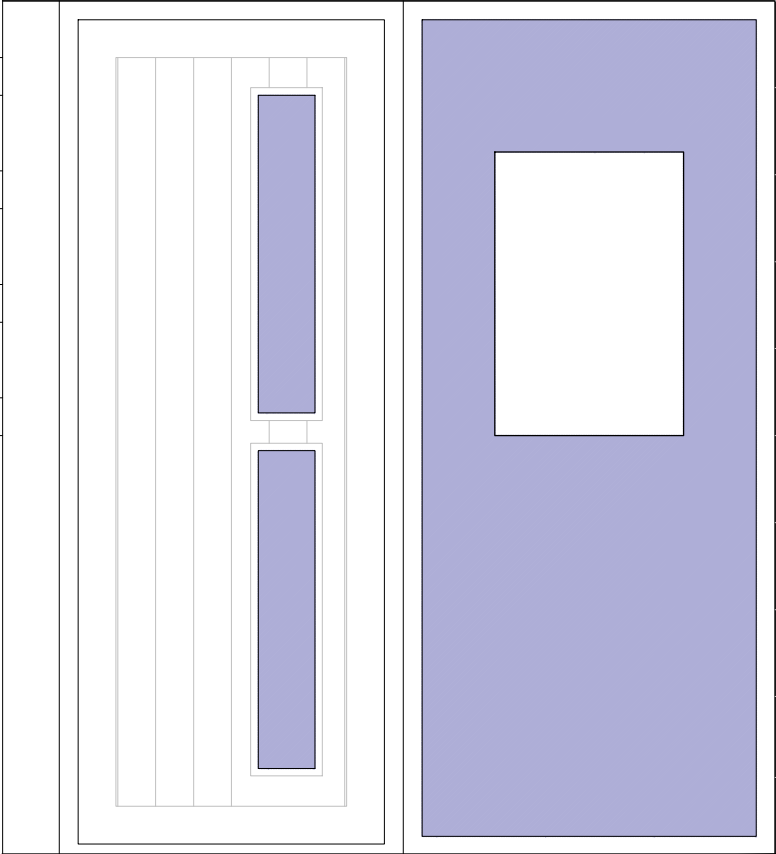
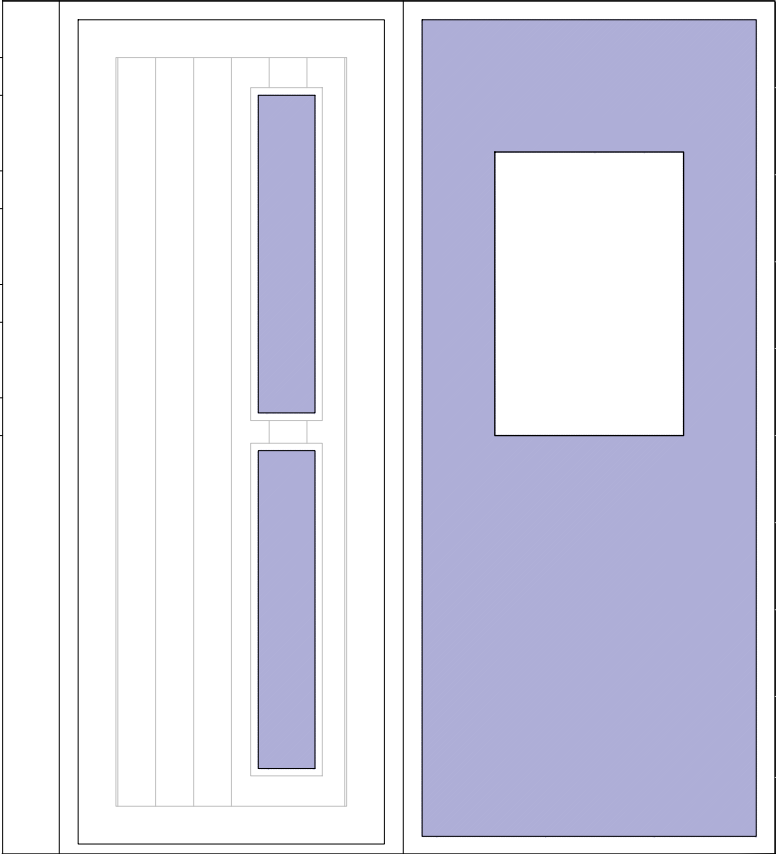


Door/Window Number	
D-03	
Size	
2260mm H x 1893mm W	
Type	
Combined Door/Window Unit	
Replacement/Reinstated Opening	
Replacement	
Colour/Appearance	
Timber Heritage off-white Slim-line double glazed or similar	

Door/Window Number	
D-04	
Size	
2260mm H x 1893mm W	
Type	
Combined Door/Window Unit	
Replacement/Reinstated Opening	
Replacement	
Colour/Appearance	
Timber	
Heritage off-white (window)	
Heritage off-black (RAL 9005) (door)	
Slim-line double glazed or similar	

- GRANT ERSKINE ARCHITECTS LTD SHALL HAVE NO RESPONSIBILITY FOR ANY USE MADE OF THIS DOCUMENT OTHER THAN FOR THAT WHICH IT WAS PREPARED AND ISSUED.

- ALL DIMENSIONS SHOULD BE CHECKED ON SITE.

- ANY DRAWING ERRORS OR DIVERGENCES SHOULD BE BROUGHT TO THE ATTENTION OF GRANT ERSKINE ARCHITECTS LTD.

- COPYRIGHT GRANT ERSKINE ARCHITECTS LTD. NOT TO BE USED /
REPRODUCED IN PART OR IN FULL WITHOUT WRITTEN PERMISSION.

NOTES

REVISION / DESCRIPTION	DRAWN	CHECKED	DATE
------------------------	-------	---------	------

GRANT
ERSKINE
ARCHITECTS

info@granterskinearchitects.com

www.granterskinarchitects.com

Grant Erskine Architects Limited Reg. No. 07477118

PROJECT TITLE
44-48 BOLTON STREET, RAMSBOTTOM
PARTIAL CONVERSION TO RESIDENTIAL

PROJECT NUMBER	20230425
----------------	----------

DRAWING TITLE PLANNING DOOR & WINDOW SCHEDULE ADDITIONAL UNITS	SCALE 1:20 @A3
	DATE

DRAWING No.	REVISION
(2-)A012	-