


EXISTING



PROPOSED

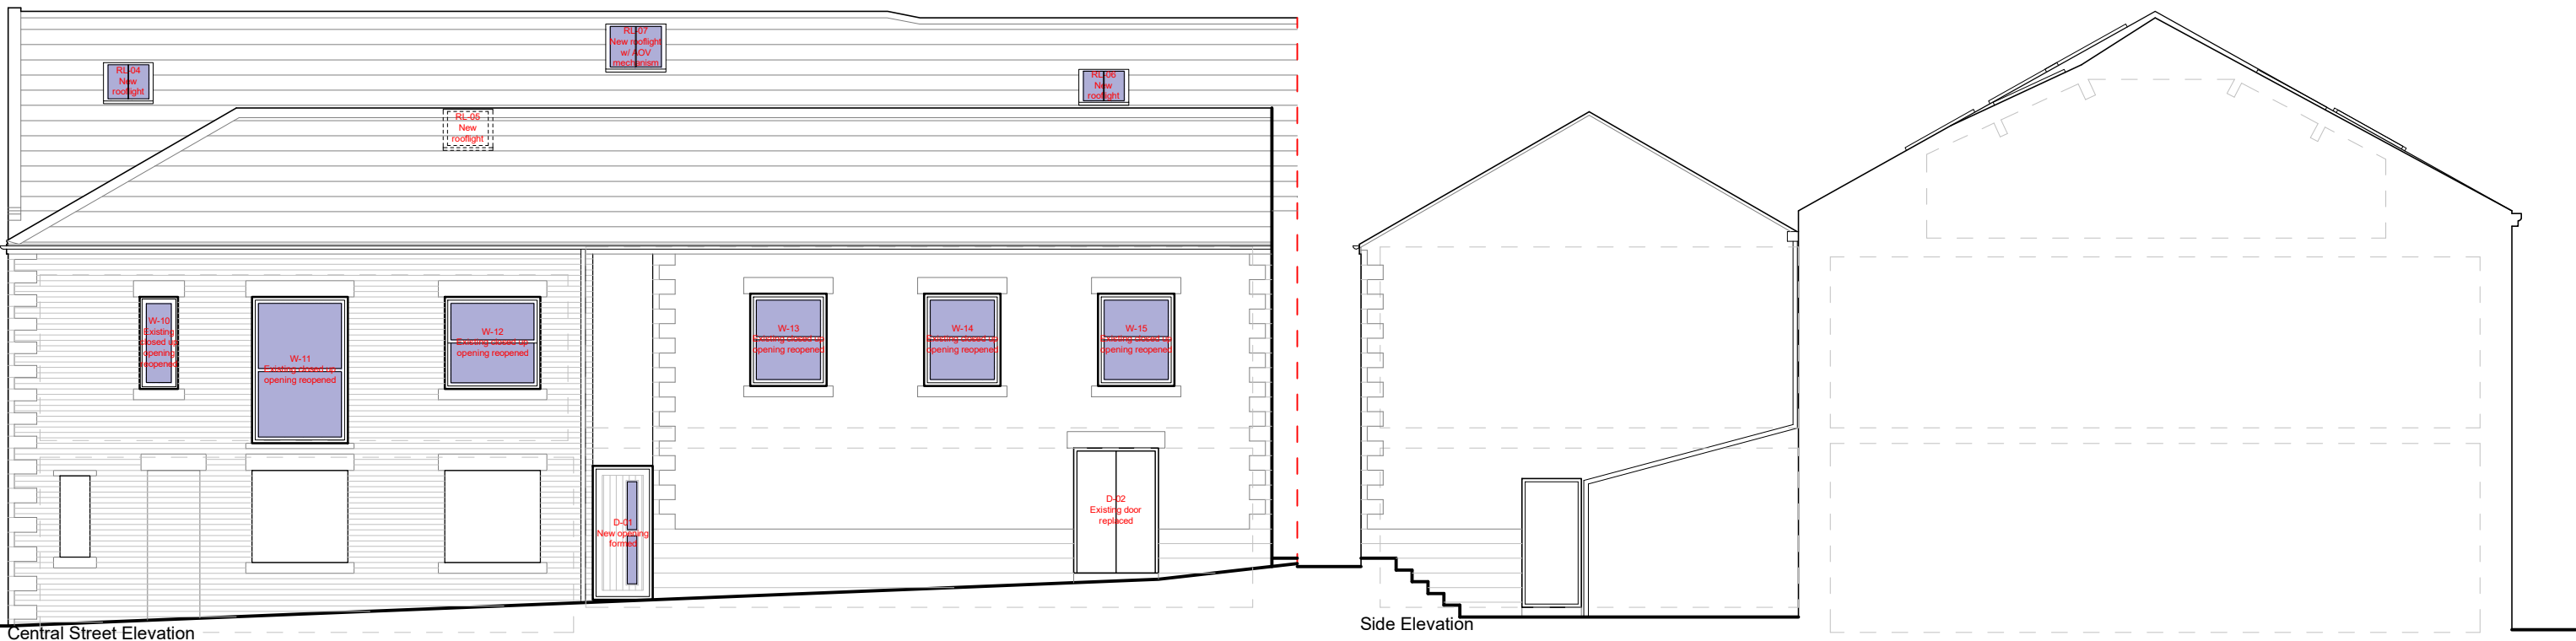

GRANT ERSKINE ARCHITECTS LTD SHALL HAVE NO RESPONSIBILITY FOR ANY USE MADE OF THIS DOCUMENT OTHER THAN FOR THAT WHICH IT WAS PREPARED AND ISSUED.
ALL DIMENSIONS SHOULD BE CHECKED ON SITE.
ANY DRAWING ERRORS OR DIVERGENCES SHOULD BE BROUGHT TO THE ATTENTION OF GRANT ERSKINE ARCHITECTS LTD.
COPYRIGHT GRANT ERSKINE ARCHITECTS LTD. NOT TO BE USED / REPRODUCED IN PART OR IN FULL WITHOUT WRITTEN PERMISSION.

NOTES

FIRST ISSUE

REVISION / DESCRIPTION	DRAWN	CHECKED	DATE
KEY PLAN			
A - Amended in line with client comments	MDS	MDS	15/08/25
B - Added detail for validation	MDS	GPE	11/12/25
C - Amended in line with client comments	MDS	MDS	02/02/26
D - Amended in line with planning comments	MDS	MDS	20/02/26
E - Added details for D-102 and D-141	MDS	MDS	01/03/26

CLIENT LOGO

GRANT
ERSKINE
ARCHITECTS
info@granterskinearchitects.com
www.granterskinearchitects.com
Grant Erskine Architects Limited Reg. No. 07477118

PROJECT TITLE 44-48 BOLTON STREET, RAMSBOTTOM PARTIAL CONVERSION TO RESIDENTIAL	
PROJECT NUMBER 20230425	SCALE 1:100 @A1
DRAWING TITLE EXISTING & PROPOSED ELEVATIONS	DATE 07/05/25
DRAWING No. (2-)A007	REVISION E