




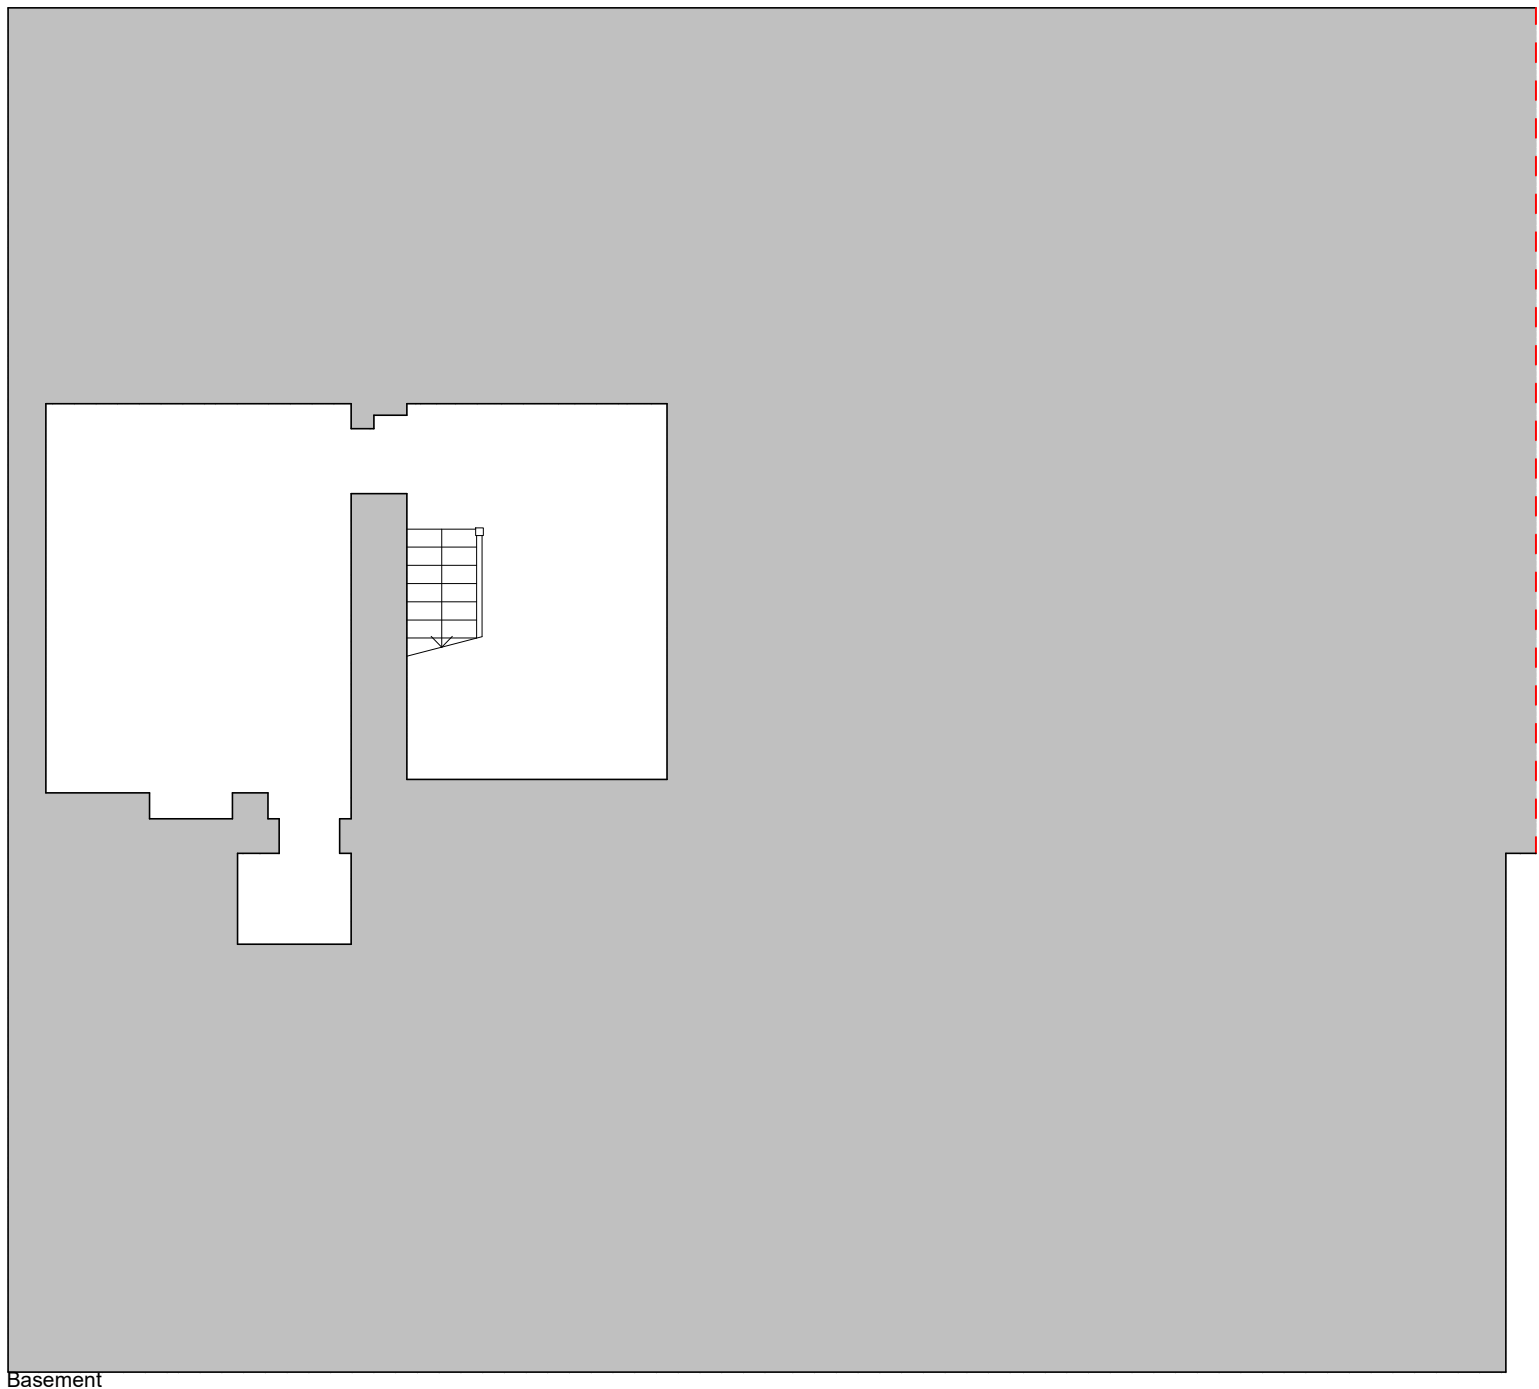


Basement

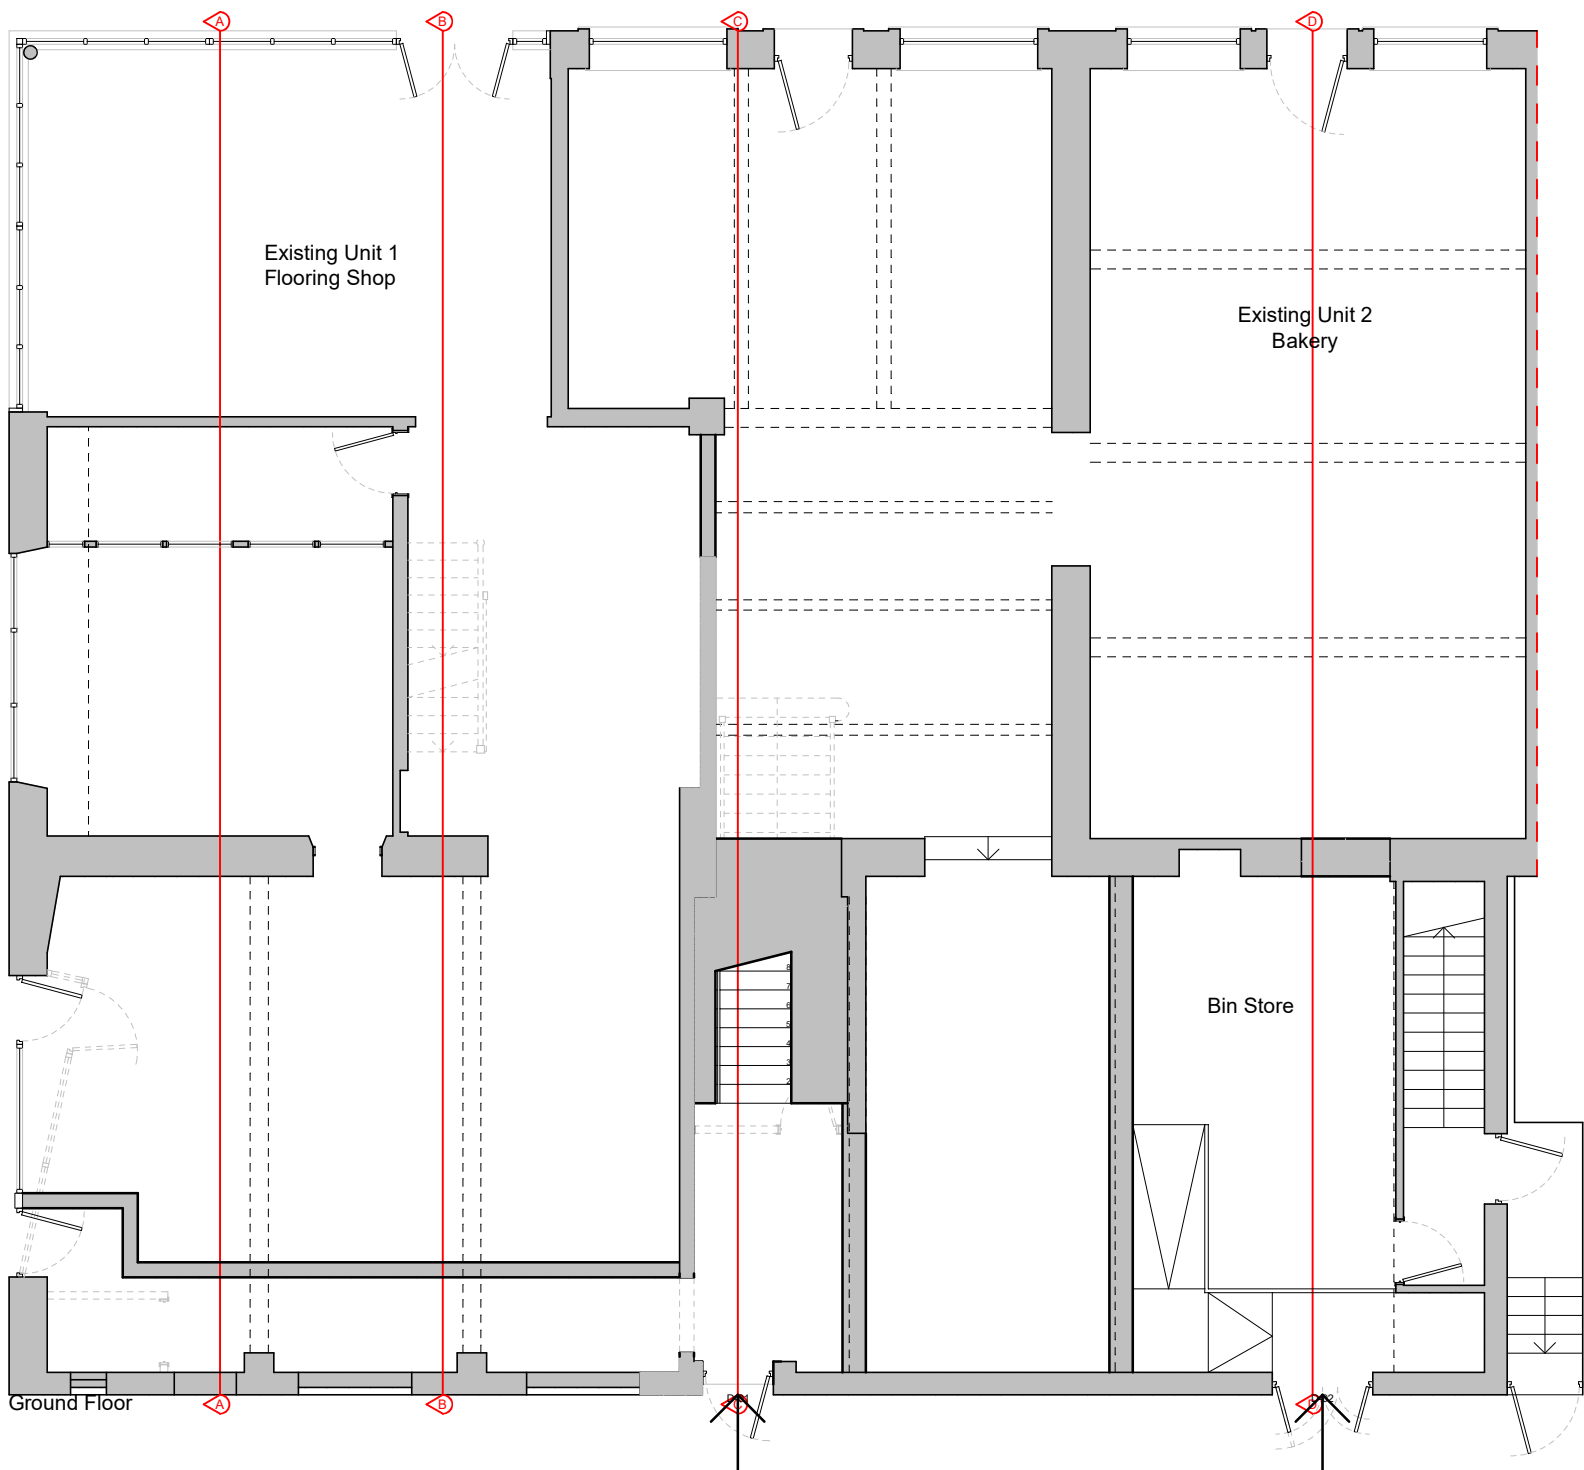


Ground Floor

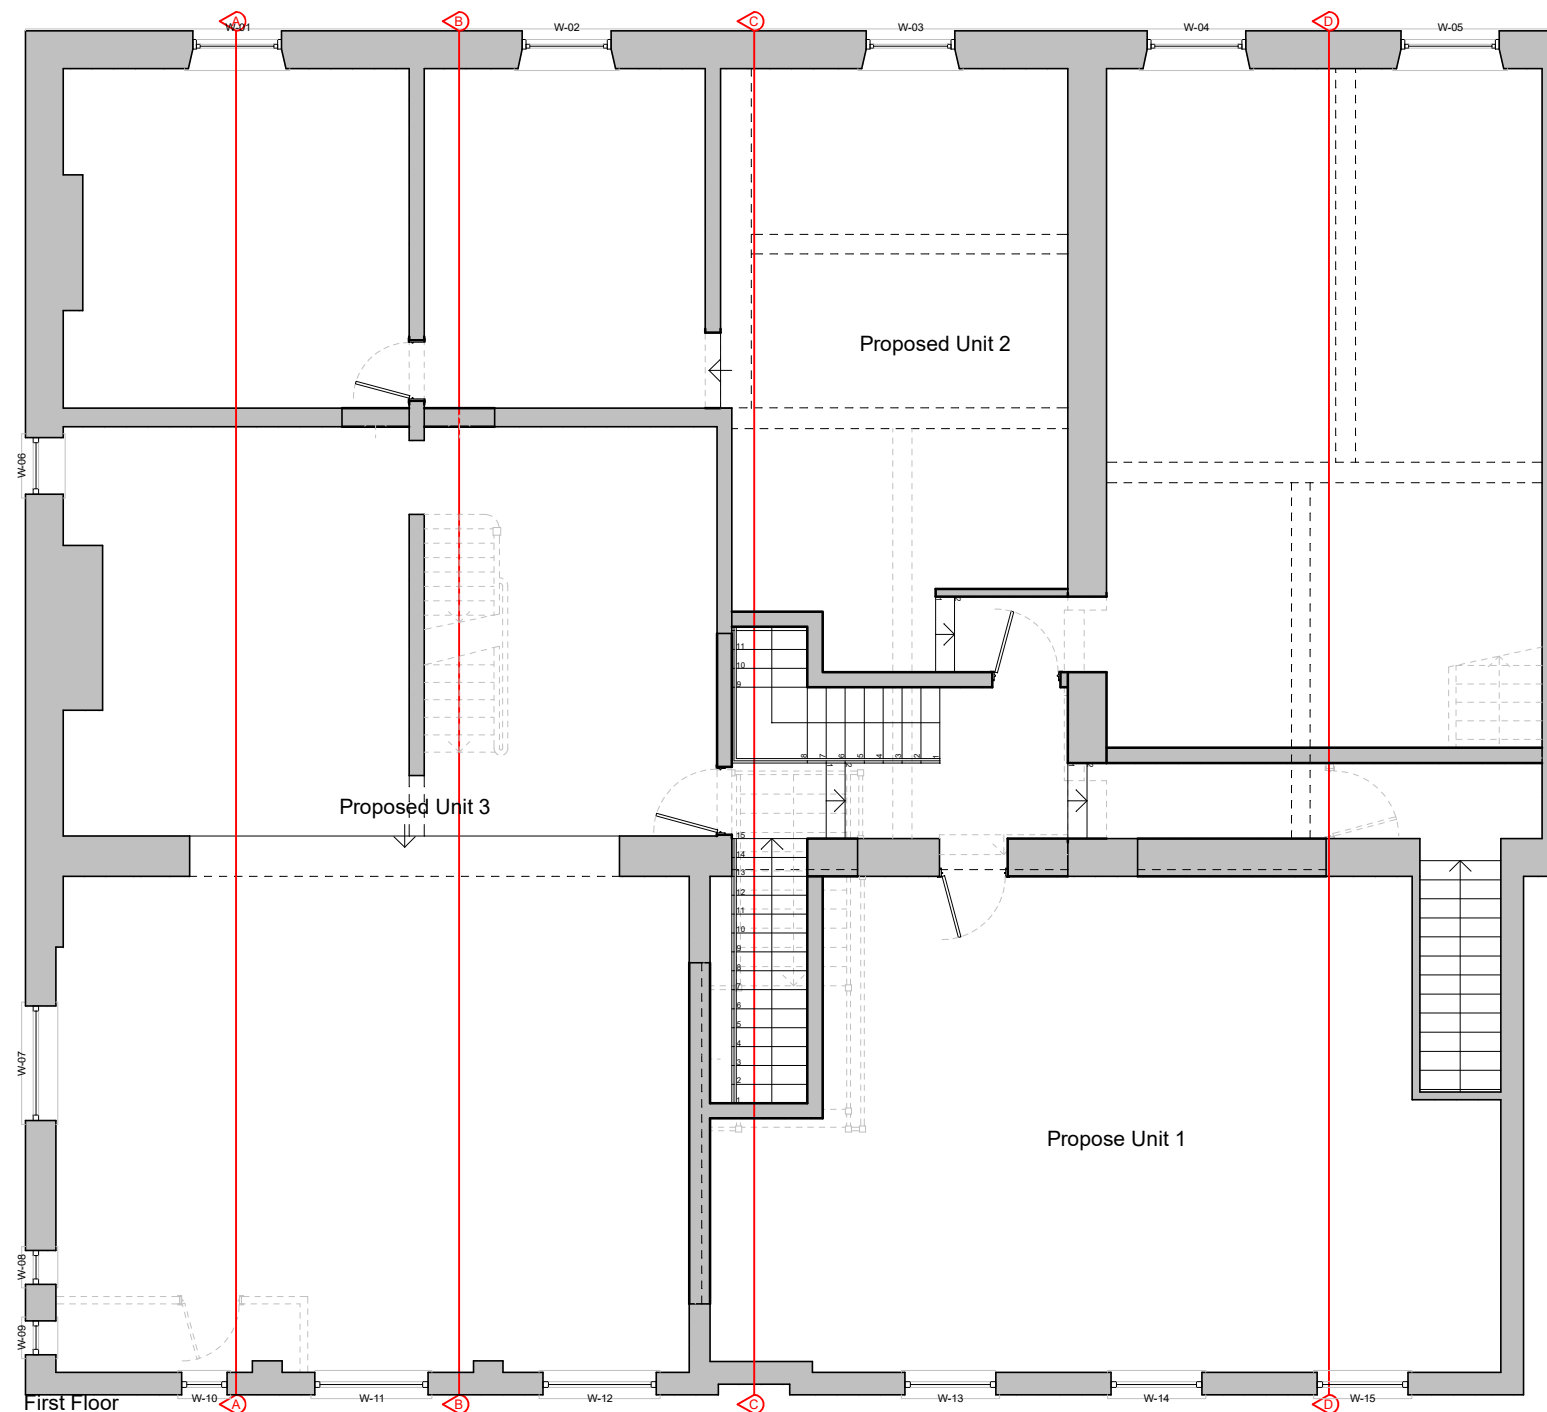

First Floor

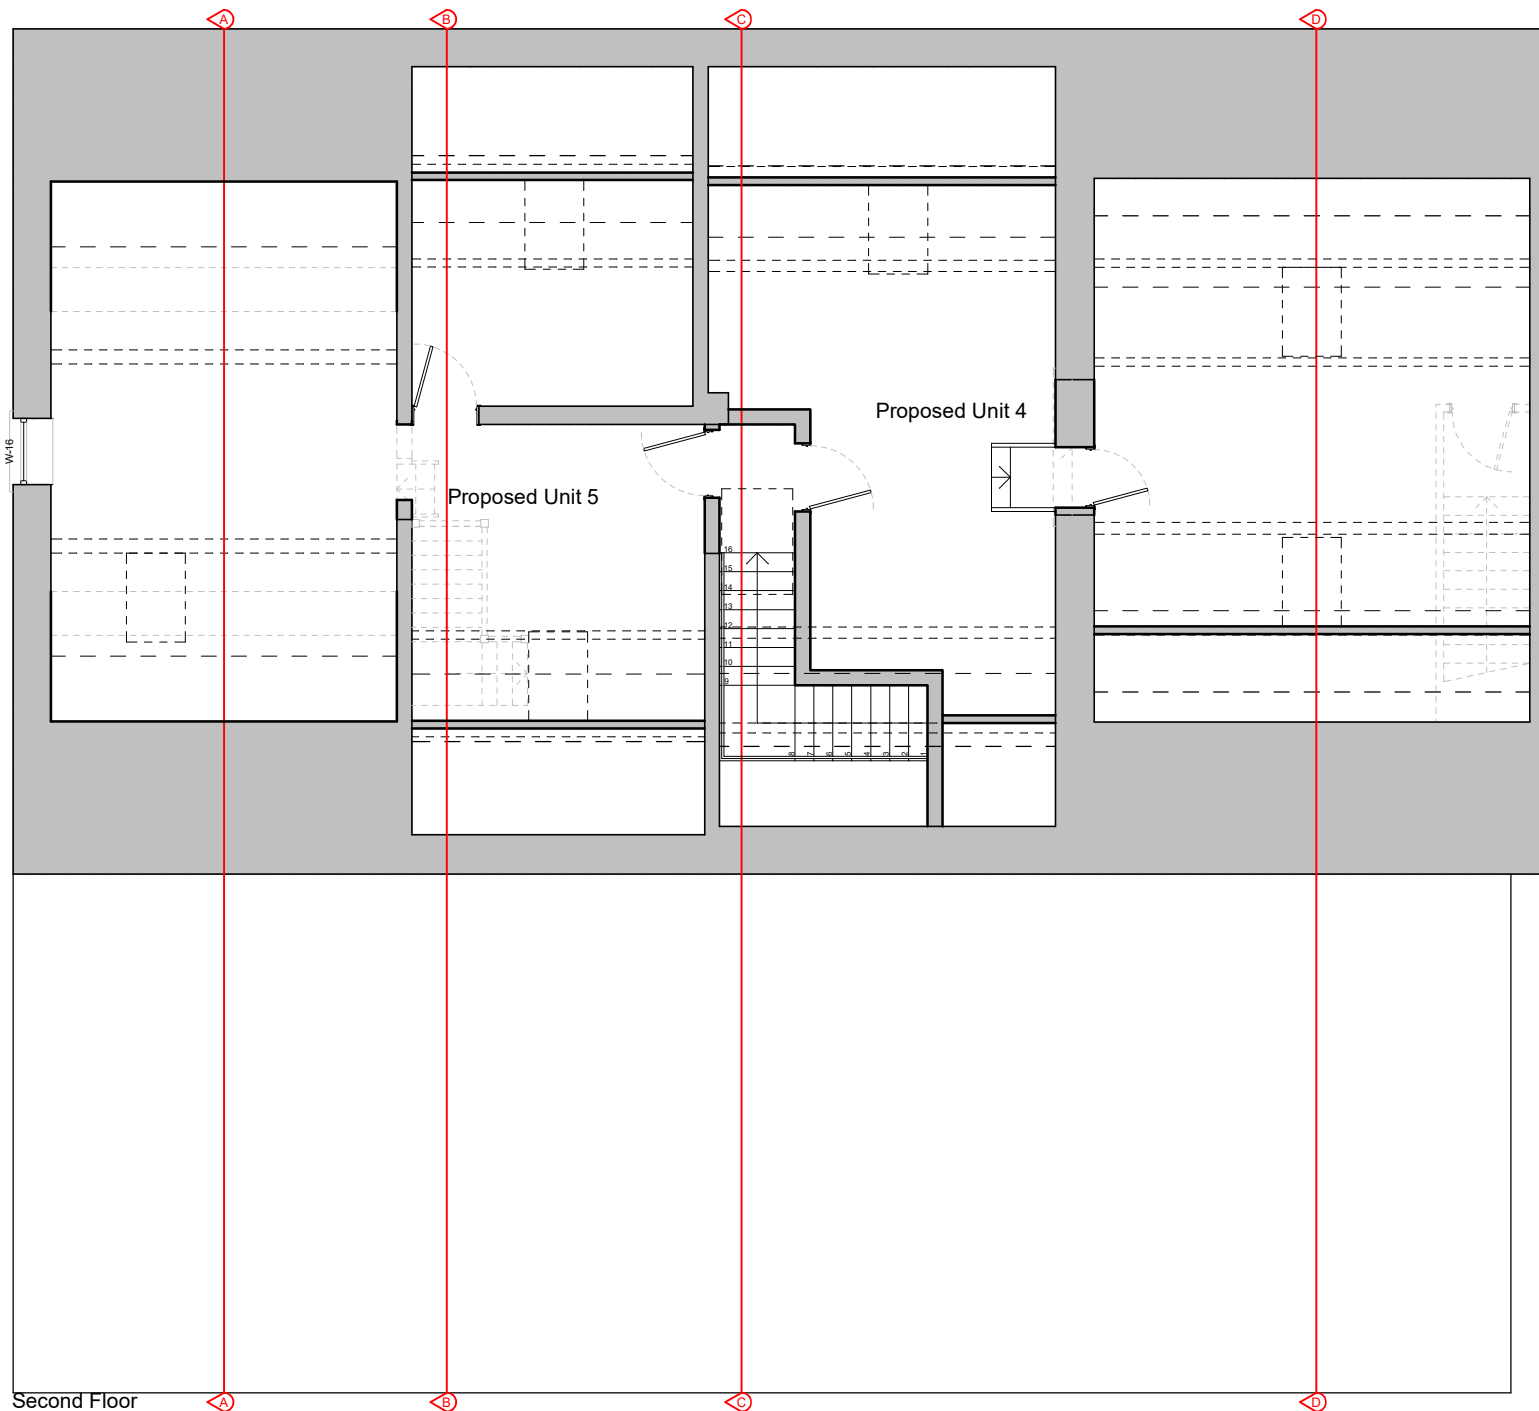

Second Floor

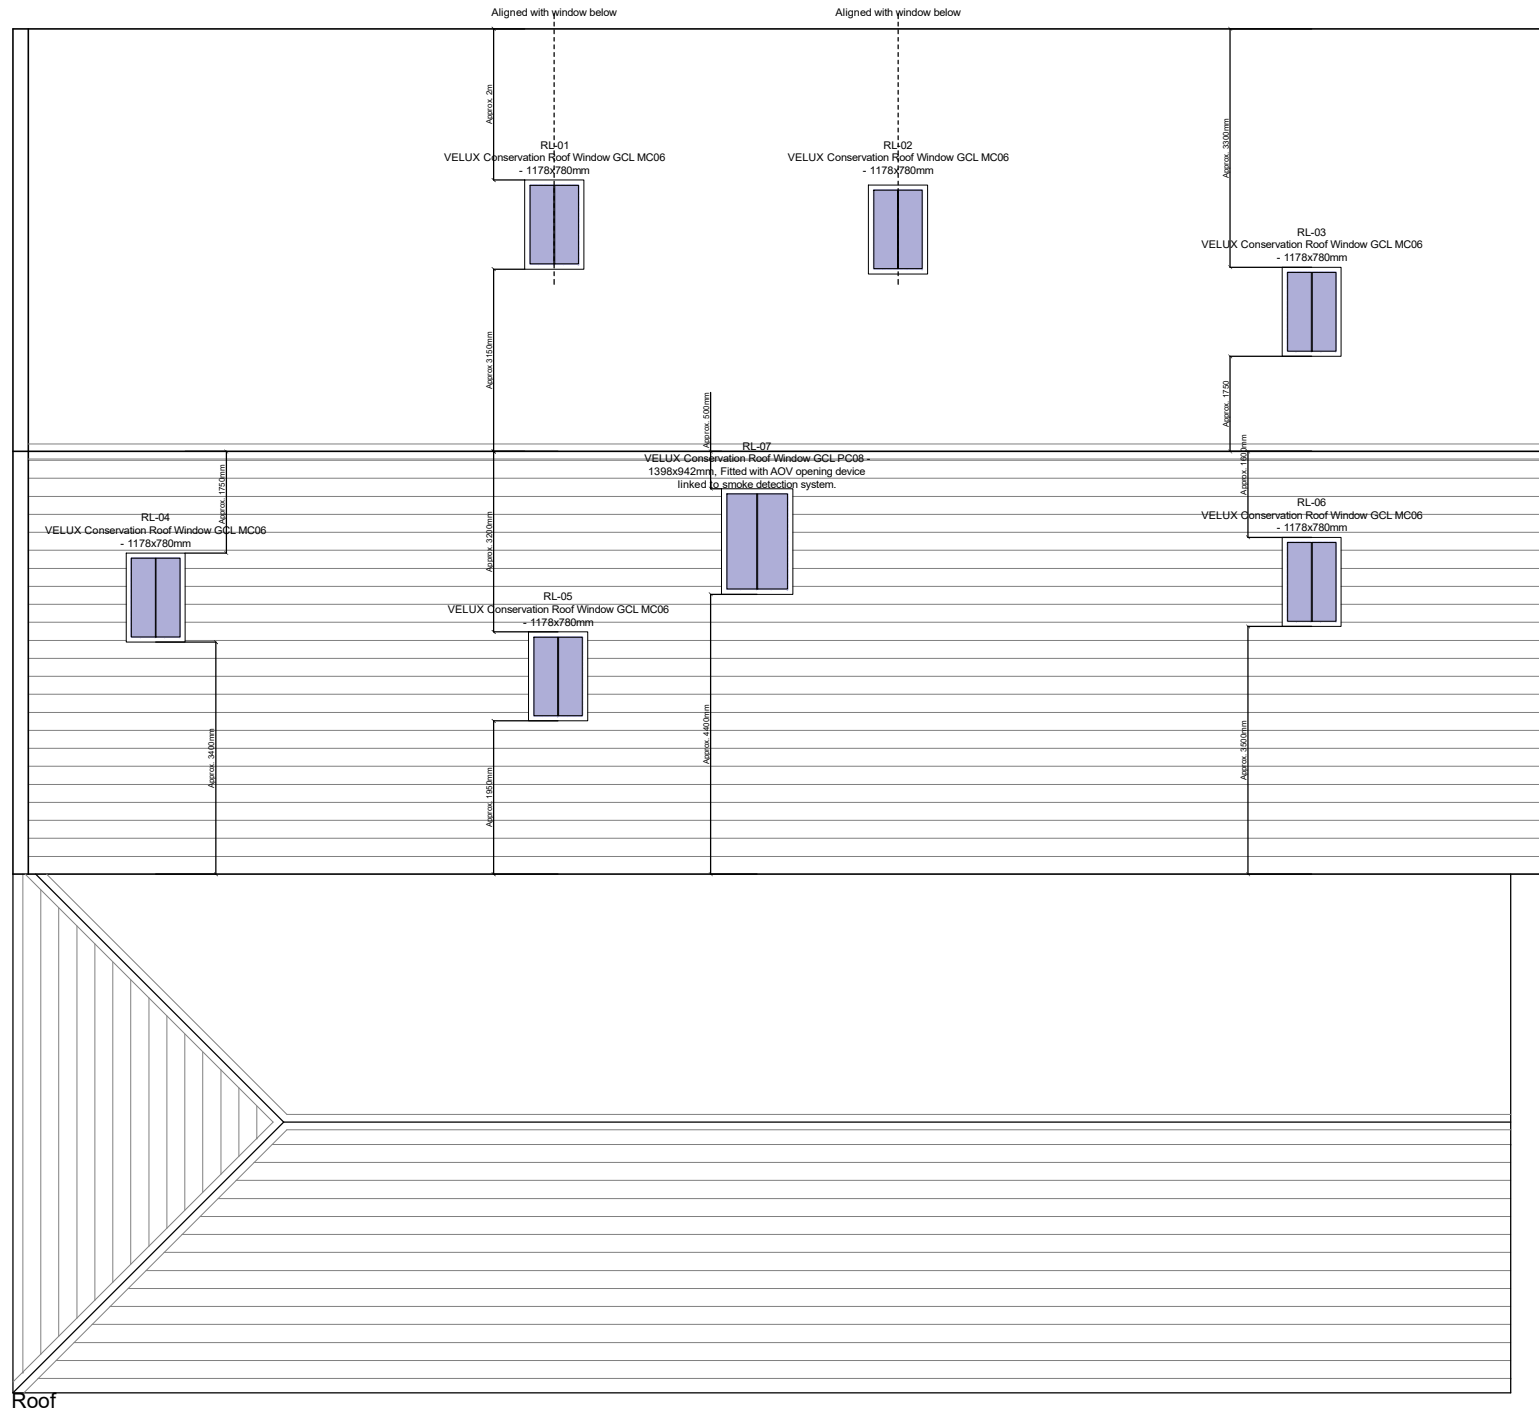

Roof



SCALE BAR 1:100

GRANT ERSKINE ARCHITECTS LTD SHALL HAVE NO RESPONSIBILITY FOR ANY USE MADE OF THIS DOCUMENT OTHER THAN FOR THAT WHICH IT WAS PREPARED AND ISSUED.
ALL DIMENSIONS SHOULD BE CHECKED ON SITE.
ANY DRAWING ERRORS OR DIVERGENCES SHOULD BE BROUGHT TO THE ATTENTION OF GRANT ERSKINE ARCHITECTS LTD.
COPYRIGHT GRANT ERSKINE ARCHITECTS LTD. NOT TO BE USED / REPRODUCED IN PART OR IN FULL WITHOUT WRITTEN PERMISSION.

NOTES

FIRST ISSUE

REVISION / DESCRIPTION	DRAWN	CHECKED	DATE
REV A - Approved to issue with client comments	MS	MS	15/08/25
REV B - Additional details for ventilation	MS	GPE	11/12/25
REV C - Approved to issue with client comments	MS	MS	02/02/26

CLIENT LOGO

GRANT ERSKINE ARCHITECTS
info@granterskinearchitects.com
www.granterskinearchitects.com
Grant Erskine Architects Limited Reg. No. 07477118

PROJECT TITLE
44-48 BOLTON STREET, RAMSBOTTOM
PARTIAL CONVERSION TO RESIDENTIAL

PROJECT NUMBER
20230425

DRAWING TITLE
PROPOSED
COMMERCIAL LAYOUT PLANS

SCALE
1:100 @A1

DATE
29/04/25

DRAWING No.
(2-)A005

REVISION
C