

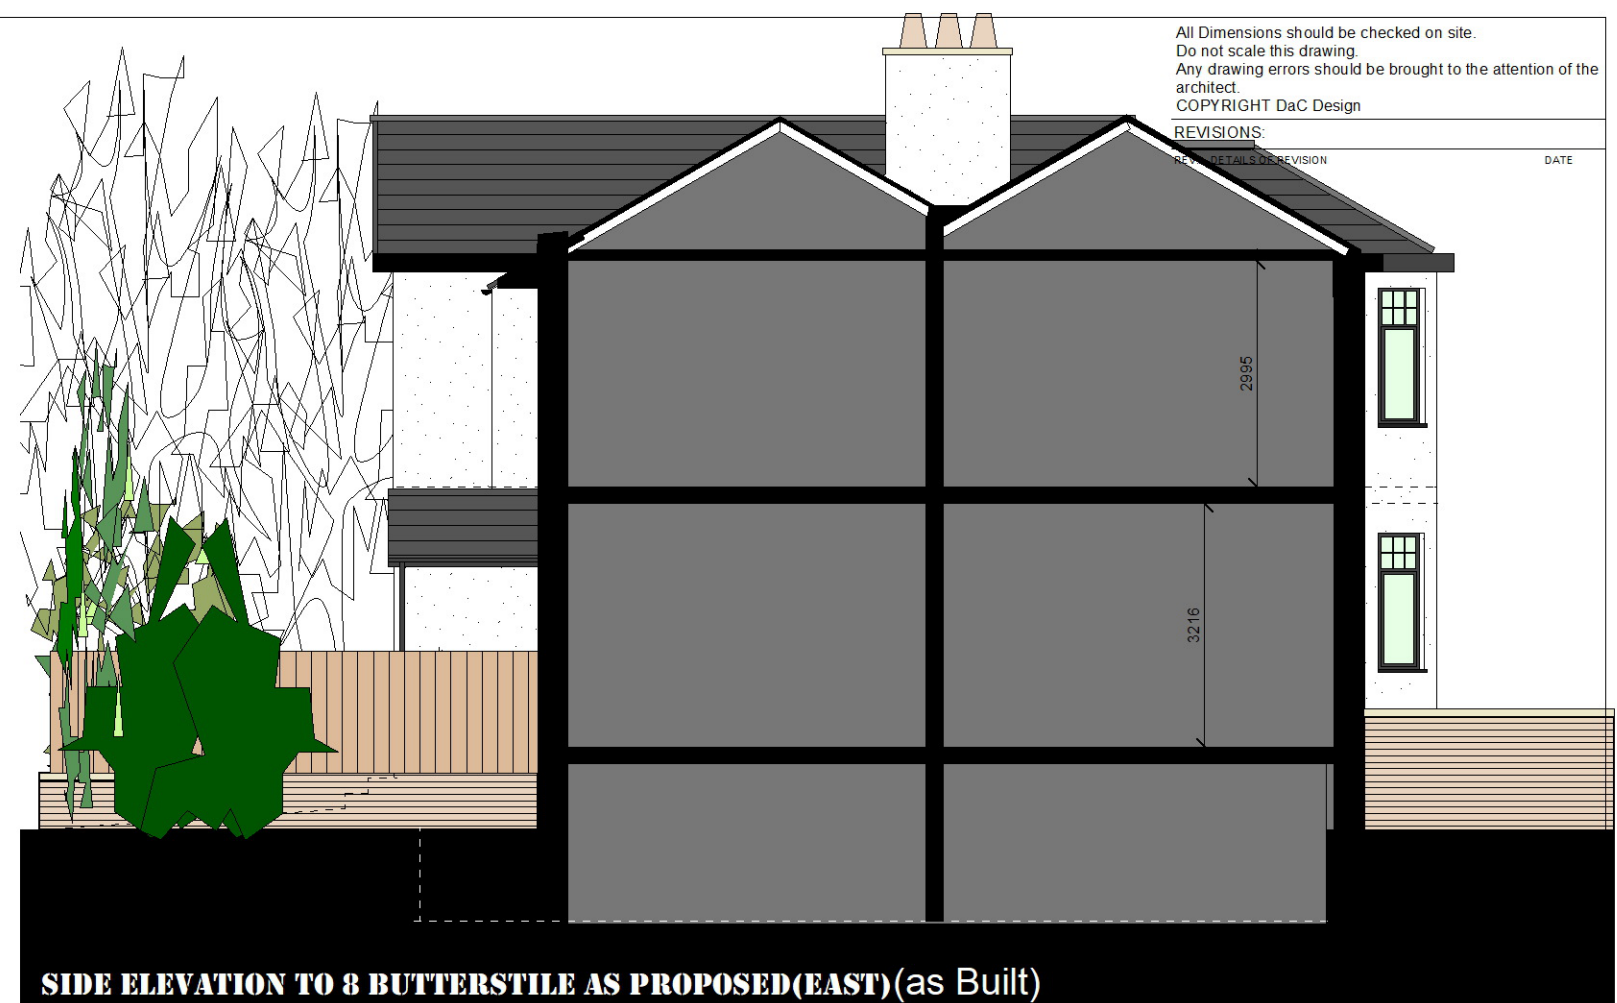


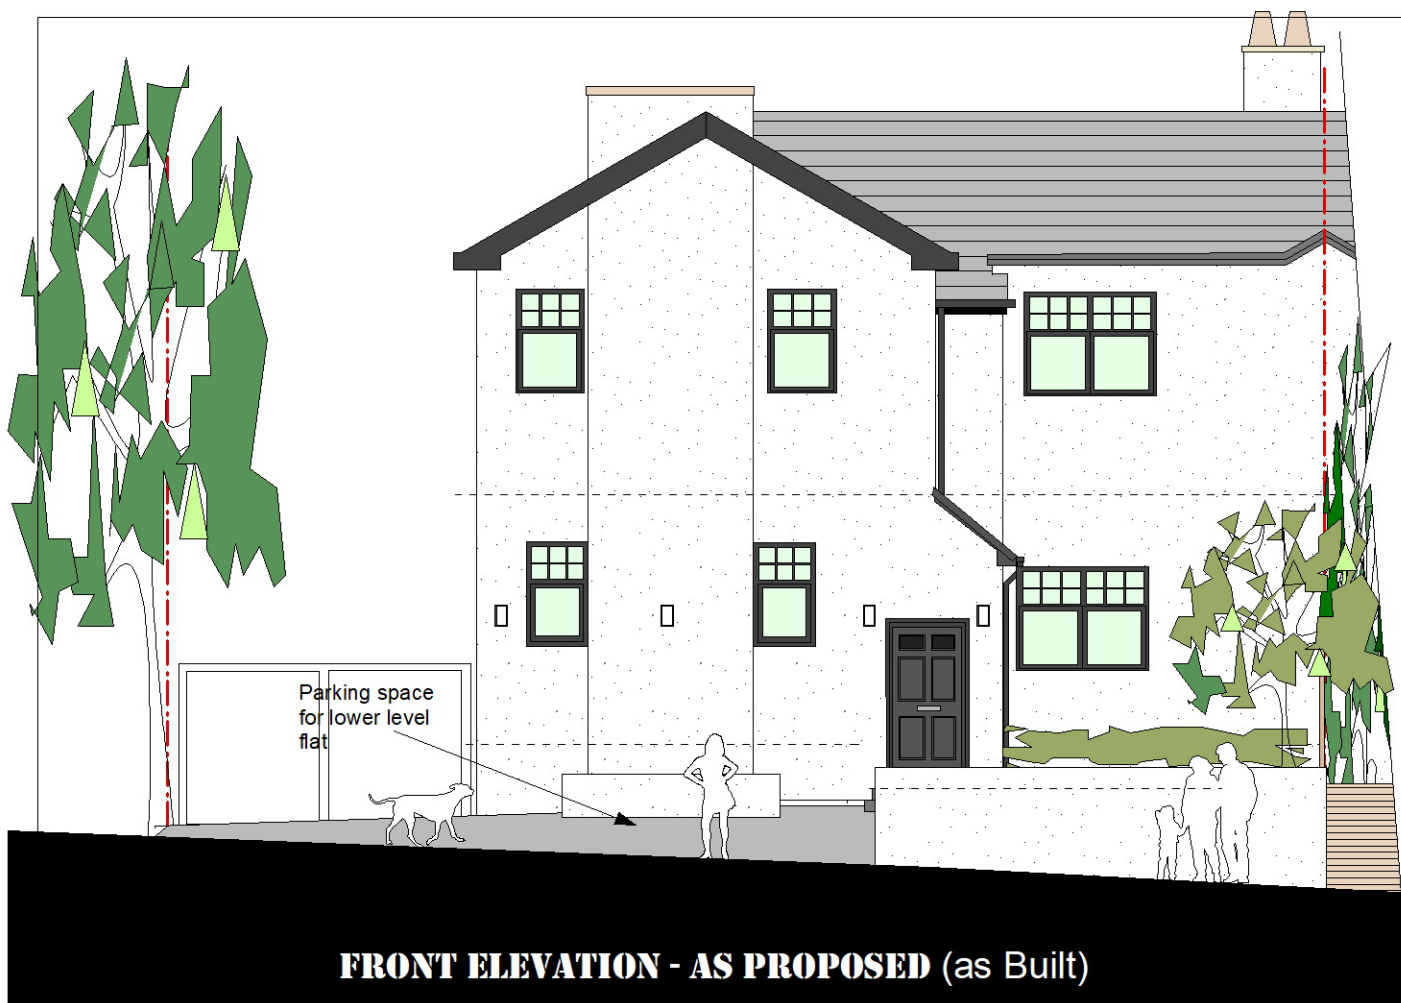

All Dimensions should be checked on site.
Do not scale this drawing.
Any drawing errors should be brought to the attention of the architect.
COPYRIGHT DaC Design

REVISIONS:
REV. DETAILS OF REVISION DATE

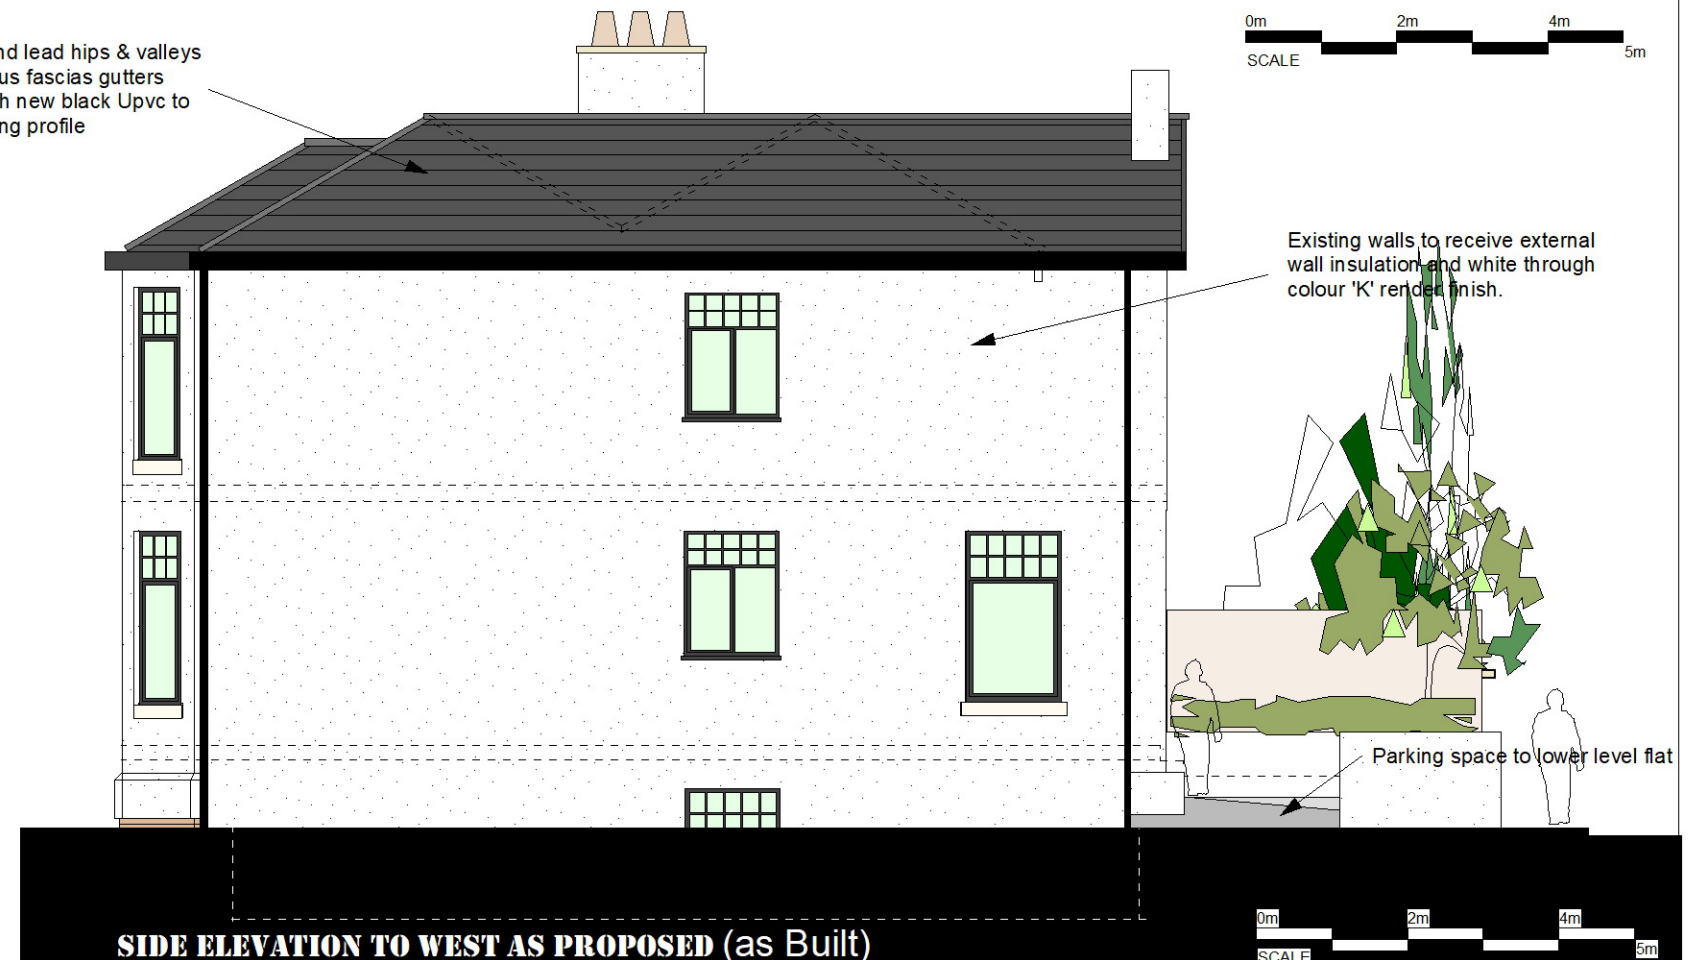

0m 2m 4m 5m
SCALE

Existing walls to receive external wall insulation and white through colour 'K' render finish.

0m 2m 4m 5m
SCALE

P06B

DRAWING: **ELEVATIONS as PROPOSED** Rev. B - Elevations as built April 24
JOB TITLE: **REMODEL & SUBDIVISION _ 10 Butterstile lane, Prestwich, Manchester, M25 9PW**

CLIENT: **Mr Declan Crinion**
SCALE: **1:100 @ A3**
DATE: **Feb 2021**

D@C DESIGN
ARCHITECTURE & PLANNING
0776 452 3545 0161 425 3934