


All Dimensions should be checked on site.  
Do not scale this drawing for fabrication.  
Any drawing errors should be brought to the attention of the architect.  
COPYRIGHT DaC Design

REVISIONS:

REV: DETAILS OF REVISION

DATE

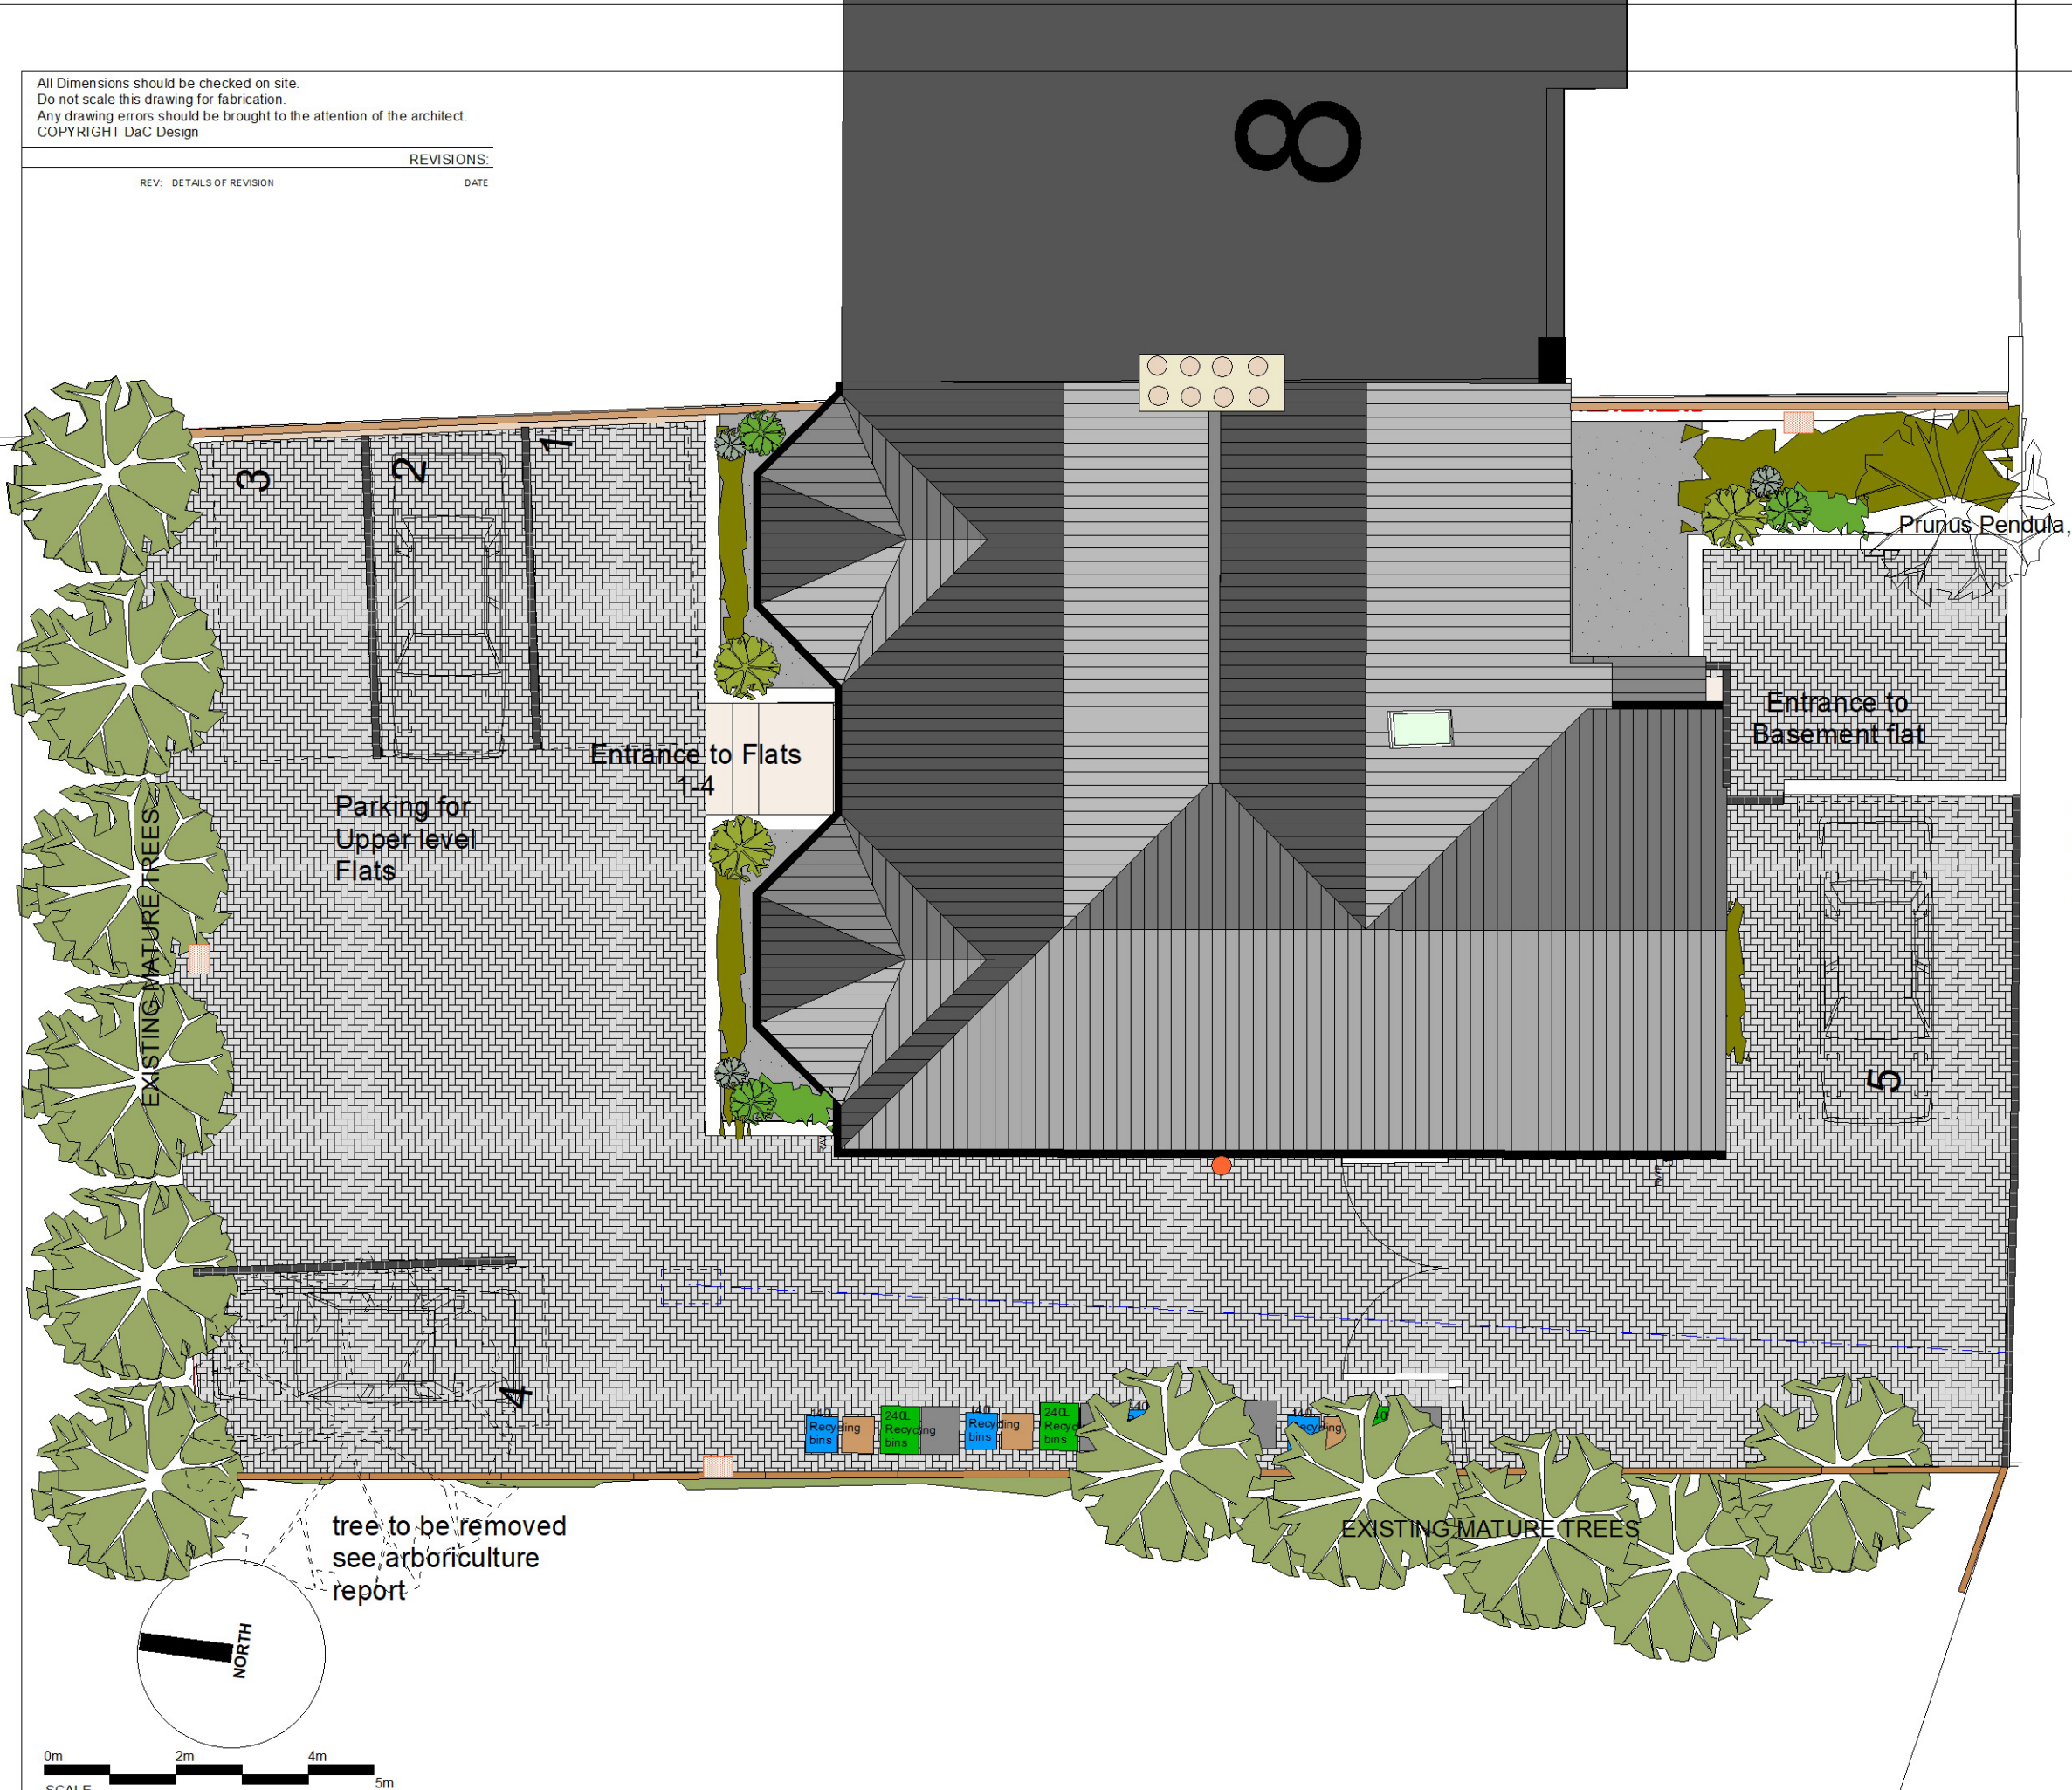

KEY TO LANDSCAPE FINISHES

- Tobermore, Shannon 50mm Block pavior  
Colour: Charcoal contrast edging
- Tobermore, Shannon Duo 50mm Block pavior  
Colour: Silver  
With linear slot drain to level thresholds
- Decorative aggregate on weed supressant matting  
with specimen low level decorative planting  
e.g highland pebbles with heather planting
- Vertical shiplap Timber panel fencing 1.8m  
high
- Beaumaris Woodstone Bat Box by nhbs  
fixed to Gable ends
- Timber Bird Boxes by nhbs mix 32mm and 25mm  
holes - Fixed to communal garden wall
- Feature brick garden walling (various heights)  
with White rendered to match house
- Specimen decorative low level native shrub and  
grass planting including bee/insect friendly plants  
e.g. lavender, viburnum, honeysuckle.
- Specimen decorative low level native hedging  
e.g. cotoneaster horizontalis or buxus
- Specimen decorative standard tree  
e.g. Prunus Pendula, Betula Pendula, Prunus  
'incisa' or Ceanothus 10Lpot

TREES



INSECT SUPPORT



BIODIVERSITY SUPPORT



DECORATIVE SOFT PLANTING



DECORATIVE HEDGING



HARD LANDSCAPE PRODUCTS



BUTTERSTILE LANE