



4 Front - Proposed
1 : 100




5 Left Side - Proposed
1 : 100




6 Rear - Proposed
1 : 100




7 Right Side - Proposed
1 : 100

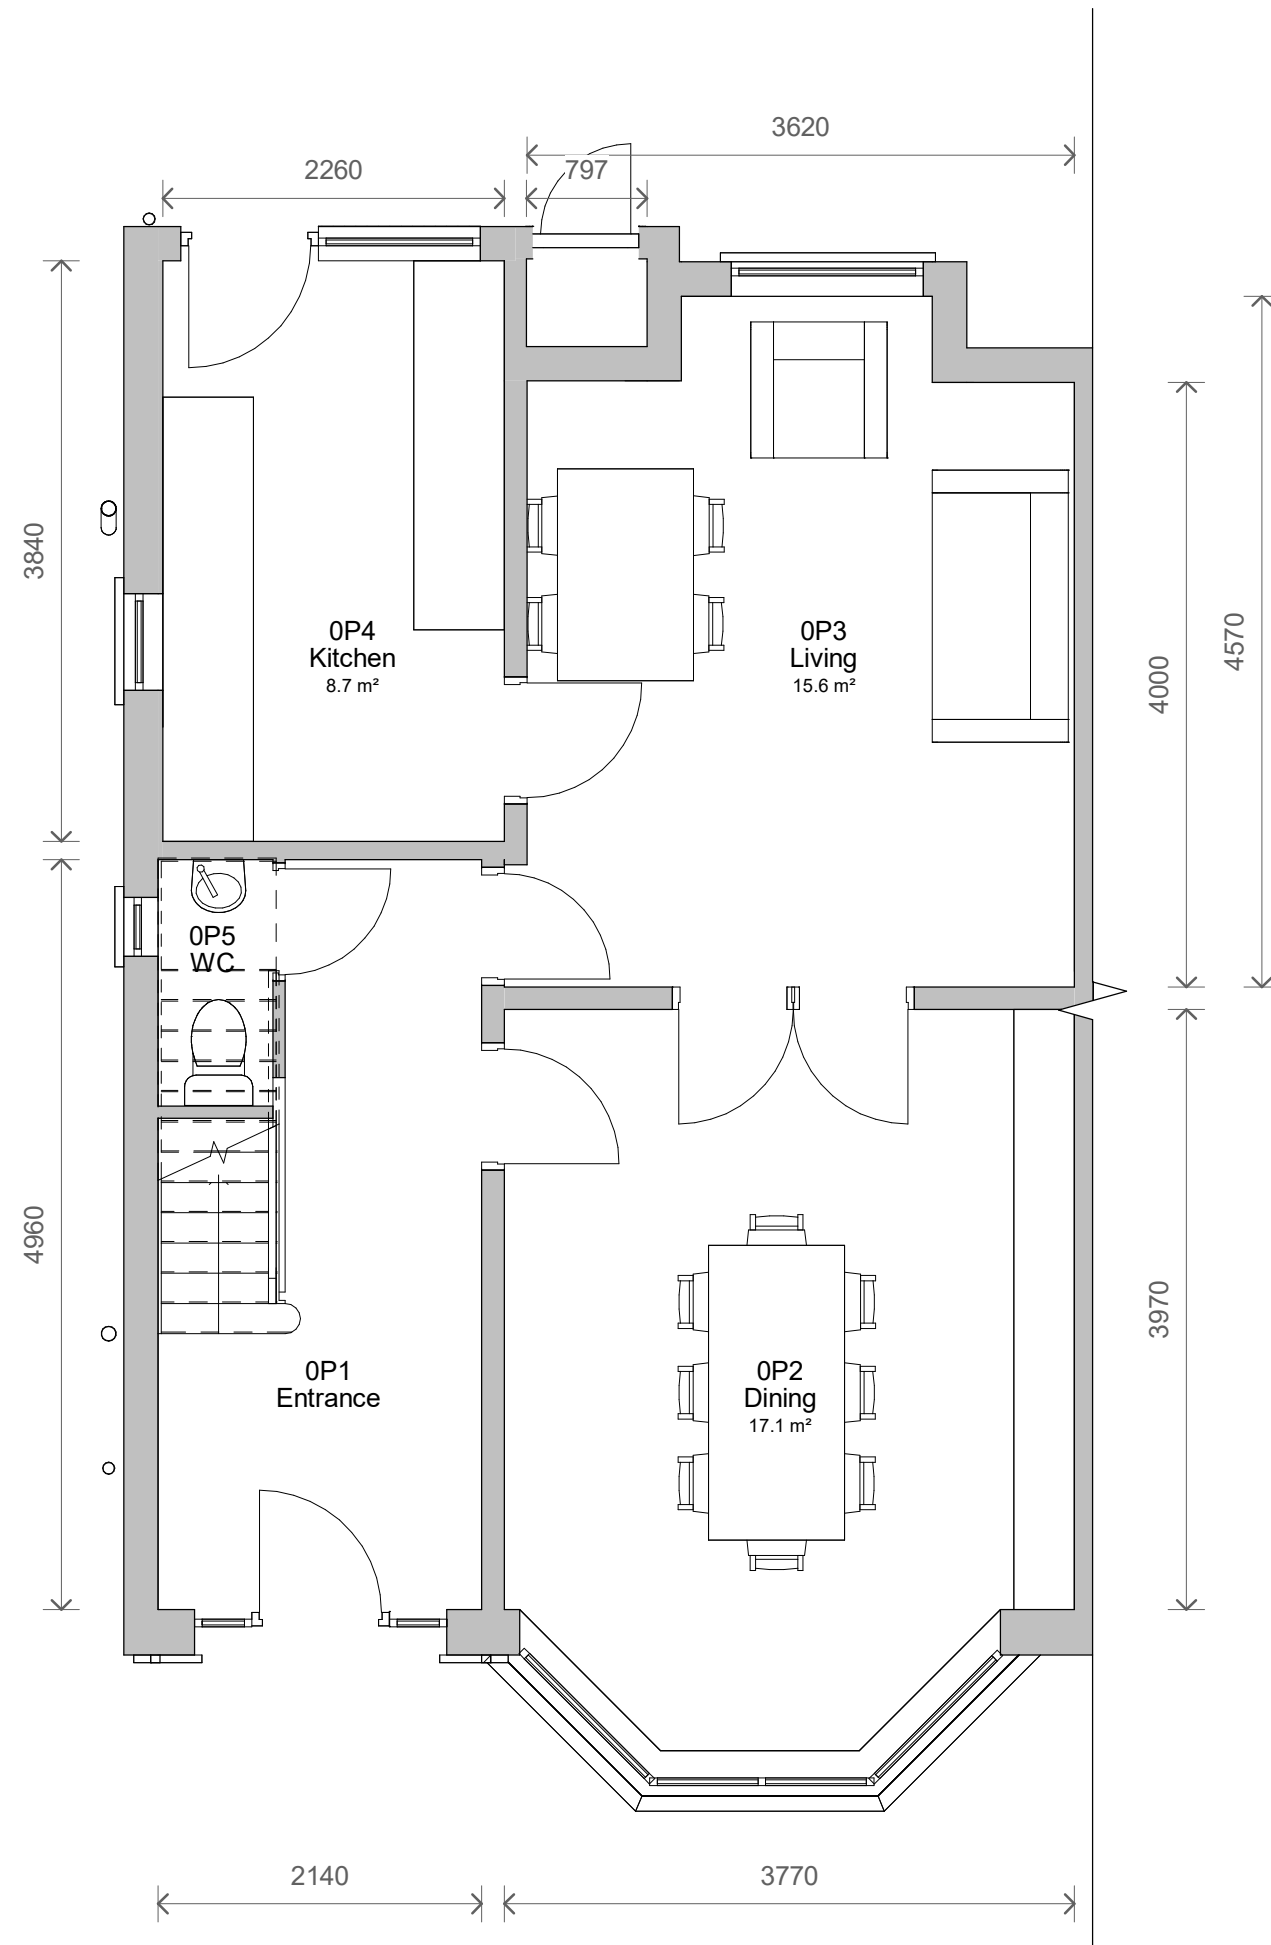


1 Level 0 - Proposed
1 : 50

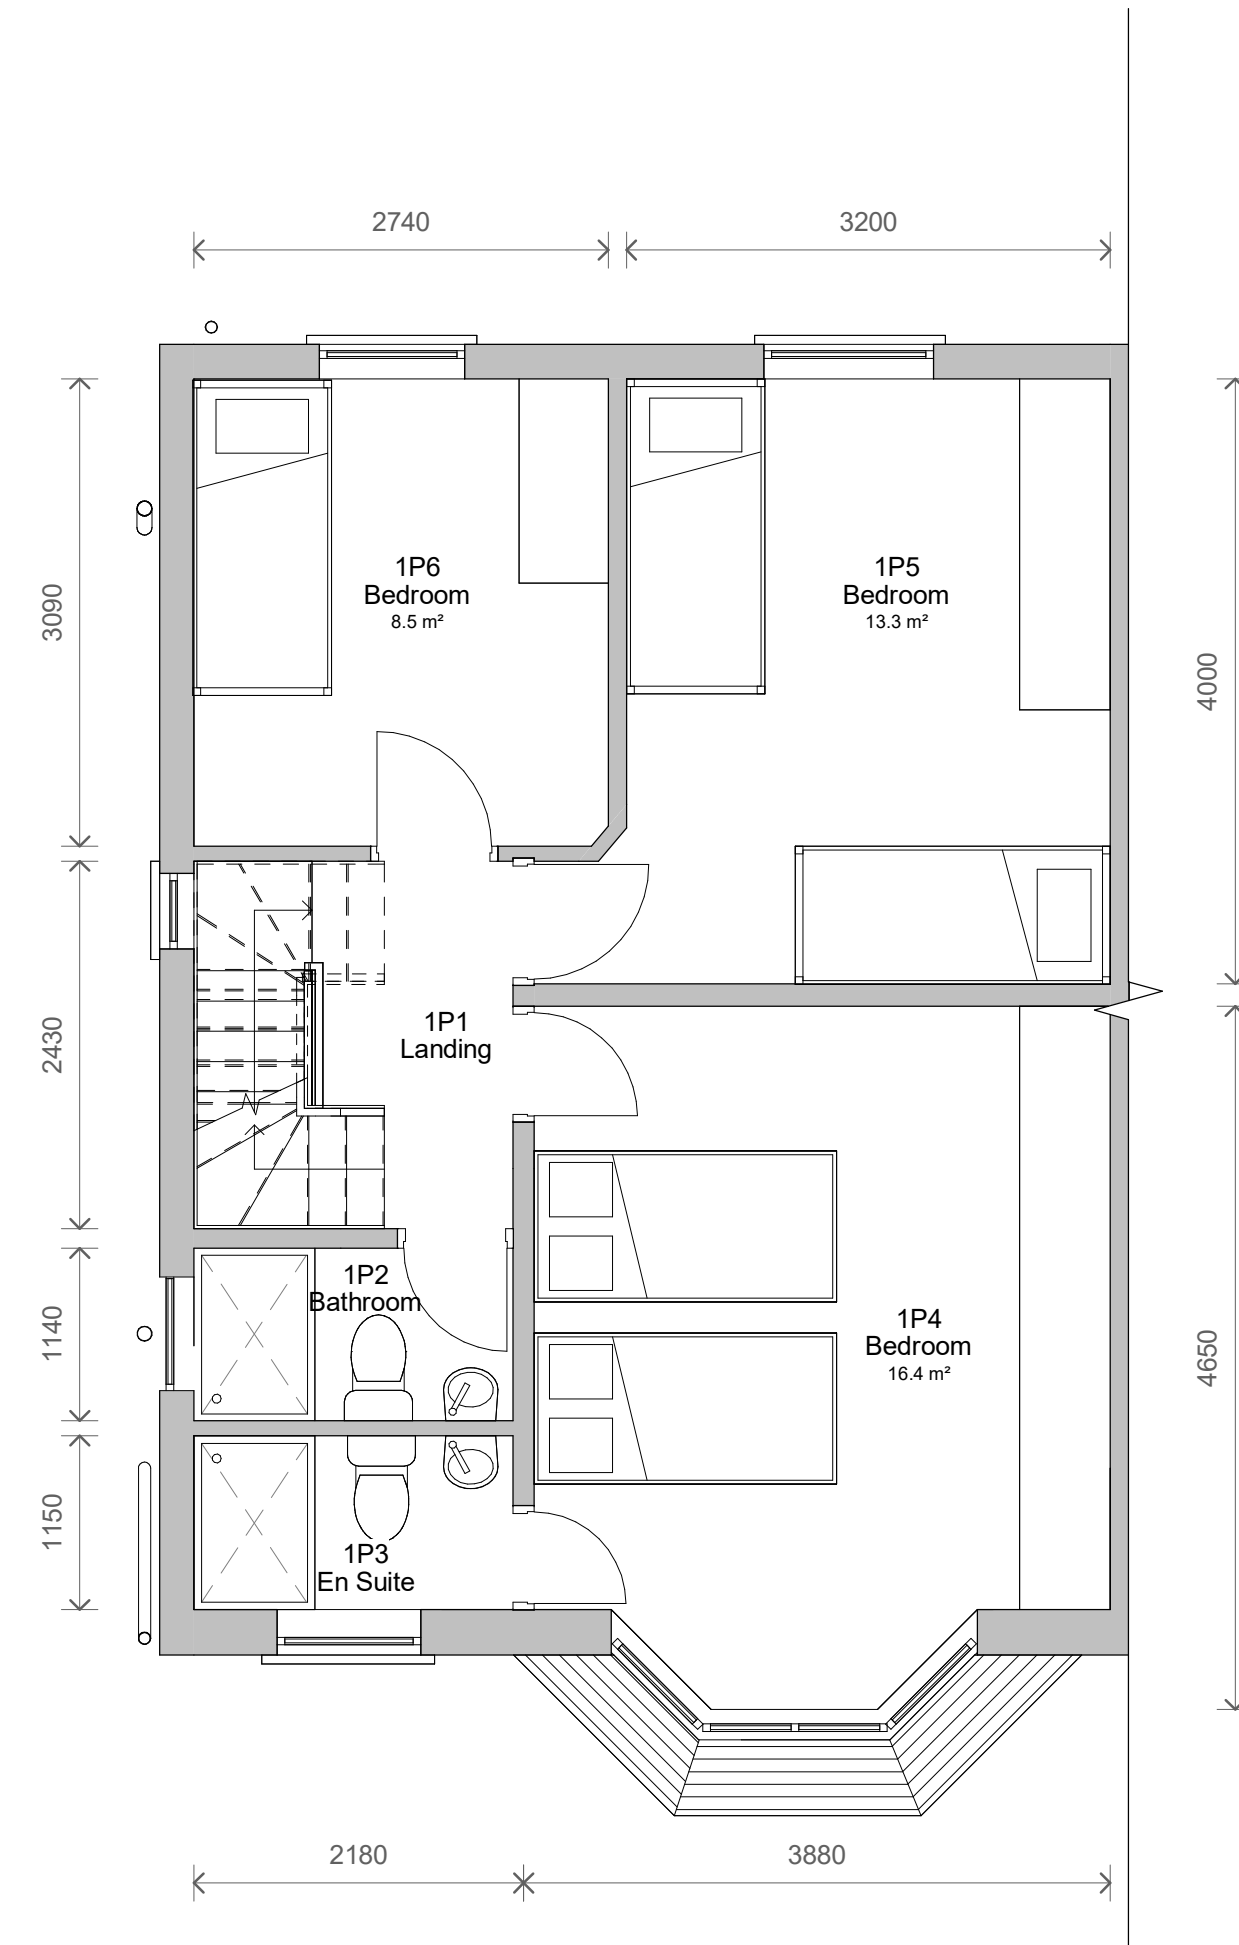

2 Level 1 - Proposed
1 : 50

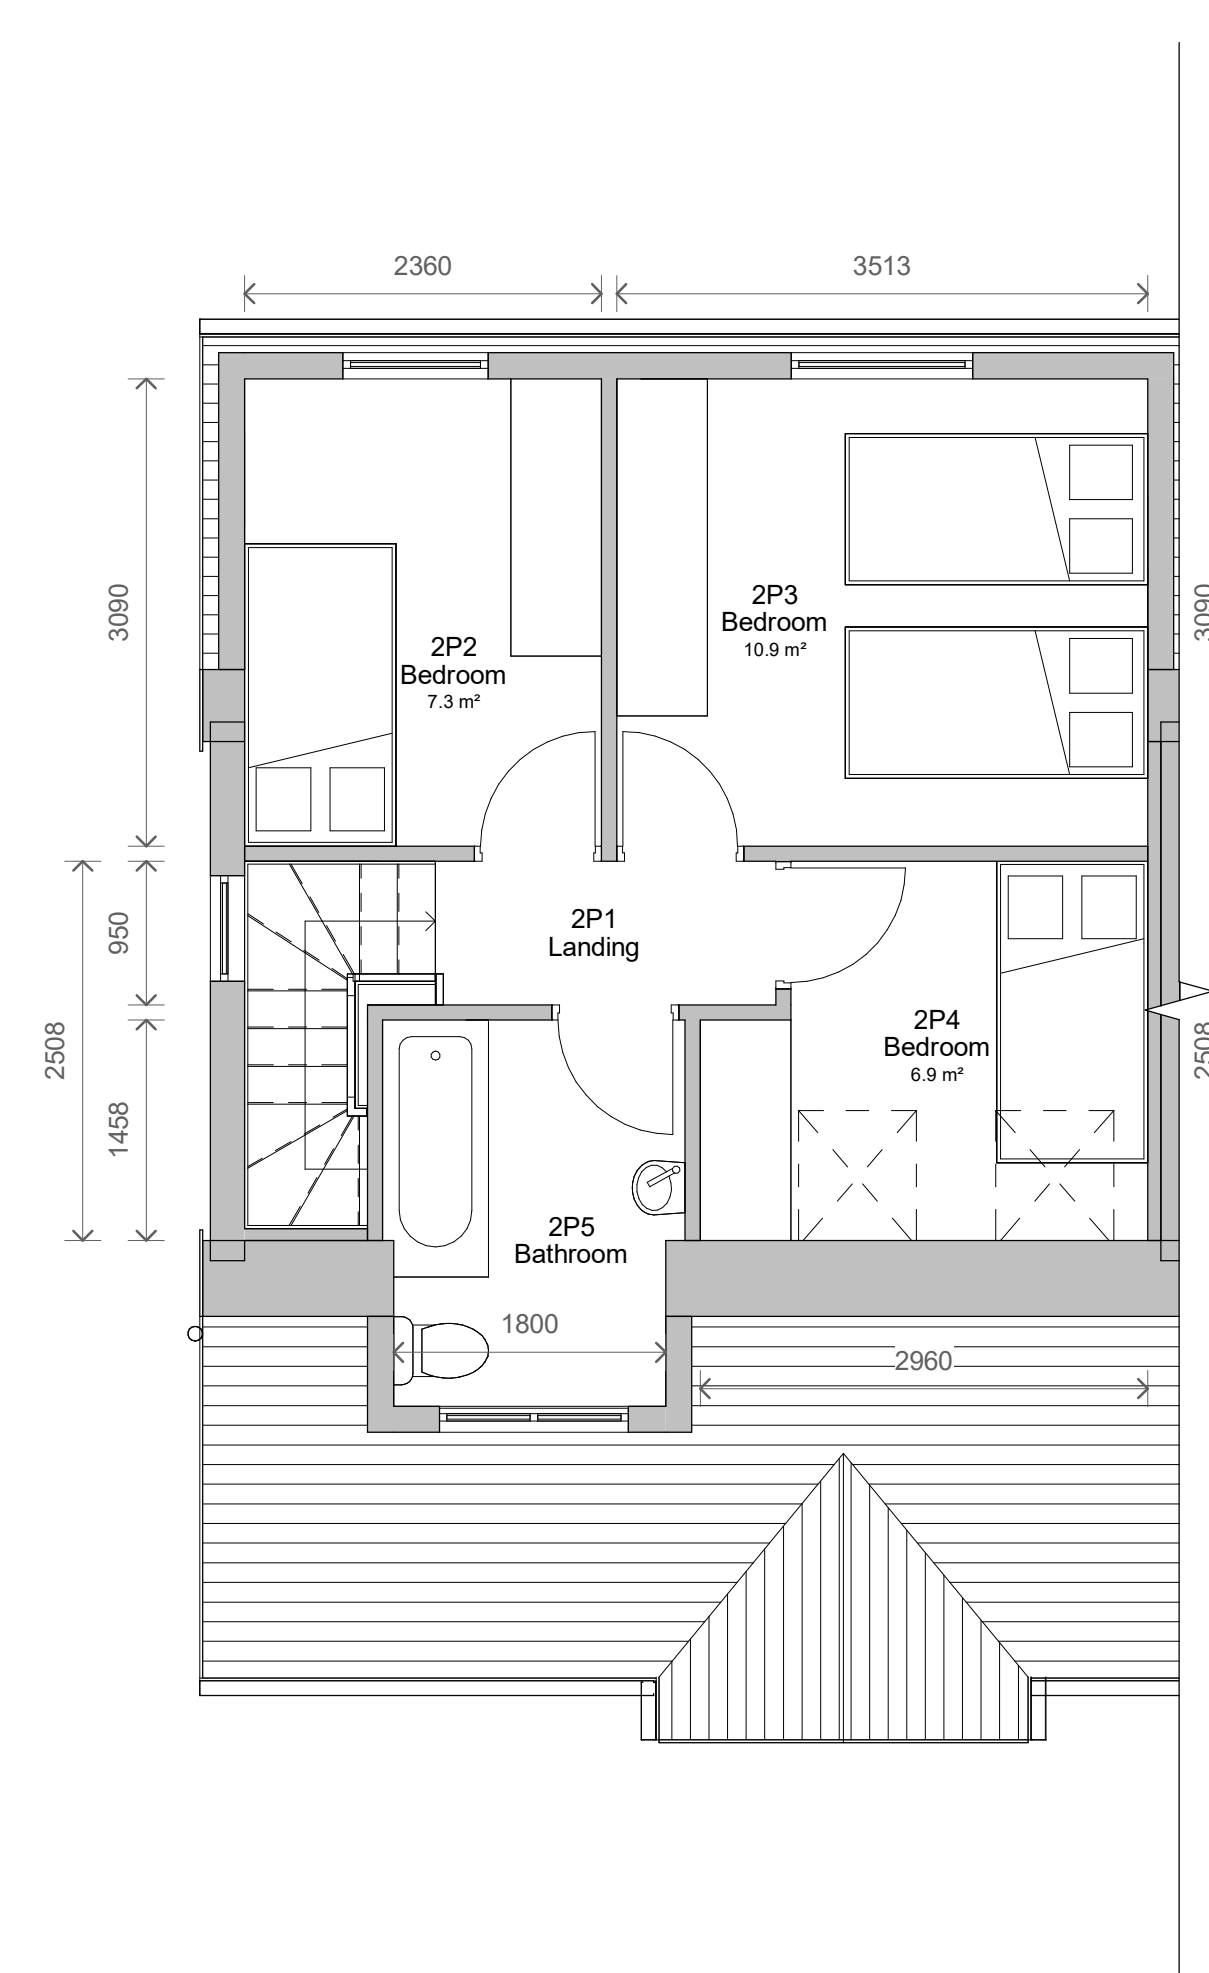

3 Level 2 - Proposed
1 : 50

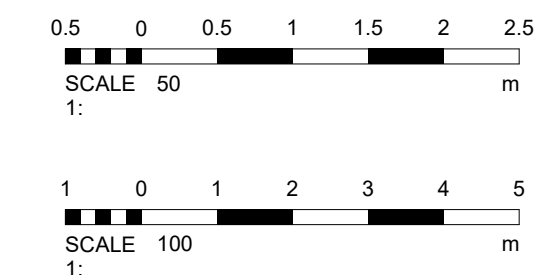

4	Planning Comments	14/08/2023
3	Revised Dormer	02/08/2023
2	Reduce front dormer	02/08/2023
1	Revised Levels	09/05/2023
No.	Description	Date

PROJECT 19 Richmond Avenue		
TITLE Proposed Plans and Elevations		
CLIENT Toron		
STATUS DESIGN		
DRAWN BY SG	DATE 26/04/2023	SCALE (@ A1) As indicated
PROJECT NUMBER GSS23025	DRAWING NUMBER 003	REV 4
GOLD SKETCH S T U D I O S www.goldsketch.co.uk info@goldsketch.co.uk 0161 792 9595		
NOTES © COPYRIGHT ALL RIGHTS RESERVED. THIS DRAWING MUST NOT BE REPRODUCED WITHOUT PRIOR WRITTEN CONSENT. DRAWING TO BE USED FOR THE STATUS INDICATED ONLY. NO DISCREPANCIES TO BE REPORTED TO THE ALL DIMENSIONS ARE TO THE EXTERIOR FINISH UNLESS OTHERWISE STATED. ALL WORK AND MATERIALS TO BE IN ACCORDANCE WITH CURRENT BUILDING REGULATIONS, RELEVANT CODES OF PRACTICE AND BRITISH STANDARDS. ALL DIMENSIONS ON THIS DRAWING ARE IN MILLIMETERS UNLESS OTHERWISE STATED.		