


DO NOT SCALE FROM THIS DRAWING.
This drawing is to be read in conjunction with all related drawings. All dimensions must be checked and verified on site before commencing any work or material production. The originator should be notified immediately of any discrepancy.



Ronson
building design
Tel: 07926826016
craig@ronsonbuildingdesign.co.uk

Rev	Date	Description
Issued For INFORMATION PURPOSES ONLY		
Client		
Project		
100 Nuttall Avenue		
Whitefield		
M45 6QA		
Scheme + Drawing Title		
Proposed Plans		
Project No.	Drawing No.	Revision
03	21.04.22	Scale: 1:50 @A3

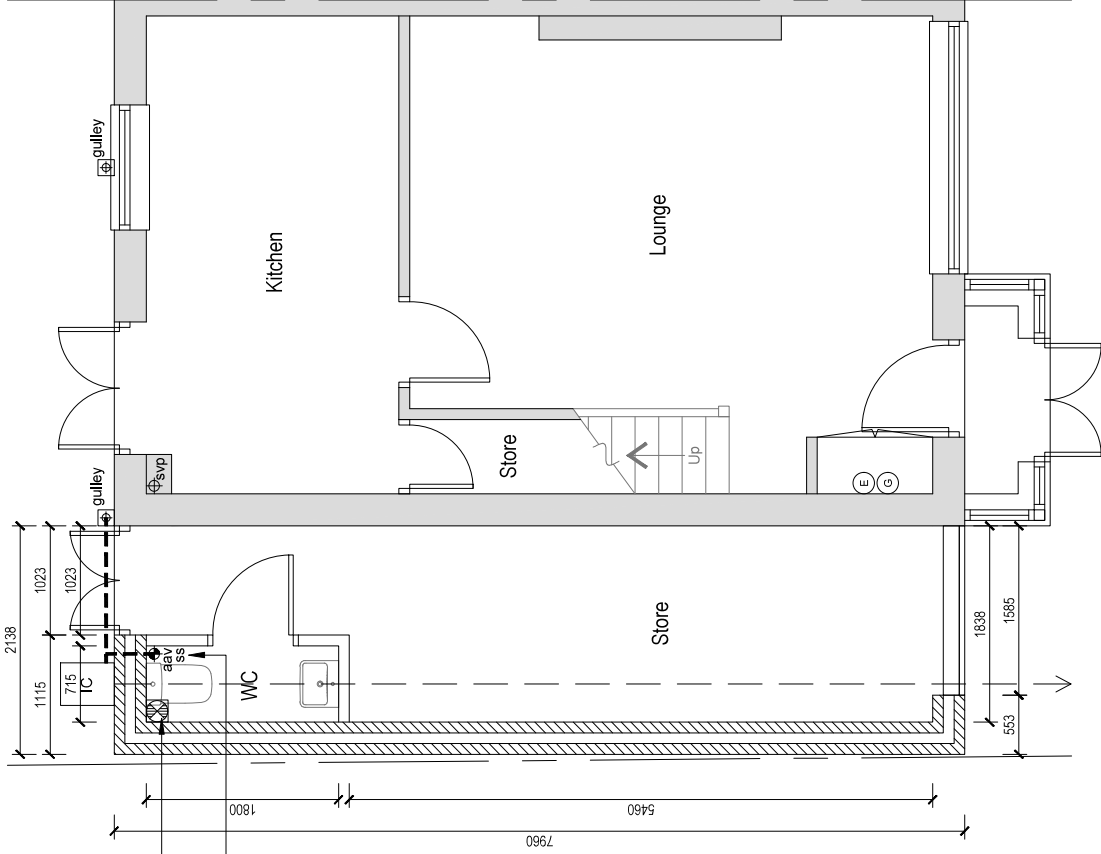

Extract fan to kitchen as per specification.
Proposed drains to connect back into existing to contractors details.

Proposed GF Plan

