


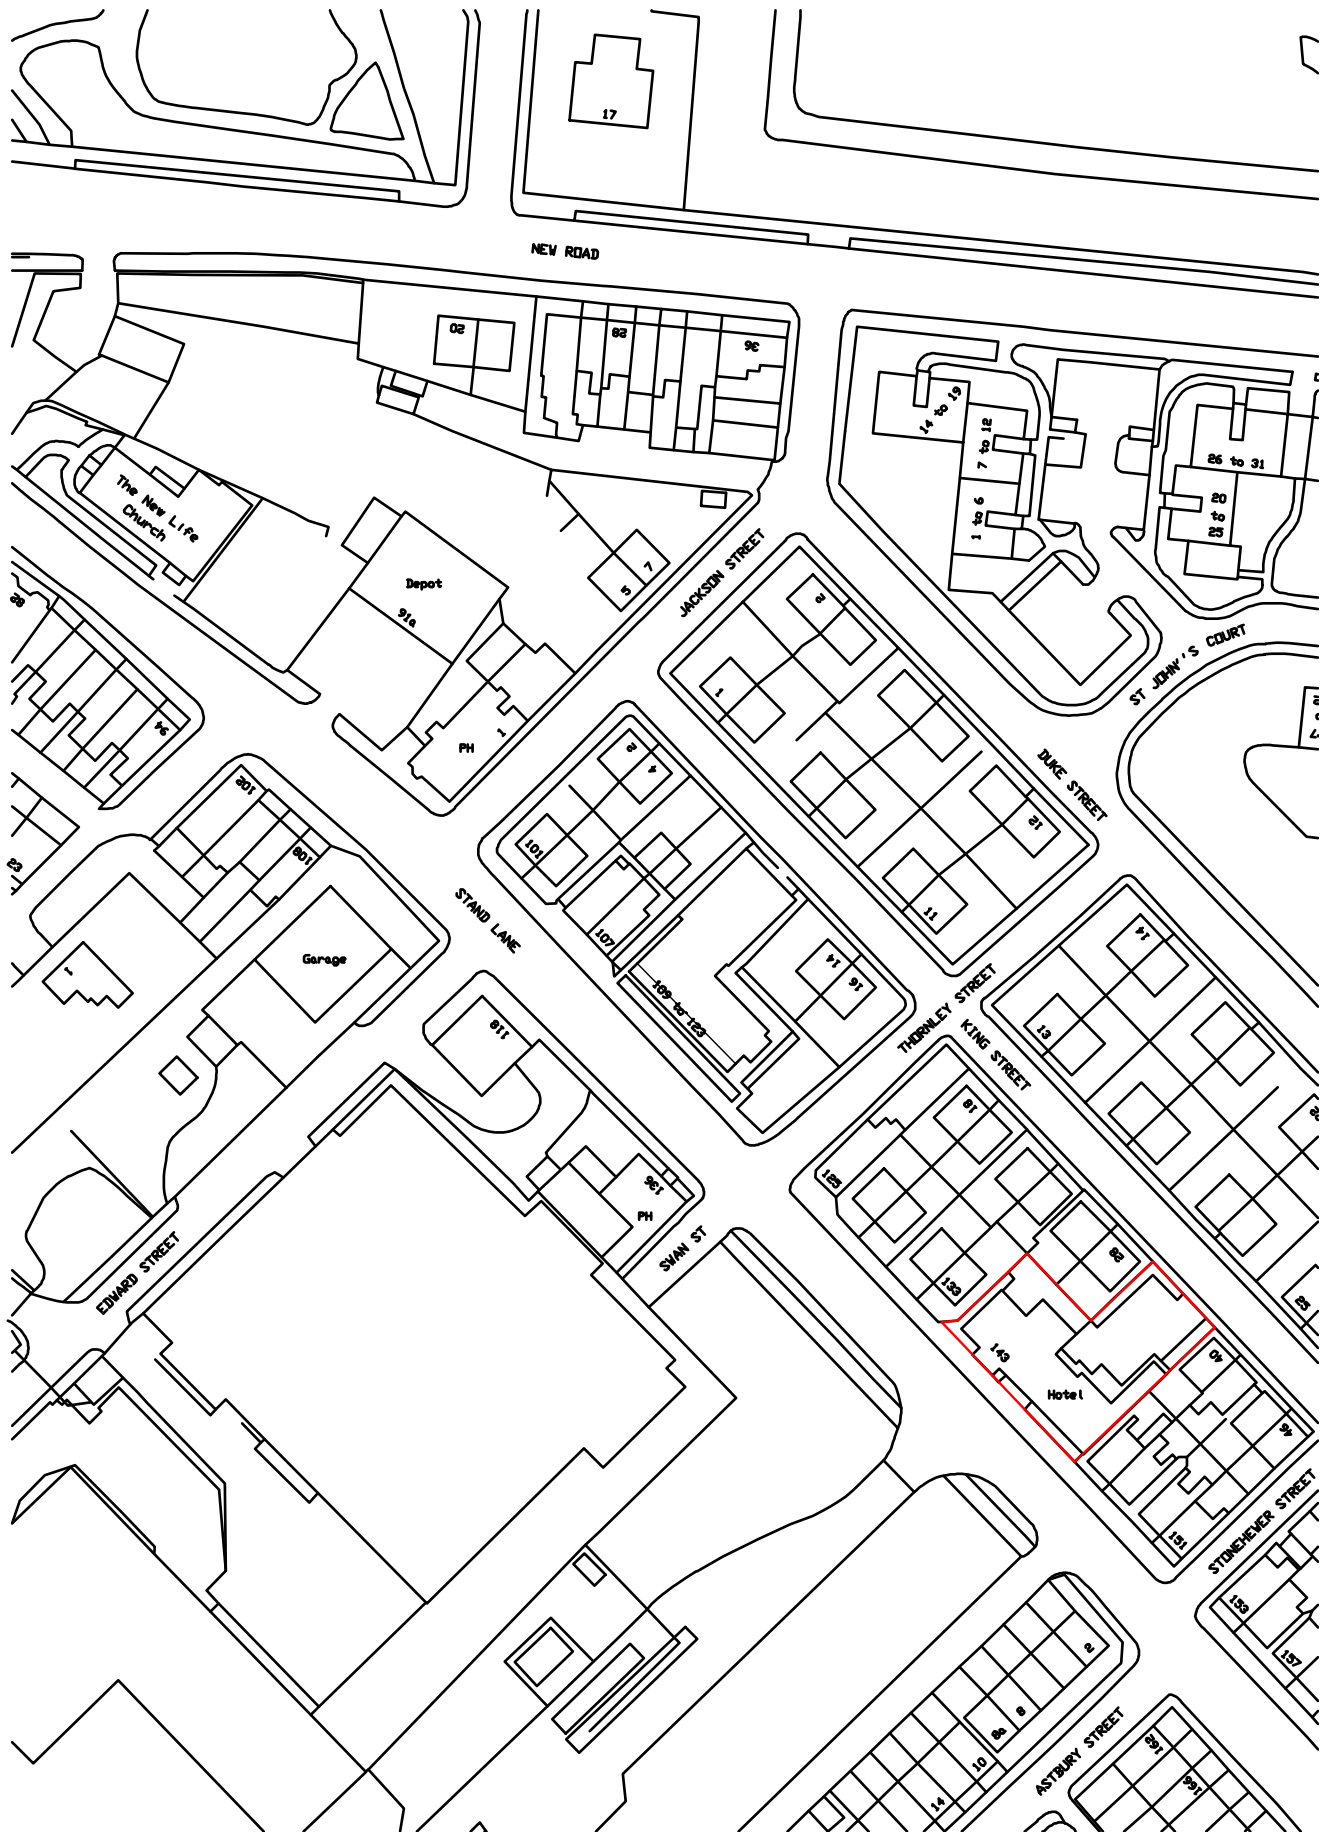

LOCATION PLAN. (Scale 1:1250).