

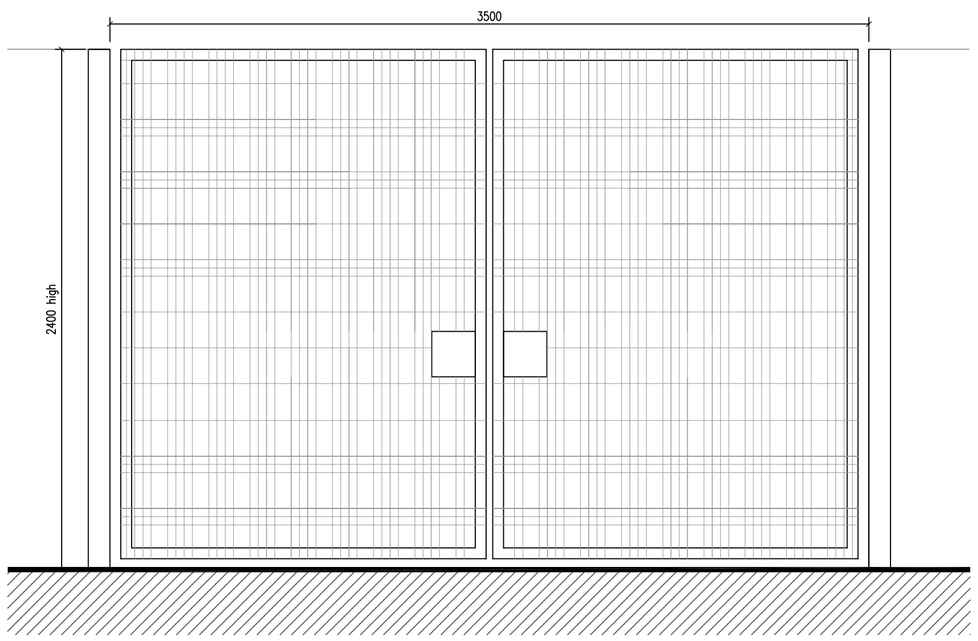


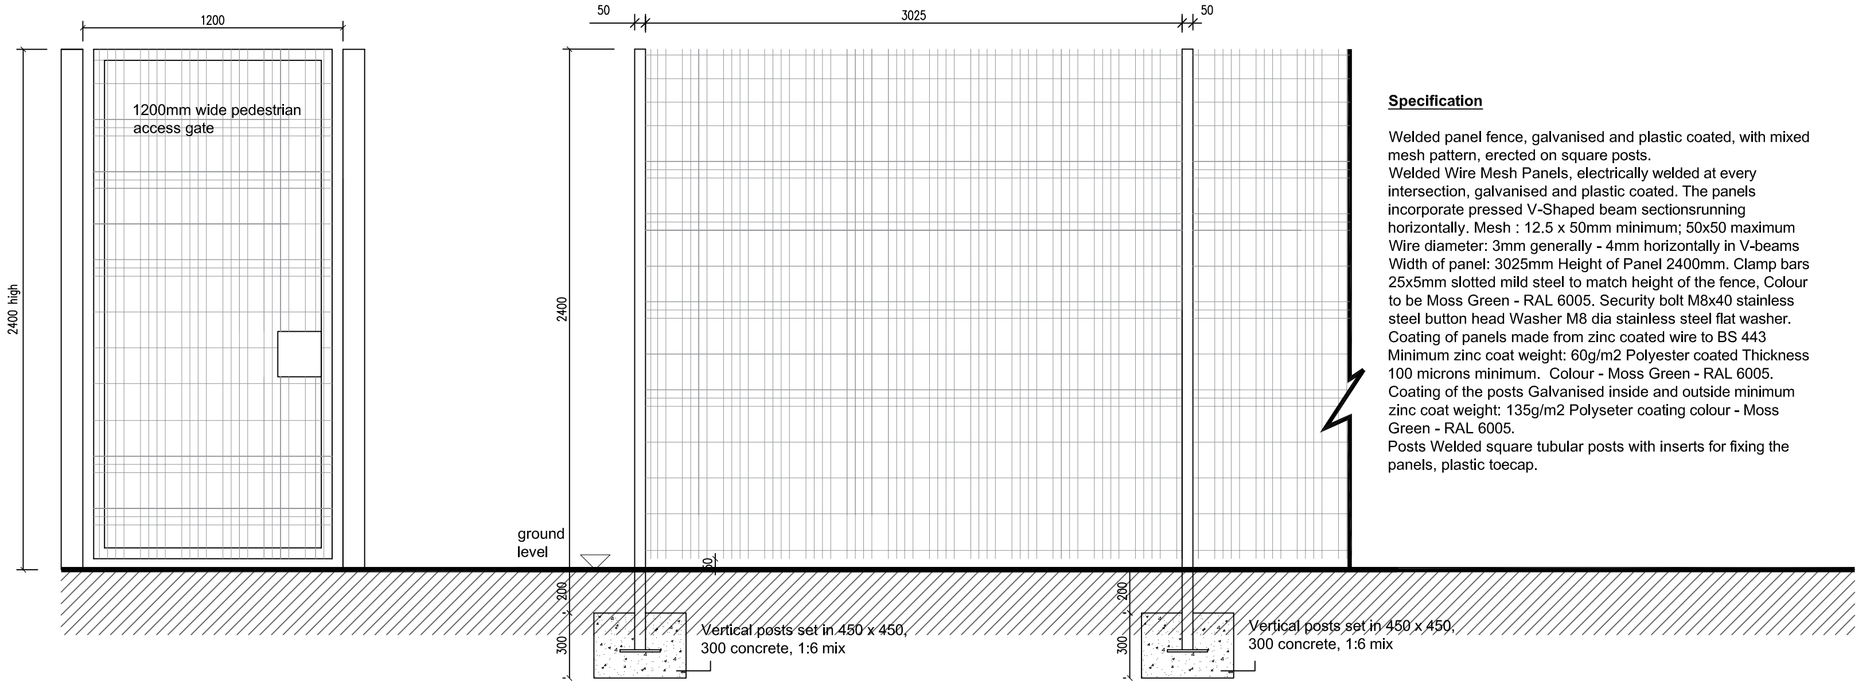


Specification

Welded panel fence, galvanised and plastic coated, with mixed mesh pattern, erected on square posts.
Welded Wire Mesh Panels, electrically welded at every intersection, galvanised and plastic coated. The panels incorporate pressed V-Shaped beam sectionsrunning horizontally. Mesh : 12.5 x 50mm minimum; 50x50 maximum Wire diameter: 3mm generally - 4mm horizontally in V-beams Width of panel: 3025mm Height of Panel 2400mm. Clamp bars 25x5mm slotted mild steel to match height of the fence, Colour to be Moss Green - RAL 6005. Security bolt M8x40 stainless steel button head Washer M8 dia stainless steel flat washer. Coating of panels made from zinc coated wire to BS 443 Minimum zinc coat weight: 60g/m2 Polyester coated Thickness 100 microns minimum. Colour - Moss Green - RAL 6005. Coating of the posts Galvanised inside and outside minimum zinc coat weight: 135g/m2 Polyseter coating colour - Moss Green - RAL 6005.
Posts Welded square tubular posts with inserts for fixing the panels, plastic toecap.


2400mm High Fencing

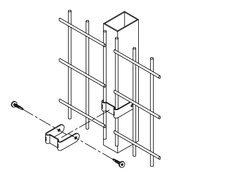


FIXING BRACKET DETAIL

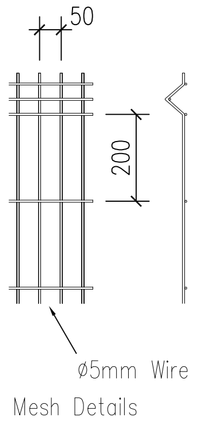

Mesh Details

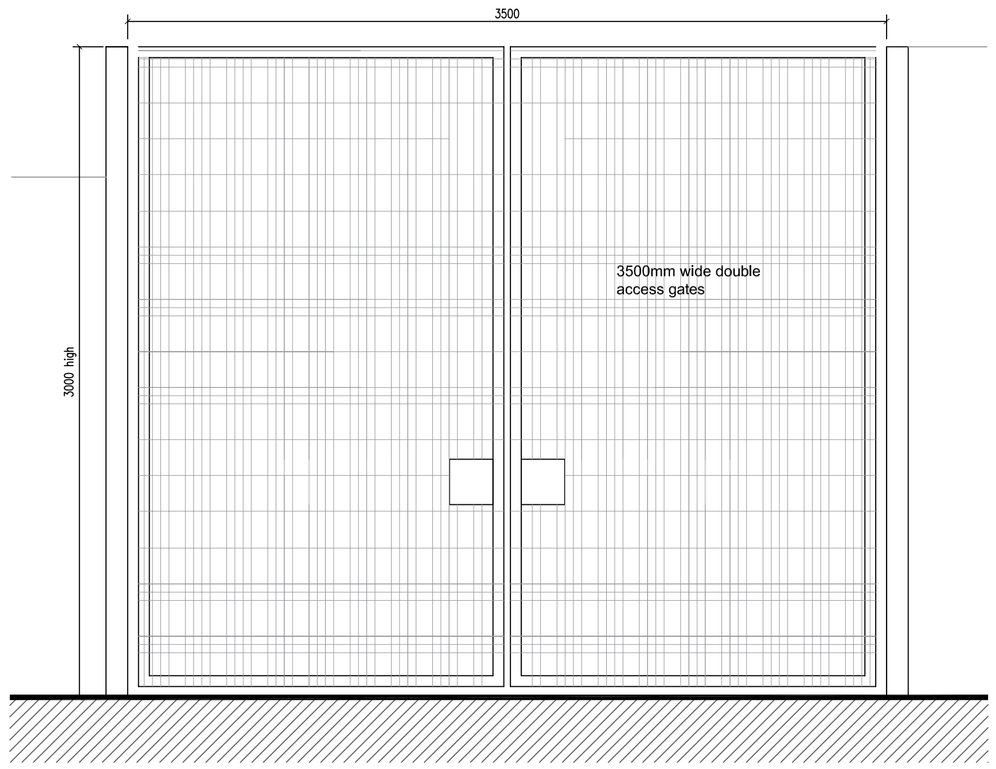

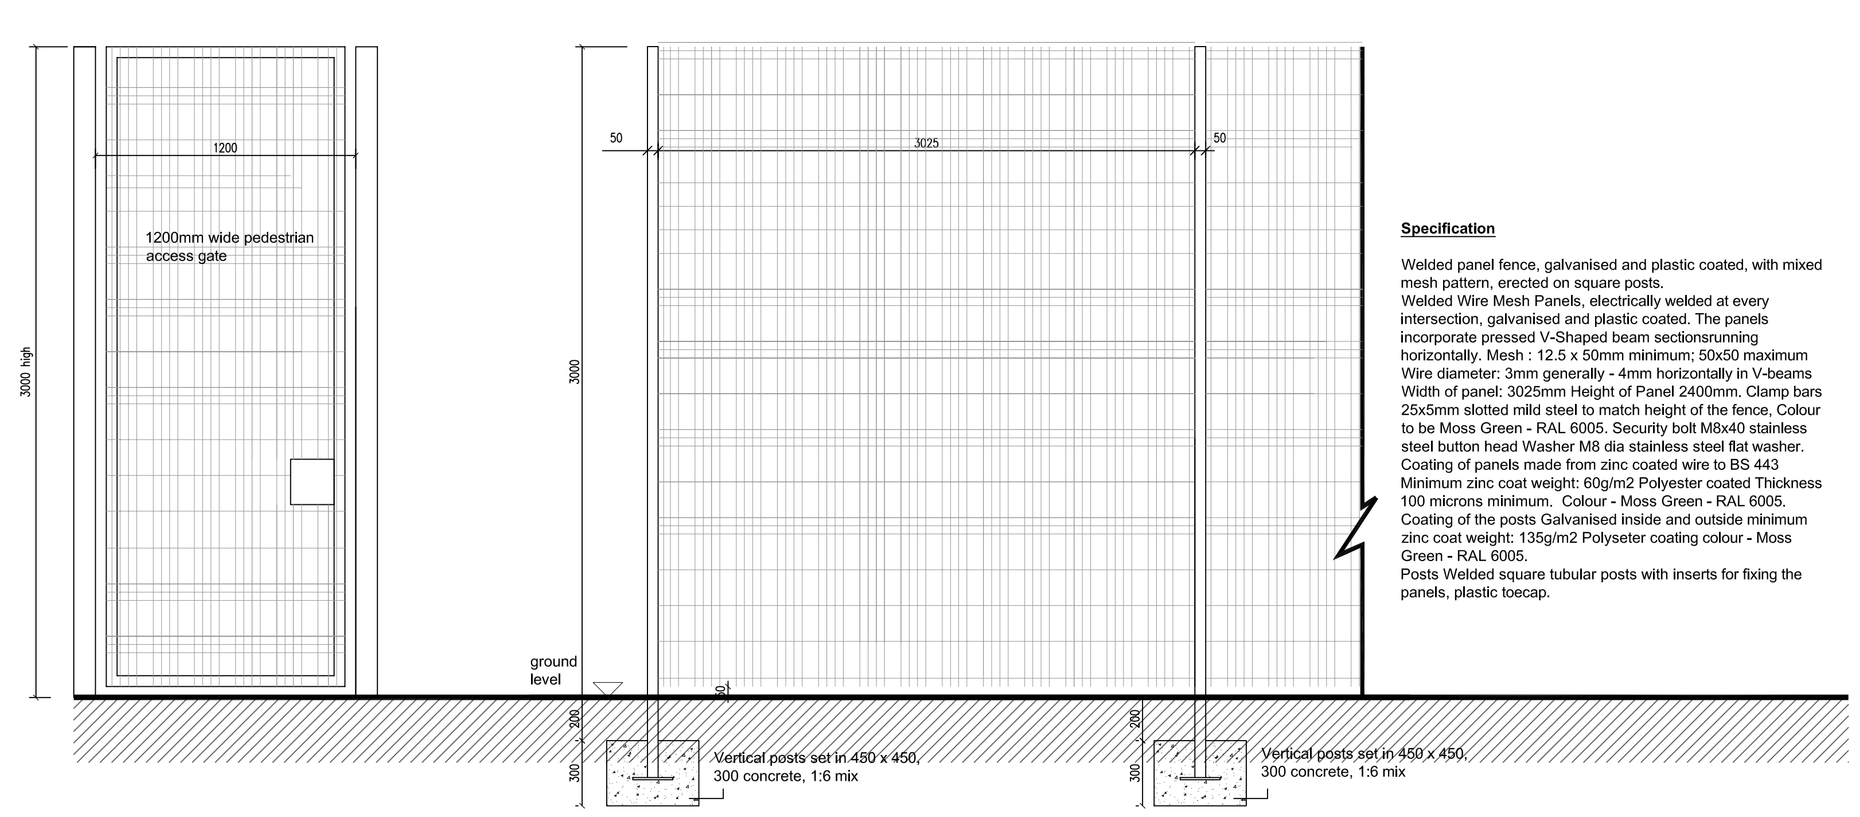

Specification

Welded panel fence, galvanised and plastic coated, with mixed mesh pattern, erected on square posts.
Welded Wire Mesh Panels, electrically welded at every intersection, galvanised and plastic coated. The panels incorporate pressed V-Shaped beam sectionsrunning horizontally. Mesh : 12.5 x 50mm minimum; 50x50 maximum Wire diameter: 3mm generally - 4mm horizontally in V-beams Width of panel: 3025mm Height of Panel 2400mm. Clamp bars 25x5mm slotted mild steel to match height of the fence, Colour to be Moss Green - RAL 6005. Security bolt M8x40 stainless steel button head Washer M8 dia stainless steel flat washer. Coating of panels made from zinc coated wire to BS 443 Minimum zinc coat weight: 60g/m2 Polyester coated Thickness 100 microns minimum. Colour - Moss Green - RAL 6005. Coating of the posts Galvanised inside and outside minimum zinc coat weight: 135g/m2 Polyseter coating colour - Moss Green - RAL 6005.
Posts Welded square tubular posts with inserts for fixing the panels, plastic toecap.

3000mm High Fencing

Studio OL3 Ltd shall have no responsibility for any use made of this document other than for that which it was prepared and issued.

All dimensions and levels to be checked on site.
Any discrepancies should be reported to Studio OL3 Ltd.
This drawing should not be reproduced without written permission from

DESIGN AND LEGISLATION:

THE FOLLOWING NOTES ARE INTENDED TO BE USED FOR PLANNING AND BUILDING REGULATIONS APPROVAL ONLY. NO WORKS SHOULD TAKE PLACE UNTIL THESE APPROVALS ARE IN PLACE IN WRITING FROM THE AUTHORITIES. ALL WORKS CARRIED OUT PRIOR TO APPROVAL ARE AT THE OWNERS RISK AND STUDIO OL3 TAKE NO RESPONSIBILITIES FOR THESE WORKS. ALL DIMENSIONS ARE TO BE CHECKED BY THE MAIN CONTRACTOR PRIOR TO WORK COMMENCING AND DURING THE PROGRESS OF THE WORKS. ANY DISCREPANCIES IN DIMENSIONS OR CONSTRUCTION INFORMATION ARE TO BE REPORTED TO THE DESIGNER FOR RESOLUTION BEFORE ANY FURTHER WORK IS CARRIED OUT. NO COMPONENTS TO BE ORDERED OR FABRICATED WITHOUT ALL RELEVANT ASSOCIATED DIMENSIONS BEING CHECKED AND CONFIRMED. DO NOT SCALE FROM DRAWINGS. WORK TO FIGURED DIMENSIONS ONLY. THIS DRAWING TO BE READ IN CONJUNCTION WITH ALL OTHER RELEVANT CONSULTANTS DETAILS AND SPECIFICATIONS.

GENERAL NOTE:

WORKMANSHIP AND MATERIALS TO COMPLY WITH:
BUILDING REGULATIONS, N.H.B.C. REQUIREMENTS, BRITISH STANDARDS OR CODES OF PRACTICE, OTHER AUTHORITATIVE DOCUMENTS OR TECHNICAL APPROVAL CERTIFICATION INCLUDING:
CONSTRUCTION PRODUCTS DIRECTIVE (89/106/EEC).
THE INTERNATIONAL STANDARDS ORGANISATION (ISO).
THE EUROPEAN COMMITTEE FOR STANDARDISATION (CEN).
THE BRITISH BOARD OF AGREMENT.
CURRENT AT THE TIME OF THE BUILDING REGULATIONS APPLICATION.

ALL MATERIALS SHALL BE FIXED, APPLIED OR MIXED IN ACCORDANCE WITH MANUFACTURERS INSTRUCTIONS AND SPECIFICATIONS. ALL MATERIALS SHALL BE SUITABLE FOR THE PURPOSE FOR WHICH THEY ARE USED.

THE CONTRACTOR SHALL TAKE INTO ACCOUNT EVERYTHING NECESSARY FOR THE PROPER EXECUTION OF THE WORKS. TO THE SATISFACTION OF THE "INSPECTOR" WHETHER OR NOT INDICATED ON THE ACCOMPANYING DRAWINGS OR IN THE SPECIFICATION.

NOTE: SUBJECT TO CONFIRMATION OF THE DESIGNER - SIMILAR "APPROVED" MATERIALS OF EQUAL PERFORMANCE MAY BE SUBSTITUTED WHERE THOSE SPECIFIED ARE NOT AVAILABLE.

ALL DRAWINGS AND DOCUMENTS ARE SUBJECT TO COPYRIGHT. NO DRAWING OR DOCUMENT IS TO BE COPIED OR REPRODUCED WITHOUT WRITTEN PERMISSION OF THE OWNER.

CONSTRUCTION (DESIGN AND MANAGEMENT) REGULATIONS 2015
DESIGNERS' IDENTIFICATION AND ASSESSMENT OF RISKS WHICH CAN REASONABLY BE FORESEEN, AND AS NOTED ON CONSTRUCTION DRAWINGS.
GENERAL BUILDING OPERATIONS deemed to be hazardous with LOW RISK attached, except where stated otherwise.
Refer to individual notes applying to specific operations with HIGH RISK attached.

GENERAL NOTE REGARDING THE USE OF LADDERS
The use of ladders must take into account their length and their stability and security at the top and bottom.

CDM HIGH RISK ASSESSMENT

ITEM	RECOMMENDATION

TENDER

No.	Date	Description	Issued by

THE GOVERNORS OF
BURY CE HIGH SCHOOL
HASLAM BROW
BURY

SCA 22 - EXTERNAL WORKS

FENCING DETAILS

Drawing Number	106	Project number	300 14
Current Revision	-	Date	JUNE 2022
		Drawn by	SN
		Checked by	CD
		Scale @ A1	N/A

STUDIO OL3
ARCHITECTURAL DESIGN
Unit 23 Broadway Business Park Chadderton OL9 9XA
Email - design@studio-ol3.co.uk - Web - www.studio-ol3.co.uk