


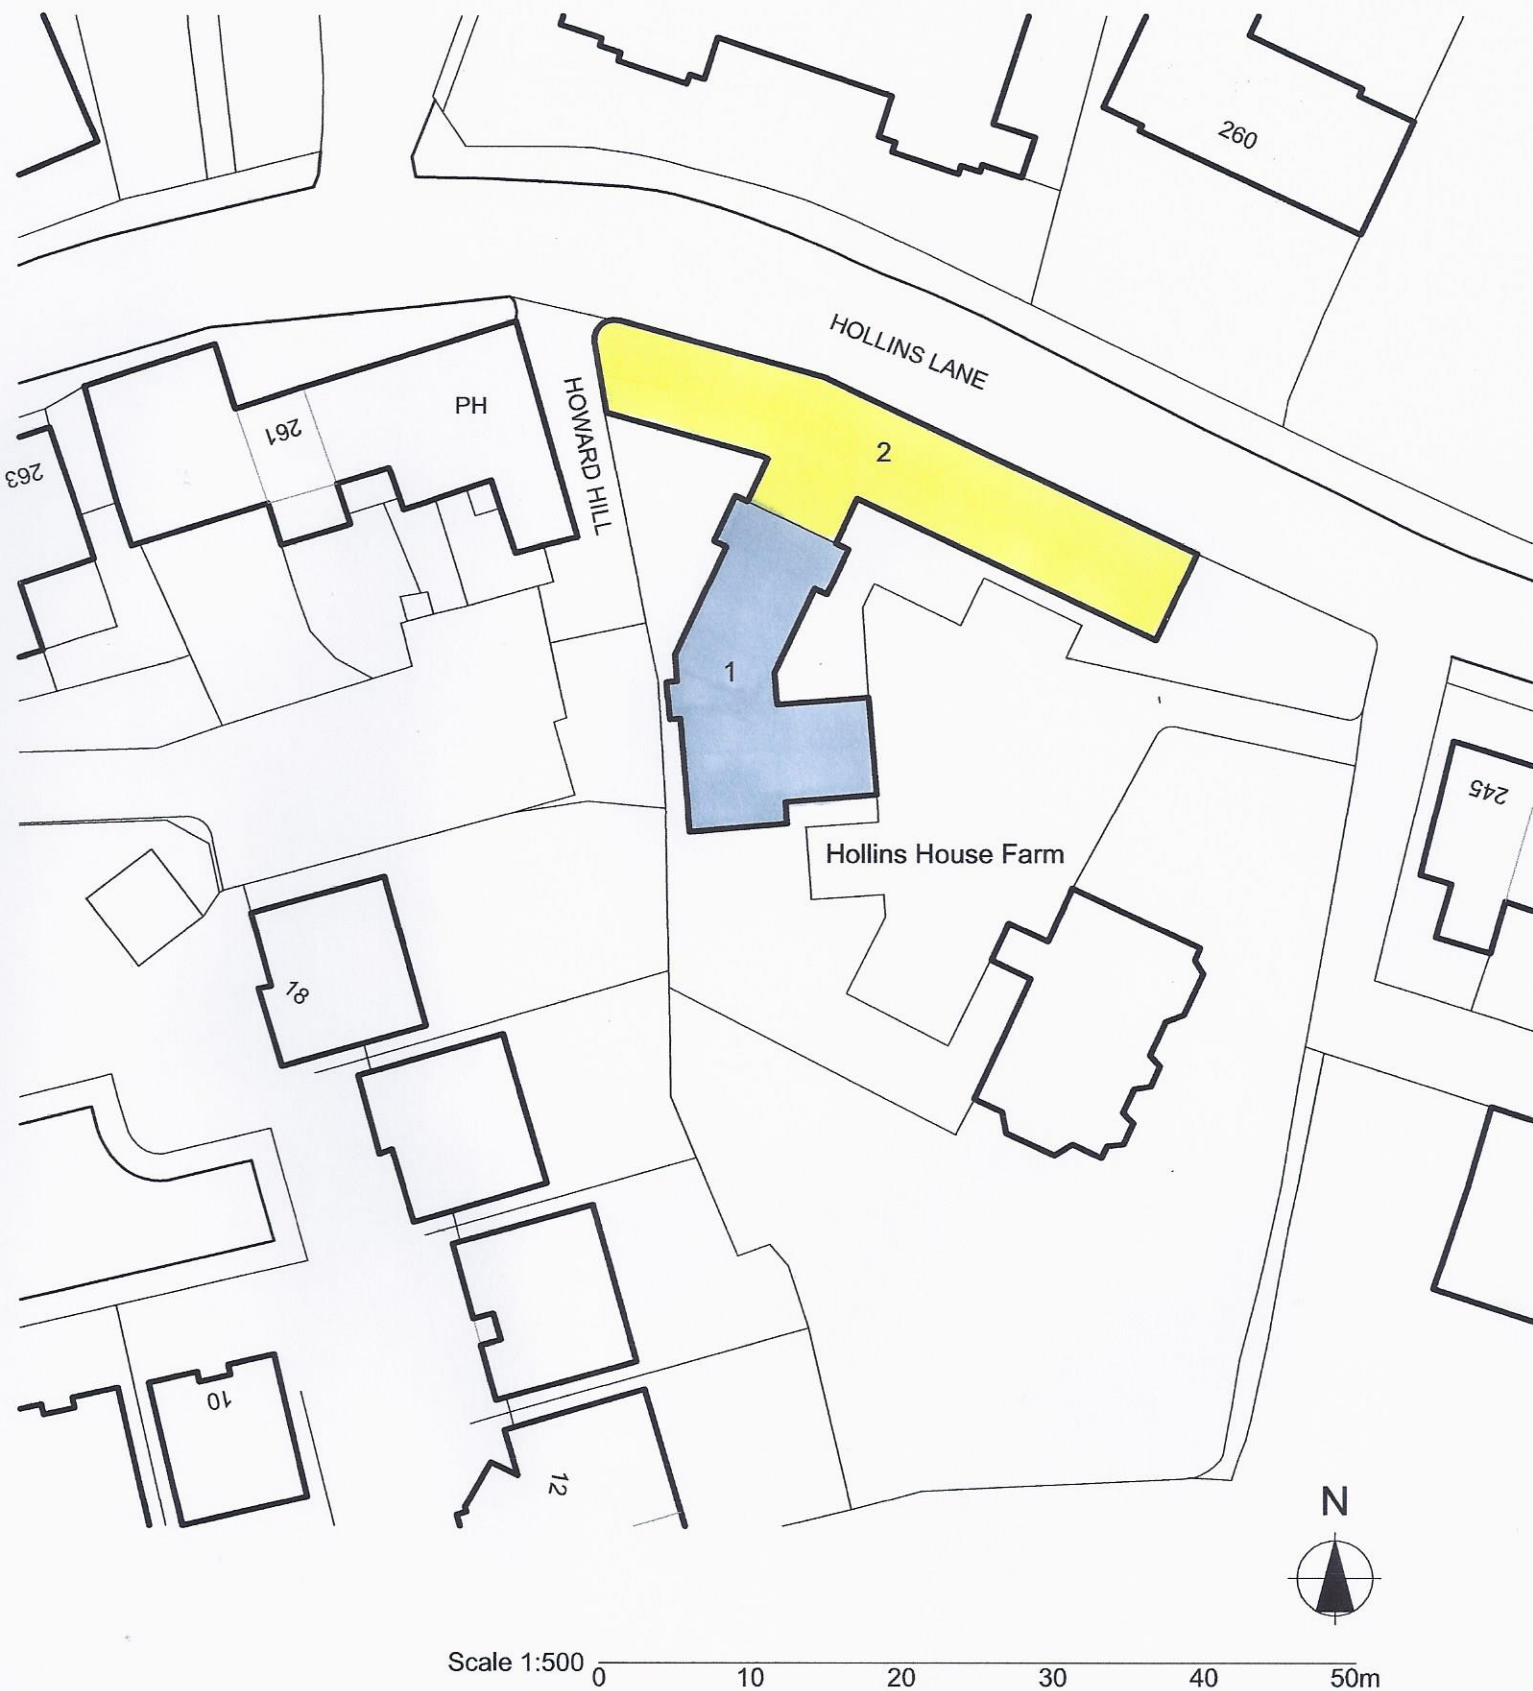

Project HOLLINS HOUSE FARM, HOLLINS LANE, BURY

Drawing Site Block Plan

Client Mr & Mrs W Nield

Dwg size A4

Scale: 1:500

Date: 17Mar22

Dwg. No: 17.492.22

Drawn by: mc

JOHN HOLT ARCHITECTS LTD.

3 MANCHESTER ROAD BURY LANCASHIRE BL9 0DR