

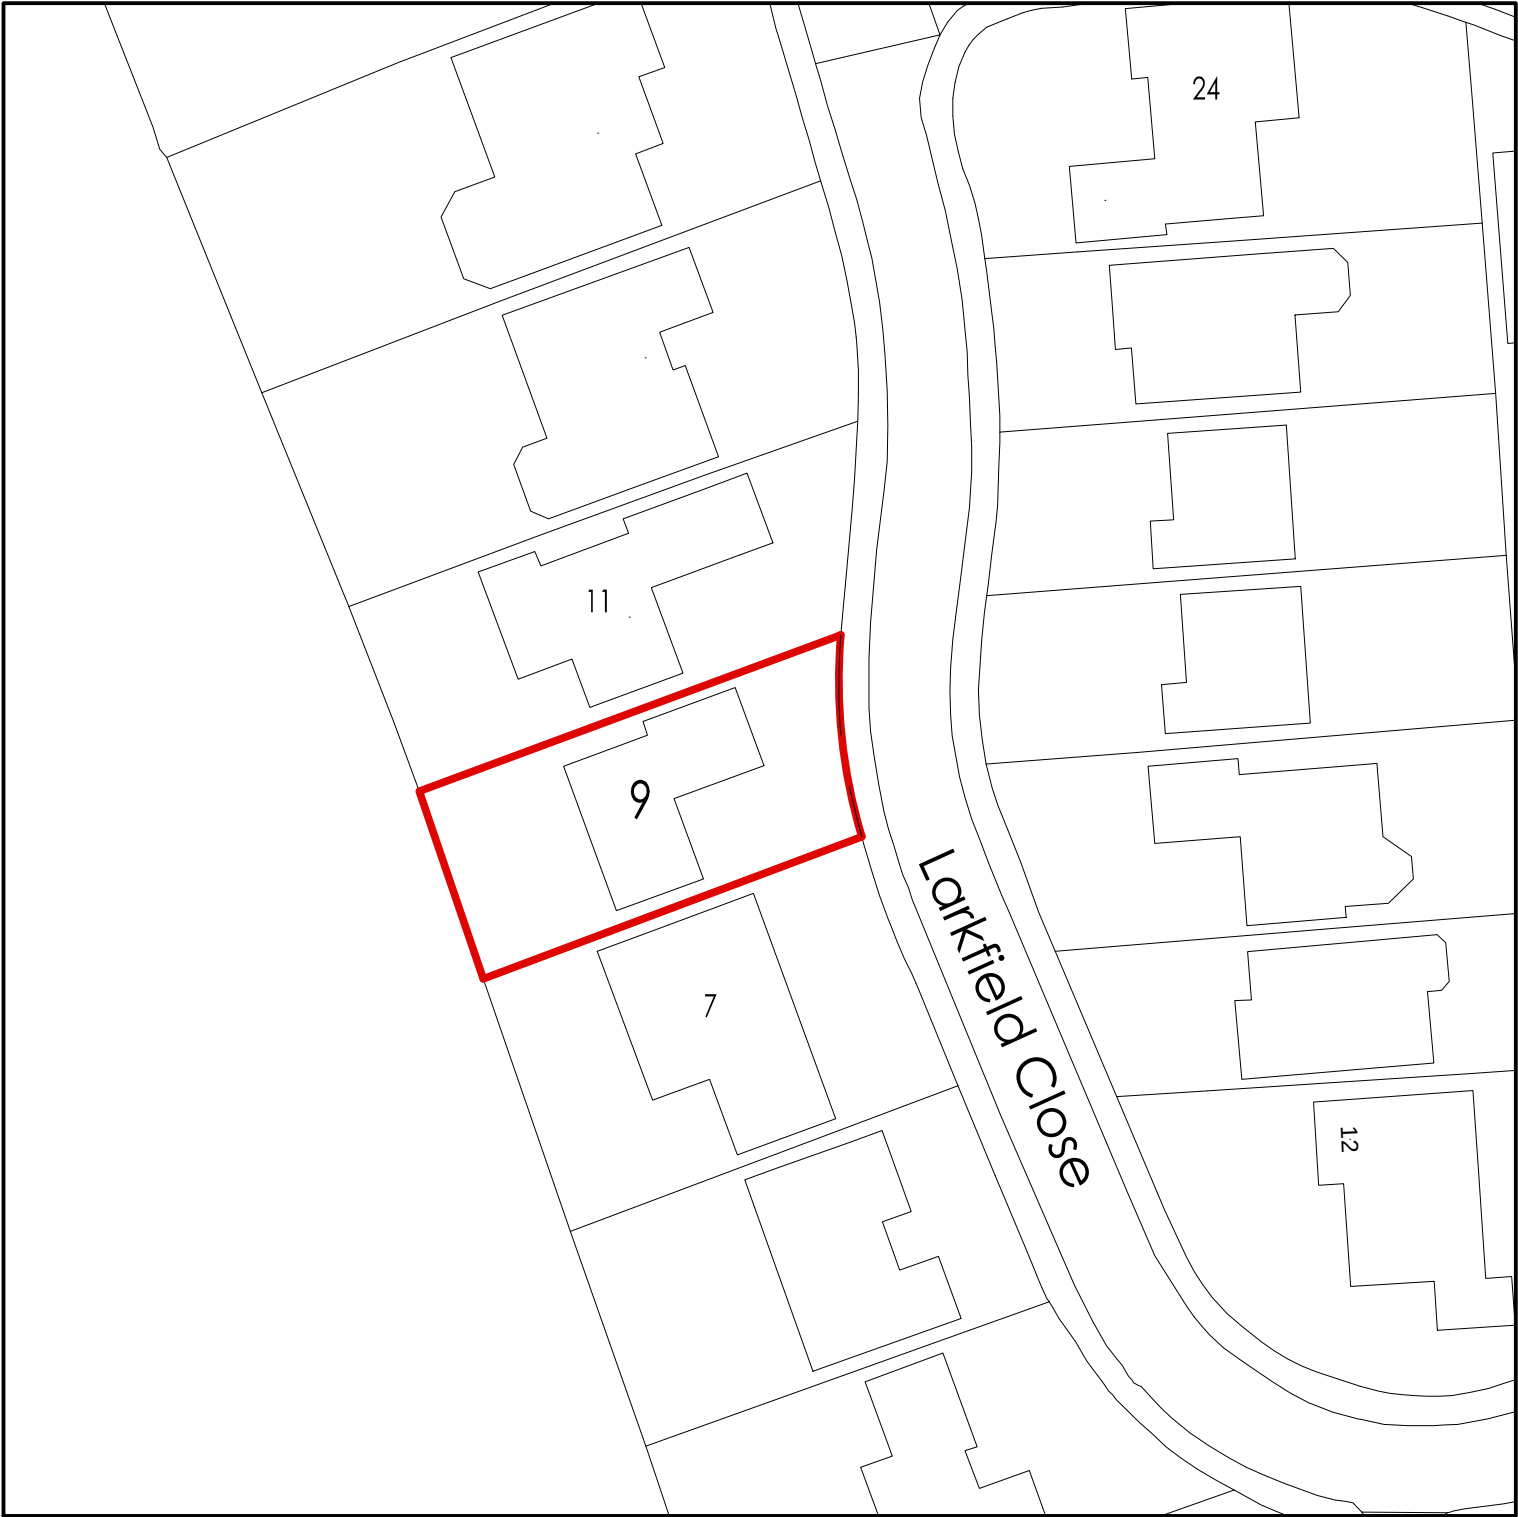


SITE LOCATION PLAN 1: 500

9 Larkfield Close, Greenmount

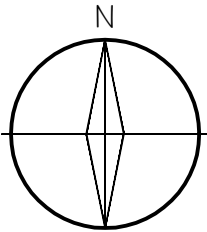

©Crown Copyright and database rights 2021 OS Licence no. 100019980

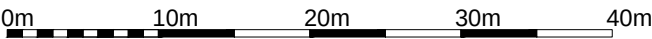

CLIENT Roger and Joanne Lingard		TITLE Site Location Plan			435-437 WALMERSLEY ROAD BURY LANCASHIRE BL9 5EU T : 0161 797 2077 F : 0161 797 2088 E : info@equilibriumarchitects.co.uk equilibrium ARCHITECTS
PROJECT Extension and Renovation of 9 Larkfield Close, Greenmount	SCALE 1:500	DATE Dec 2021	DRAWN MK	CHECKED	
	DRAWING NO. R-0682-SLP	CAD REFERENCE NO.		REVISION	