


Tree No.	Species	Age	Stems at 1.5m	Stem Dia (mm)	Height (Crown Hgt) (m)	FSB (D) (m)	Branch Spread (m)				Observations	Cond	Life Exp	Tree Works Required to Enable Development	Root Protection Area (RPA)		Retention Category
							N	E	S	W					Radius (m)	Area (m²)	
H 1	Ligustrum ovalifolium (Privet)	Semi-mature	3	25	4(0)	0(N)	1	1	1	1	Linear boundary hedge.	Good to Fair	40+	No action required.	0.5	0.9	C
T 2	Prunus cerasifera 'Nigra' (Purple-leaved Plum)	Semi-mature	3	100	5(2)	2(E)	1	1	1	1	Multiple pruning wounds. Multi-stemmed from ground level.	Fair to Poor	10+	No action required.	2.1	13.6	C
G 3	Betula pendula (Silver Birch), Salix caprea (Goat Willow)	Young to semi-mature	1	180	12(3)	5(S)	3.5	3.5	3.5	3.5	Occasional pruning wounds. Individuals crowns restricted by group. Self-seeded specimens. Tree RPA located within existing hard surface area.	Fair	40+	No action required.	2.2	14.7	C
T 4	Salix caprea (Goat Willow)	Semi-mature	4	180	9(2)	5(S)	4.5	4.5	3	2	Asymmetrical crown. Occasional pruning wounds. Self-seeded specimen. Multi-stemmed from ground level. Tree RPA located within existing hard surface area.	Fair	40+	No action required.	4.3	58.6	C
T 5	Betula pendula (Silver Birch)	Early-mature	2	260	11(3)	3(W)	5.5	5.5	3.5	6	Asymmetrical crown. Twin-stemmed from ground level. Recent excavation within rooting area. Tree RPA located within existing hard surface area.	Good to Fair	40+	No action required.	4.4	61.4	B
G 6	Prunus laurocerasus (Cherry Laurel)	Semi-mature	7	90	4(0)	0(W)	1.5	2	2.5	2	Multi-stemmed from ground level.	Good to Fair	40+	No action required.	2.9	25.7	C
T 7	Betula pendula (Silver Birch)	Early-mature	1	650	16(5)	3(N)	7.5	6	7	7.5	Asymmetrical crown. Occasional pruning wounds. Recent excavation within rooting area. Tree RPA located within existing hard surface area.	Good to Fair	40+	No action required.	7.8	191.2	B
T 8	Betula pendula (Silver Birch)	Semi-mature	1	200	7.5(4.5)	4.5(E)	0	3.5	3	0	Crown suppressed by adjacent tree.	Fair	10+	No action required.	2.4	18.1	C
G 9	Cotoneaster sp. (Cotoneaster), Prunus laurocerasus (Cherry Laurel)	Semi-mature	5	100	8(0)	0(W)	3.5	3.5	3.5	3.5	Multi-stemmed from ground level. Individuals crowns restricted by group. Linear boundary group.	Good to Fair	40+	No action required.	2.7	22.7	C
G 10	Crataegus monogyna (Hawthorn), Rhododendron	Semi-mature	3	75	6(0)	0(W)	1.5	1.5	1.5	1.5	Situated on adjacent land. Multi-stemmed from ground level. Individuals crowns restricted by group.	Good to Fair	40+	No action required.	1.6	7.7	C

Tree No.	Species	Age	Stems at 1.5m	Stem Dia (mm)	Height (Crown Hgt)	FSB (D) (m)	Branch Spread (m)				Observations	Cond	Life Exp	Tree Works Required to Enable Development	Root Protection Area (RPA)		Retention Category
					(m)		N	E	S	W					Radius (m)	Area (m²)	
G 11	Ilex aquifolium (Holly)	Semi-mature	5	120	9(0.5)	1.5(W)	3.5	3.5	3.5	3.5	Situated on adjacent land. Multi-stemmed from ground level. Individuals crowns restricted by group.	Good to Fair	40+	No action required.	3.2	32.6	C
G 12	Ilex aquifolium (Holly), Rhododendron	Young	1	25	4(0.5)	0.5(W)	0.5	0.5	0.5	0.5	Linear boundary group.	Fair	10+	No action required.	0.3	0.3	C
T 13	Acer pseudoplatanus (Sycamore)	Early-mature	1	560	16(4)	5(W)	6	6.5	6	6.5	Asymmetrical crown. Occasional pruning wounds. Limited inspection - dense ivy on stem/base.	Good to Fair	40+	No action required.	6.7	141.9	B
T 14	Crataegus monogyna (Hawthorn)	Early-mature	1	450	5(2.5)	2.5(W)	0.5	0	2	2	Limited inspection - dense ivy on stem/base.	Poor	<10	Remove for arboricultural reasons.	5.4	91.6	U

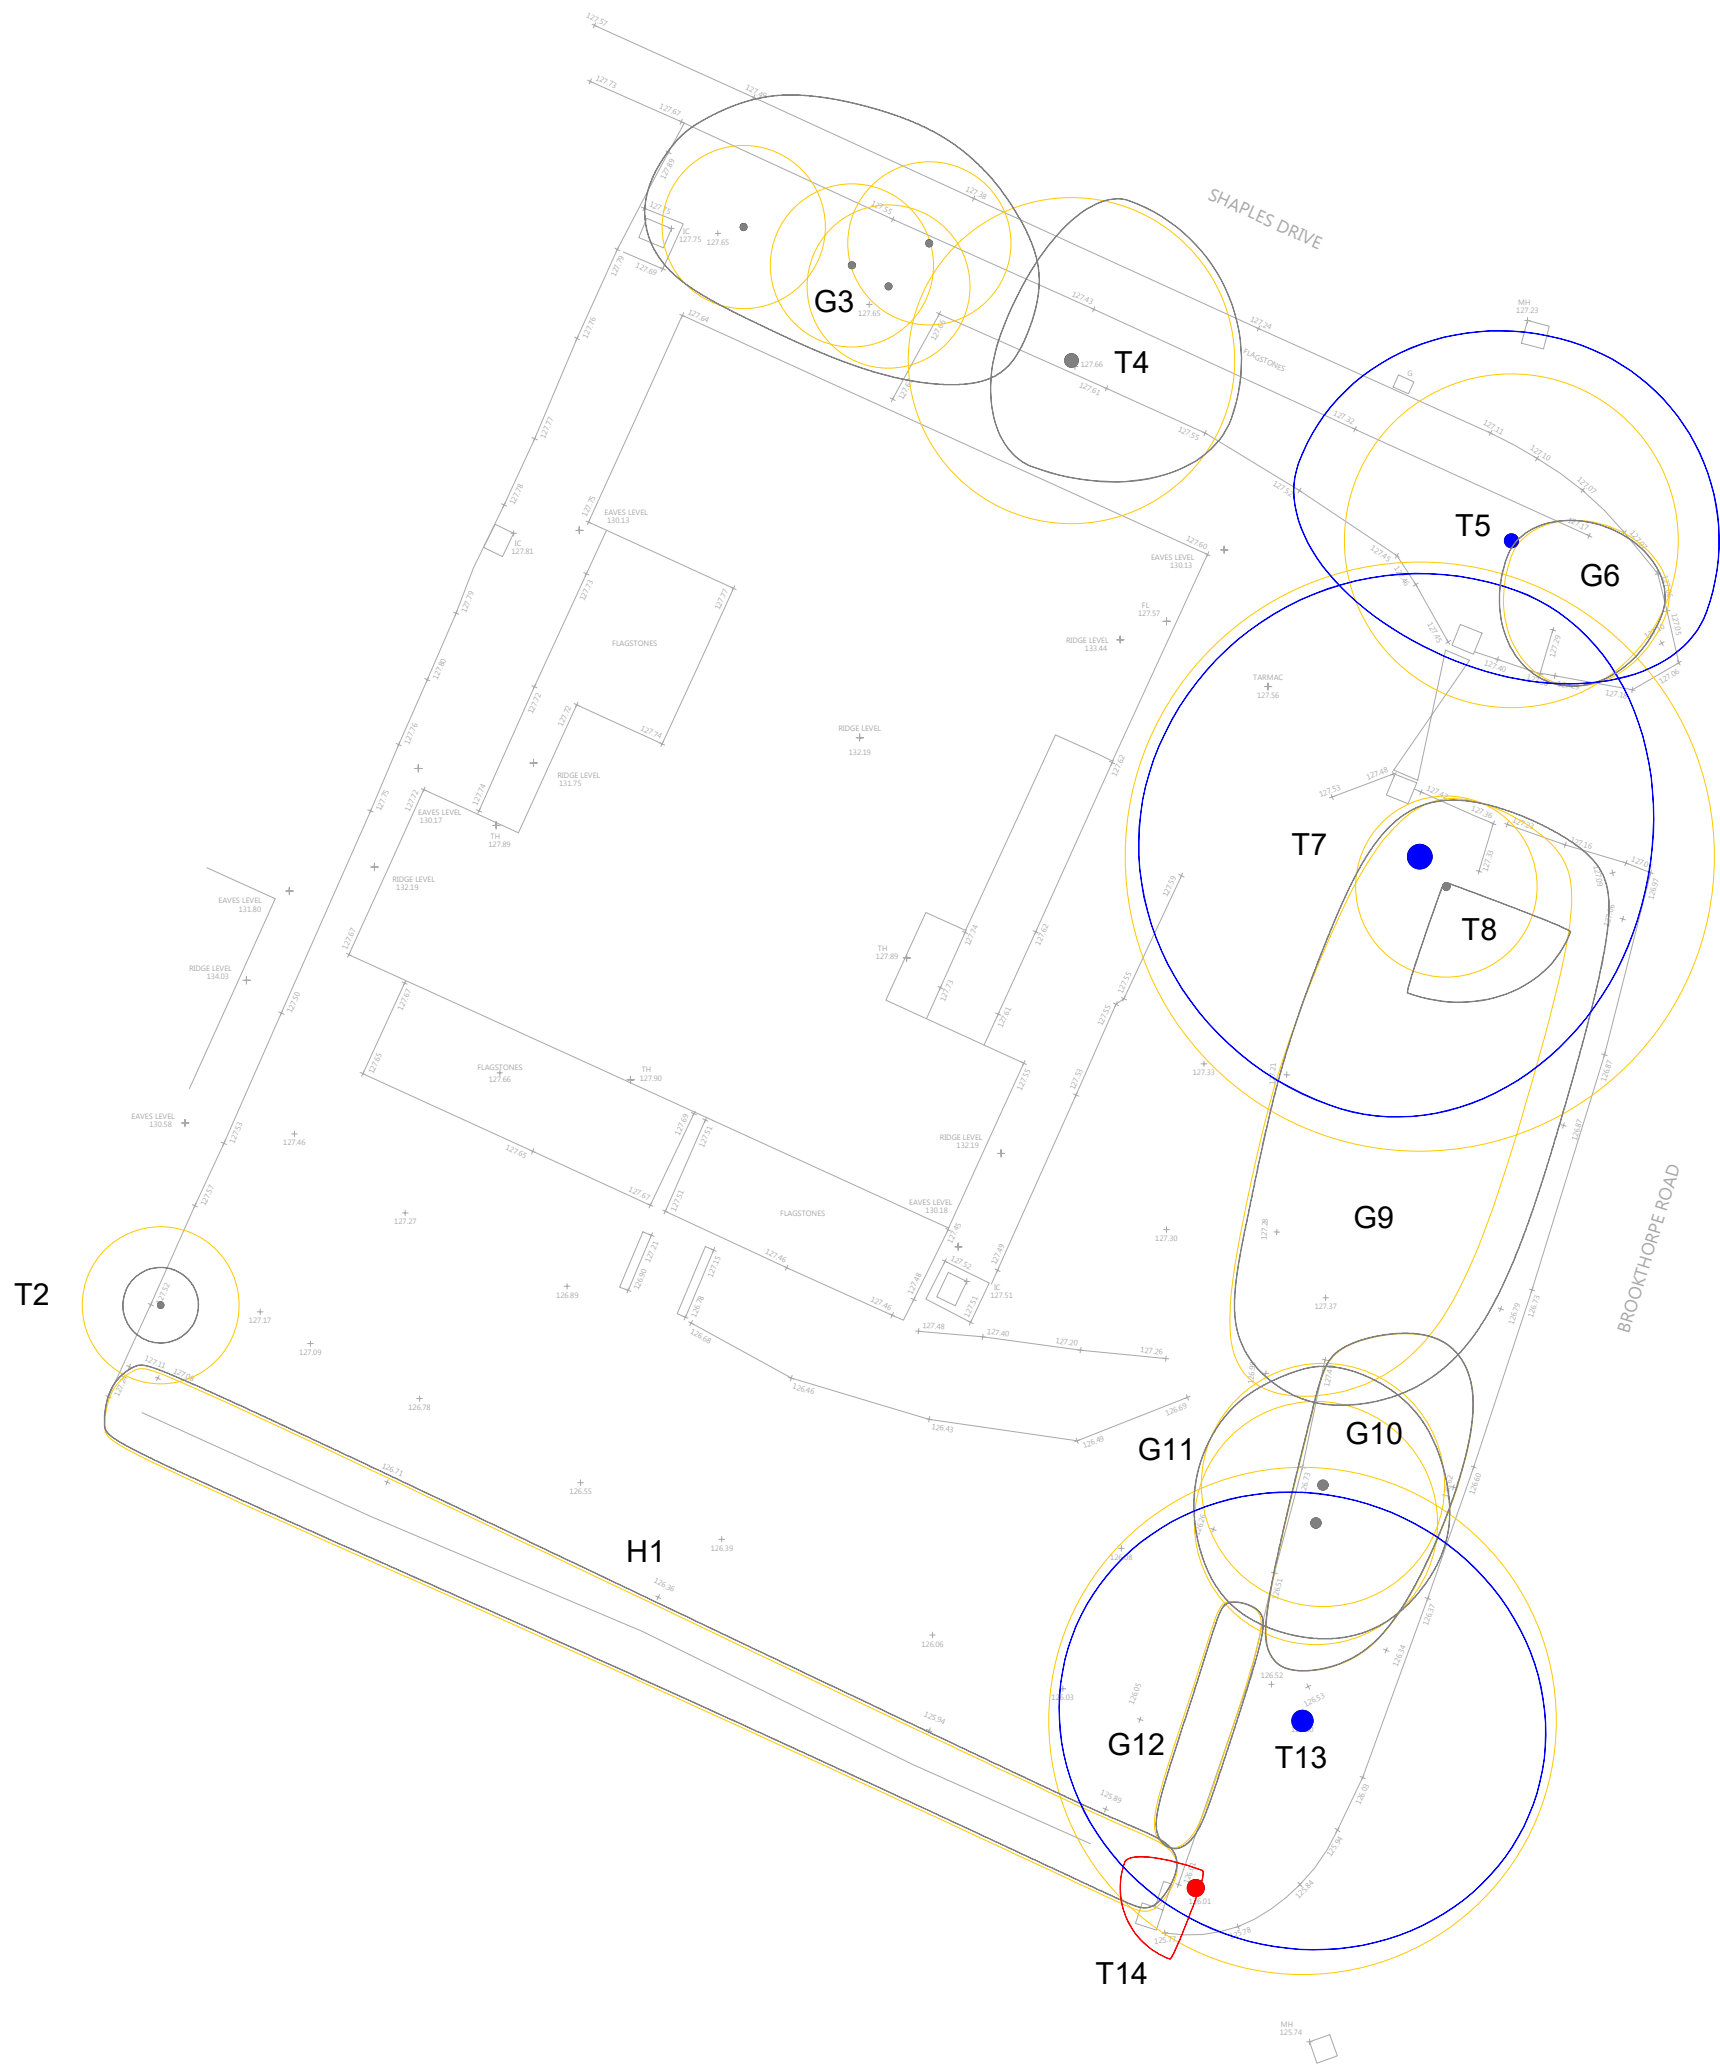

T	G	H	W	S
INDIVIDUAL TREE	GROUP OF TREES	HEDGEROW	WOODLAND GROUP	SHRUB

	EXISTING LAYOUT
--	-----------------

TREE QUALITY ASSESSMENT CATEGORY	
	CATEGORY 'A' HIGH QUALITY
	CATEGORY 'B' MODERATE QUALITY
	CATEGORY 'C' LOW QUALITY
	CATEGORY 'U' UNSUITABLE FOR RETENTION

Based on British Standard 5837:2012 Table 1.
Please refer to Appendix 2 of the arboricultural report for more detailed category definitions.

	ROOT PROTECTION AREA (RPA)
--	----------------------------

The Root Protection Area (RPA) is a layout design tool highlighting the underground tree constraints.
Along with the tree stem and branches the RPA must be considered prior to and during development.

Written consent must be obtained from Godwins Arboricultural Limited before copying or using the data within this drawing other than for the purpose it was originally supplied.
Do not scale from this drawing.

GODWINS ARBORICULTURAL LIMITED
www.godwins.co.uk
info@godwins.co.uk
0800 030 4045

17 Wood Street
Bolton
BL1 1EB

PROJECT TITLE: 4 Brookthorpe Road, Bury		
DRAWING TITLE: TREE CONSTRAINTS PLAN	SCALE: 1:200 @ A2	ISSUE DATE: 23.11.22
DRAWING NUMBER: TCP.13556	REVISION: .01	DRAWN BY: RG