


59 wingate

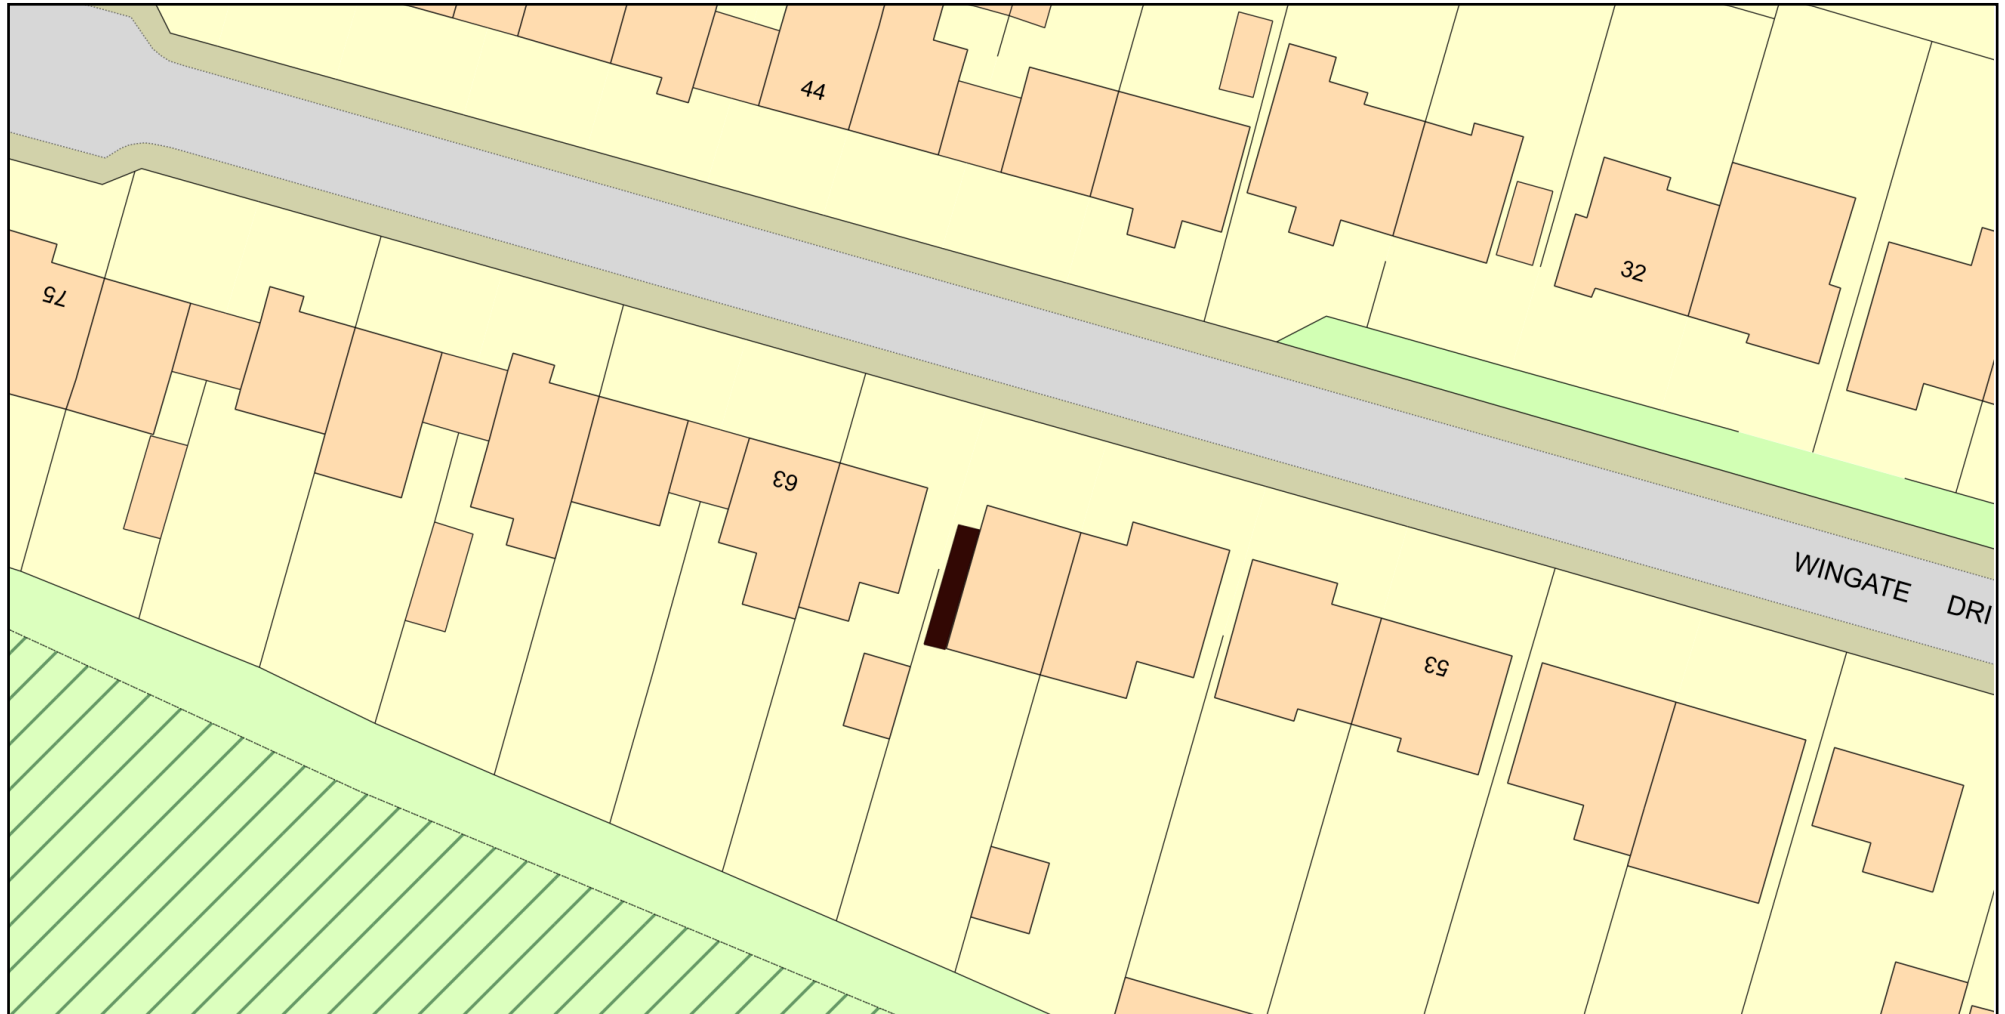

Plan Produced for: 1

Date Produced: 03 Mar 2026

Plan Reference Number / Project ID: TQRQM26062162435243 / 1

Scale: 1:500 @ A4

© Crown copyright and database rights 2025 OS 100042766