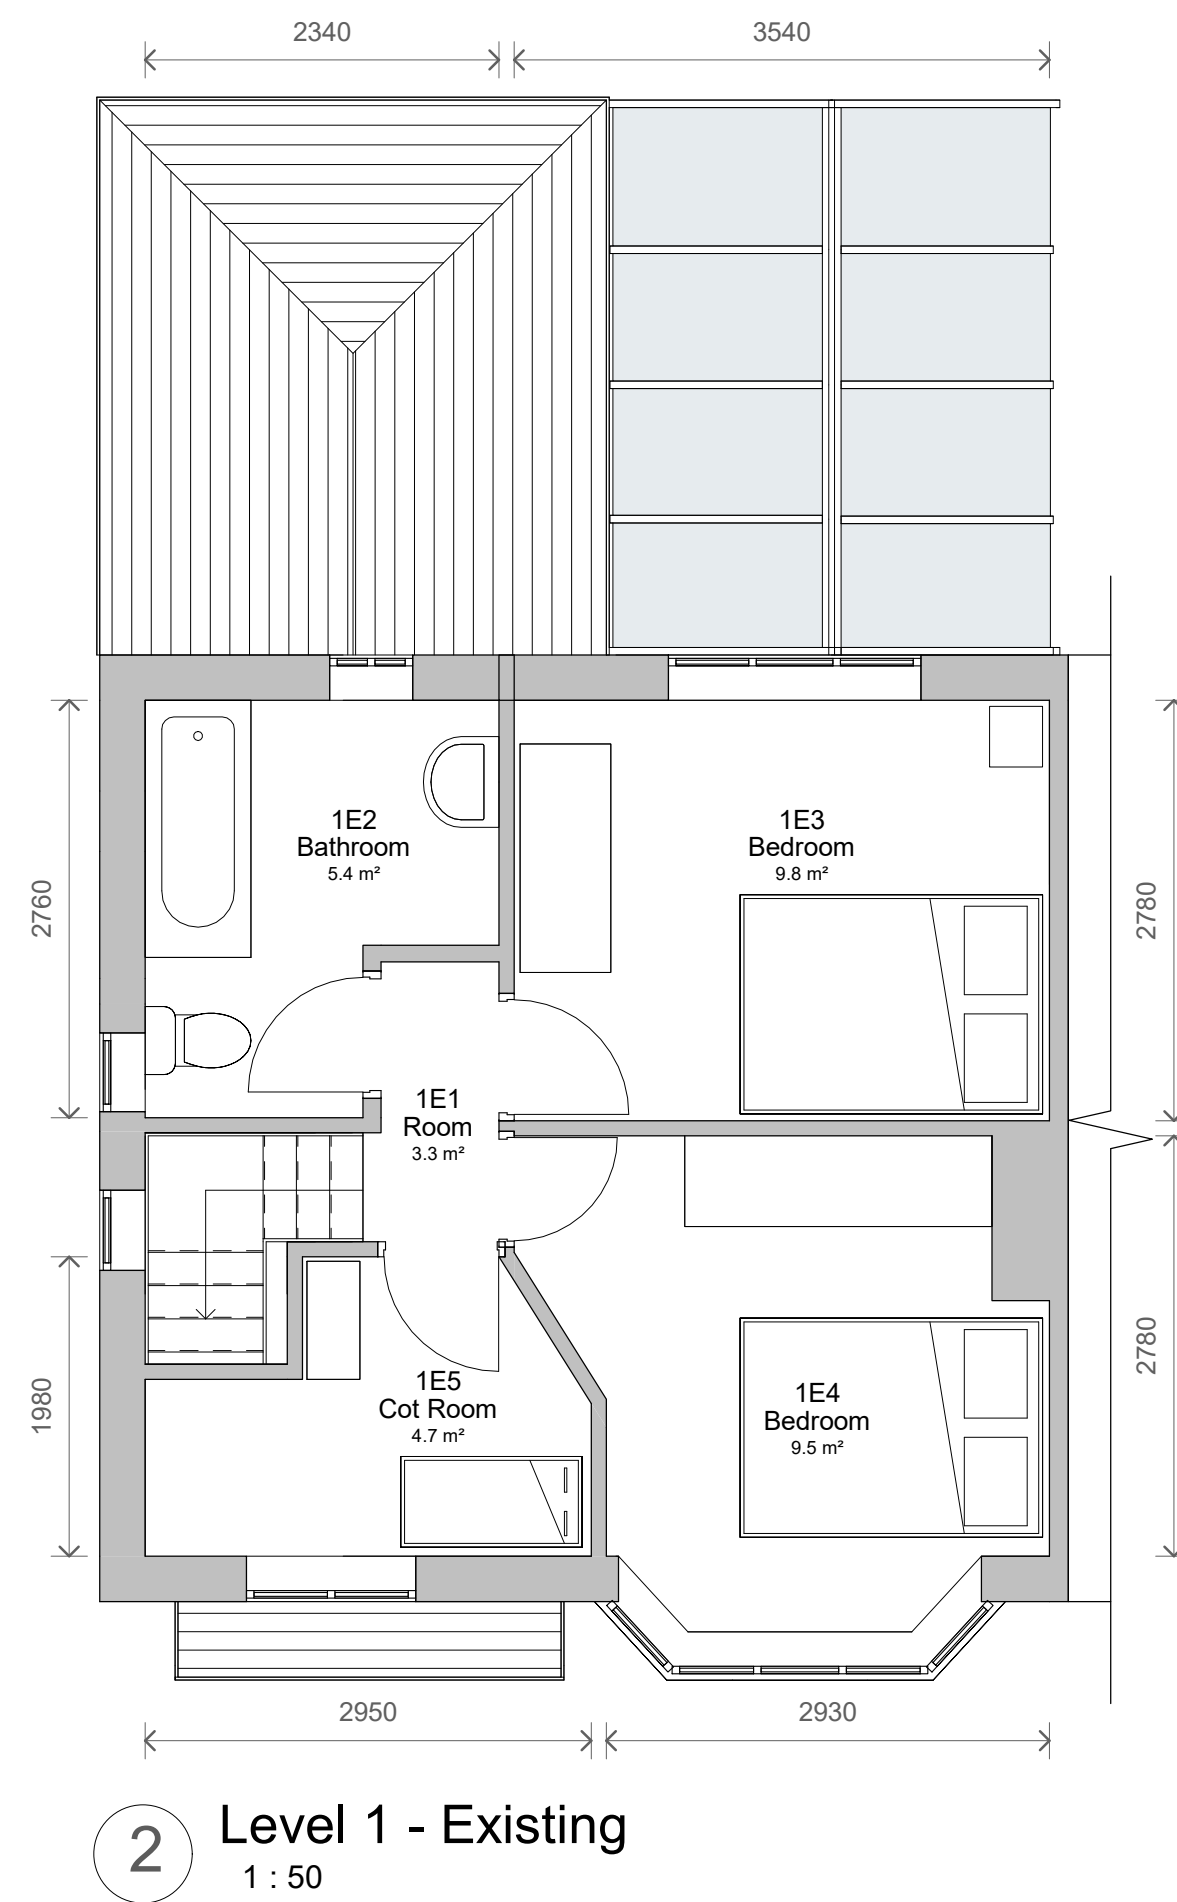
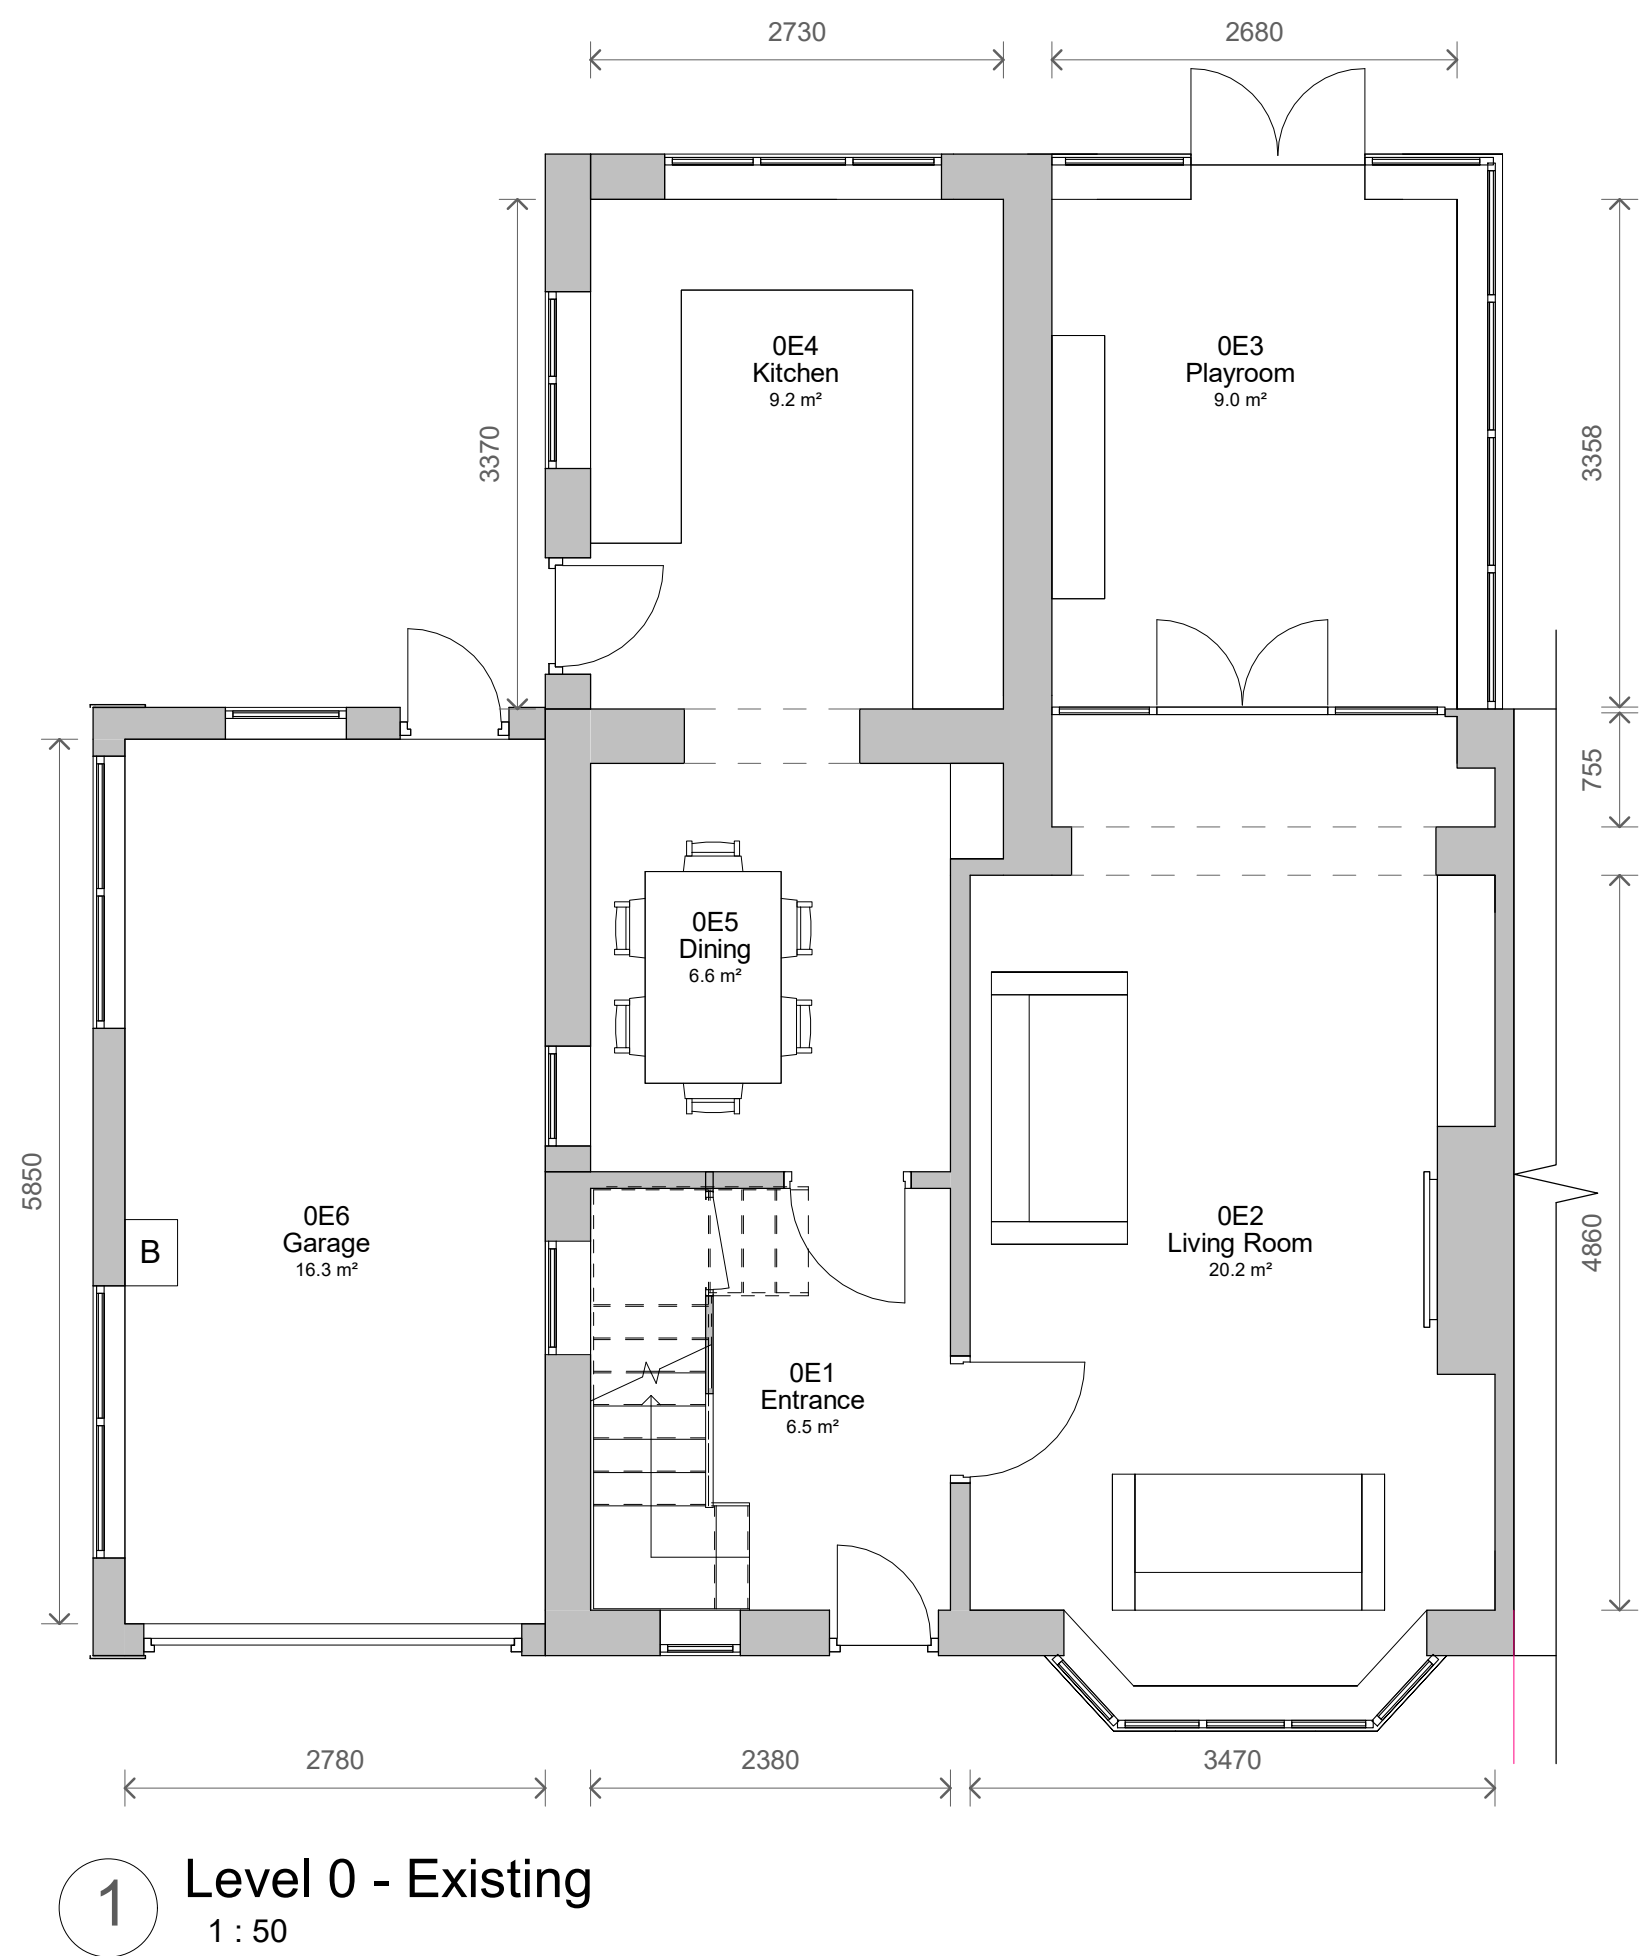


2	PLANNING	28/09/2022
1	Furniture Added	16/09/2022
No.	Description	Date

PROJECT 68 Agecroft Road West		
TITLE Existing Plans and Elevations		
CLIENT Stone		
STATUS PLANNING		
DRAWN BY GJ	DATE 12/09/2022	SCALE (@ A1) As indicated
PROJECT NUMBER GSS22073	DRAWING NUMBER 002	REV 2
GOLD SKETCH S T U D I O S www.goldsketch.co.uk info@goldsketch.co.uk 0161 792 9595		
NOTES © COPYRIGHT. ALL RIGHTS RESERVED. NOT DRAWING. MUST NOT BE REPRODUCED WITHOUT WRITTEN CONSENT. DRAWING TO BE USED FOR THE SITE AS INDICATED ONLY. ALL DIMENSIONS AND SETTING OUT SHALL BE CONFIRMED ON SITE. ANY DISCREPANCIES TO BE REPORTED TO THE LEGISLATION AND LOCAL CODES OF PRACTICE AND BRITISH STANDARDS. ALL DIMENSIONS ON THIS DRAWING ARE IN MILLIMETRES (UNLESS OTHERWISE STATED).		