



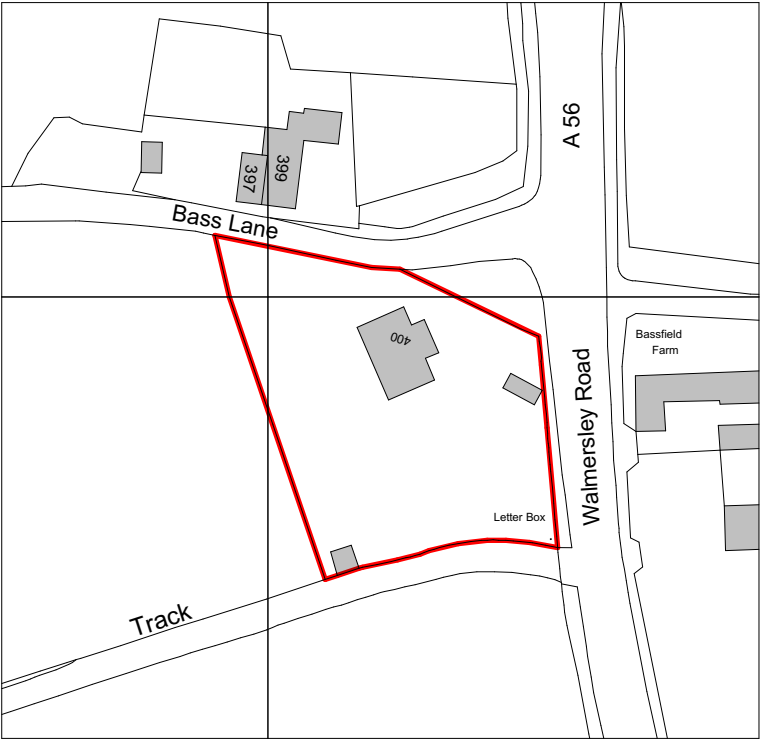

Ordnance Survey, (c) Crown Copyright 2019. All rights reserved. Licence number 100022432

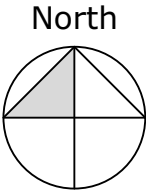

client:	r fentem	
project:	400 bass lane	
	bury bl9 5nr	
sheet:	OS location plan	

job no:	19.137	dwg no:	01	A
---------	--------	---------	----	---

scale: 1:1250 @ A4
date: 28.10.19
drawn: a w s

capricorn park
blakewater road
blackburn bb1 5qr
t: 01254 297700
e: design@cdparchitects.co.uk