

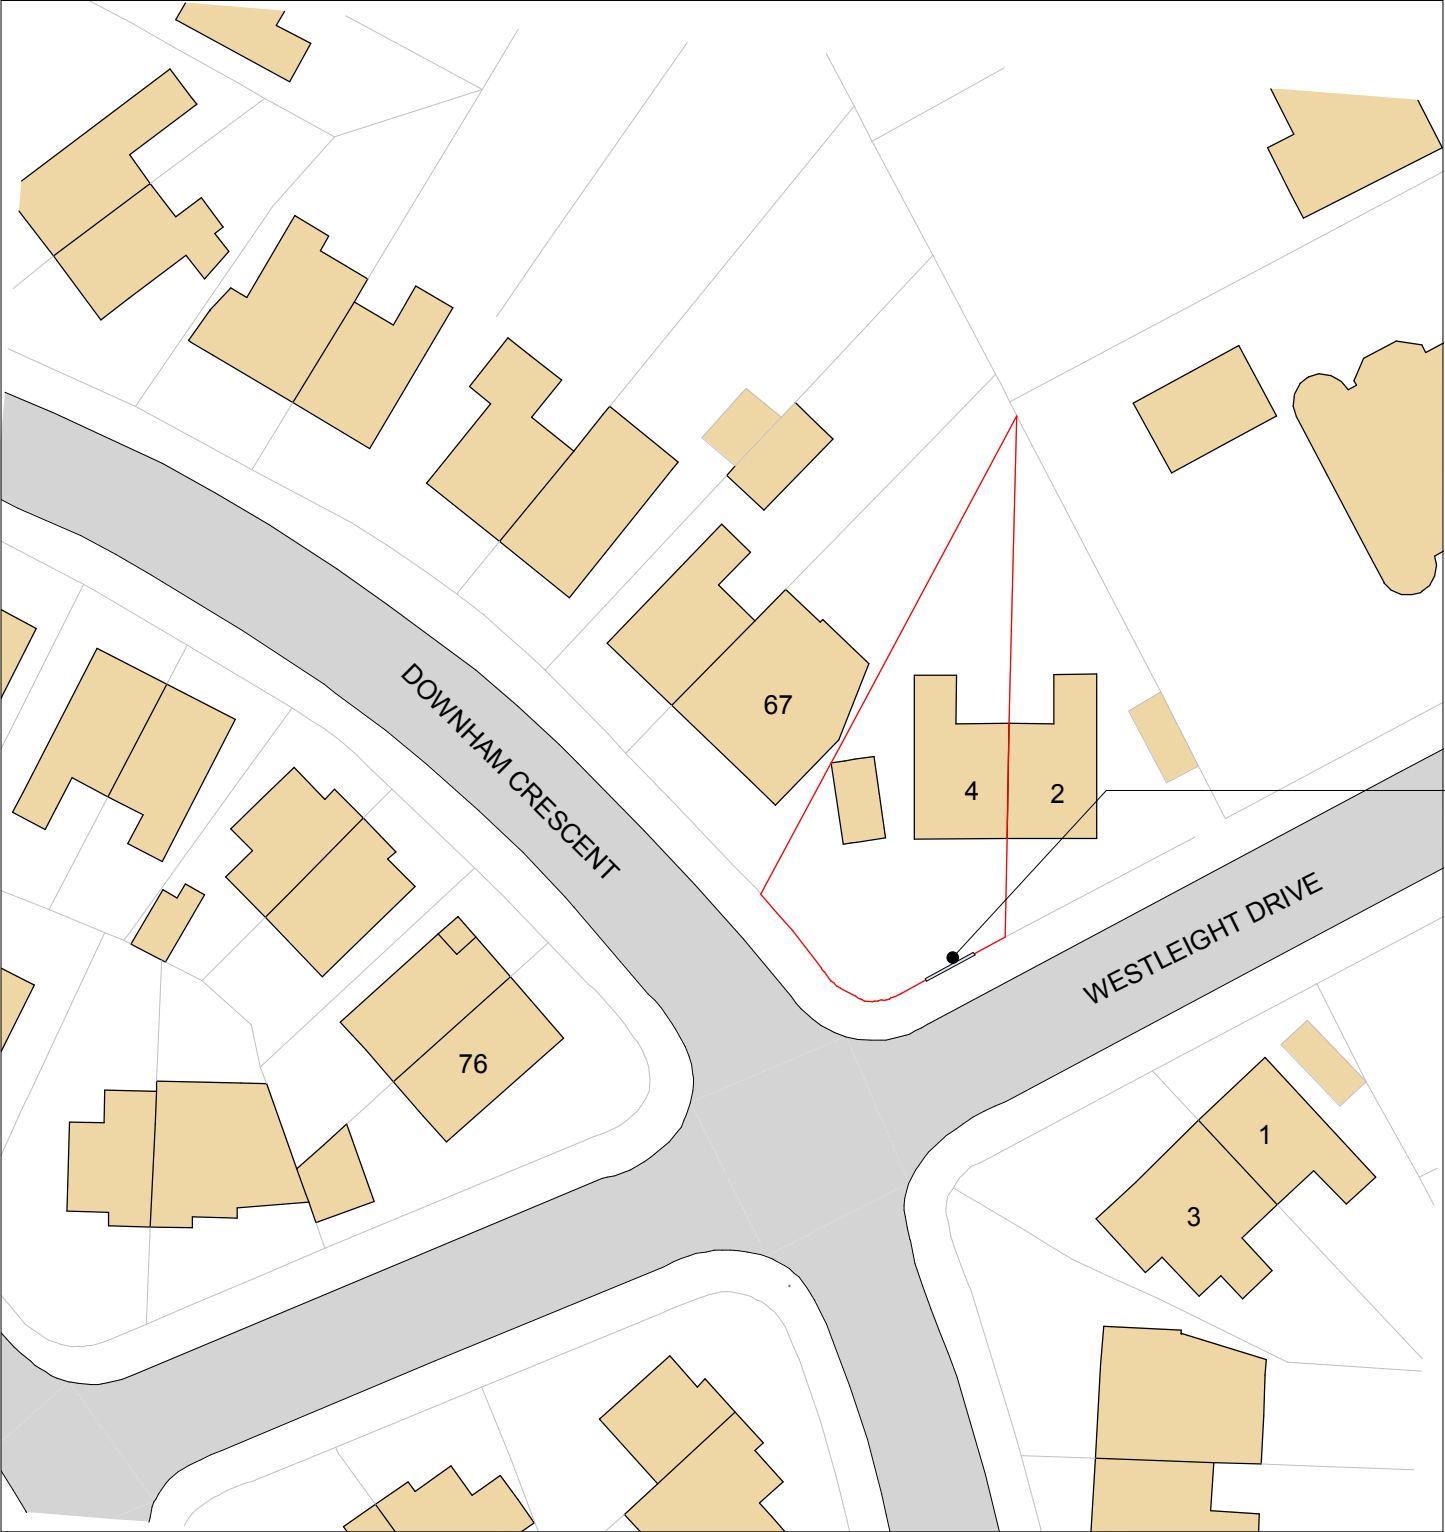


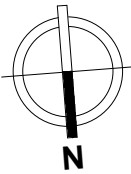

1. Site - Block Plan

1 : 500

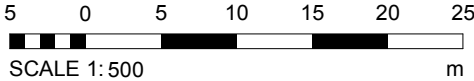


Legend - Boundaries



Site Boundary

Notes - Boundaries

A Application site boundary determined using OS Data.

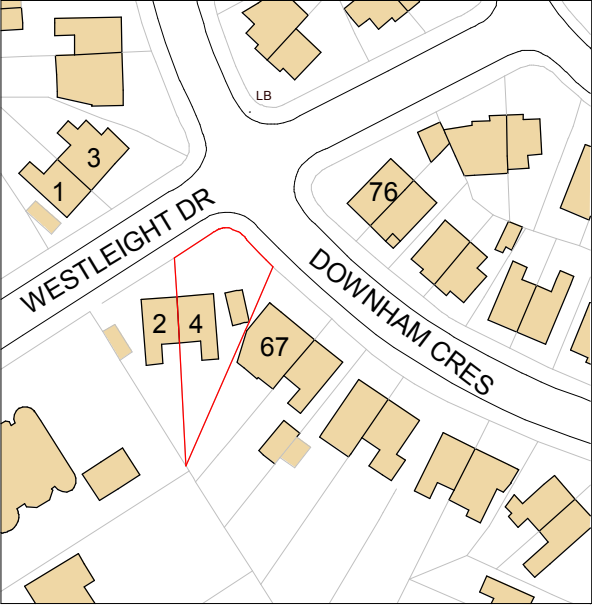

2. Site - Location Plan

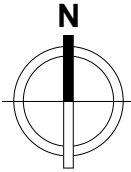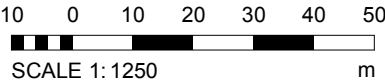

Block plan amendment		ER 17-11-21	
REV	DESCRIPTION	BY	DATE
PROJECT			
4 Westleigh Drive			
CLIENT			
Owner			
PROJECT NO.		DRAWING NO.	REV.
21.002.		001.	1
SCALE @ A3		DATE	
As indicated		08 AUG 2021	
NOTES			
© COPYRIGHT : ALL RIGHTS RESERVED. NO PART OF THIS PUBLICATION MAY BE REPRODUCED, IN ANY FORM OR BY ANY MEANS WITHOUT PRIOR WRITTEN PERMISSION FROM THE DESIGNER. ALL DIMENSIONS AND SETTING OUT ARE TO BE CHECKED AND CONFIRMED ON SITE BEFORE COMMENCEMENT OF WORK. ANY VARIATION IS TO BE REPORTED TO THE DESIGNER PRIOR TO THE COMMENCEMENT OF ANY WORK. ALL WORK AND MATERIALS TO BE IN ACCORDANCE WITH CURRENT STATUTORY LEGISLATION, RELEVANT CODES OF PRACTICE AND BRITISH STANDARDS. ALL DIMENSIONS ON THIS DRAWING ARE IN MILLIMETRES UNLESS STATED OTHERWISE.			