



Cranbrook Drive

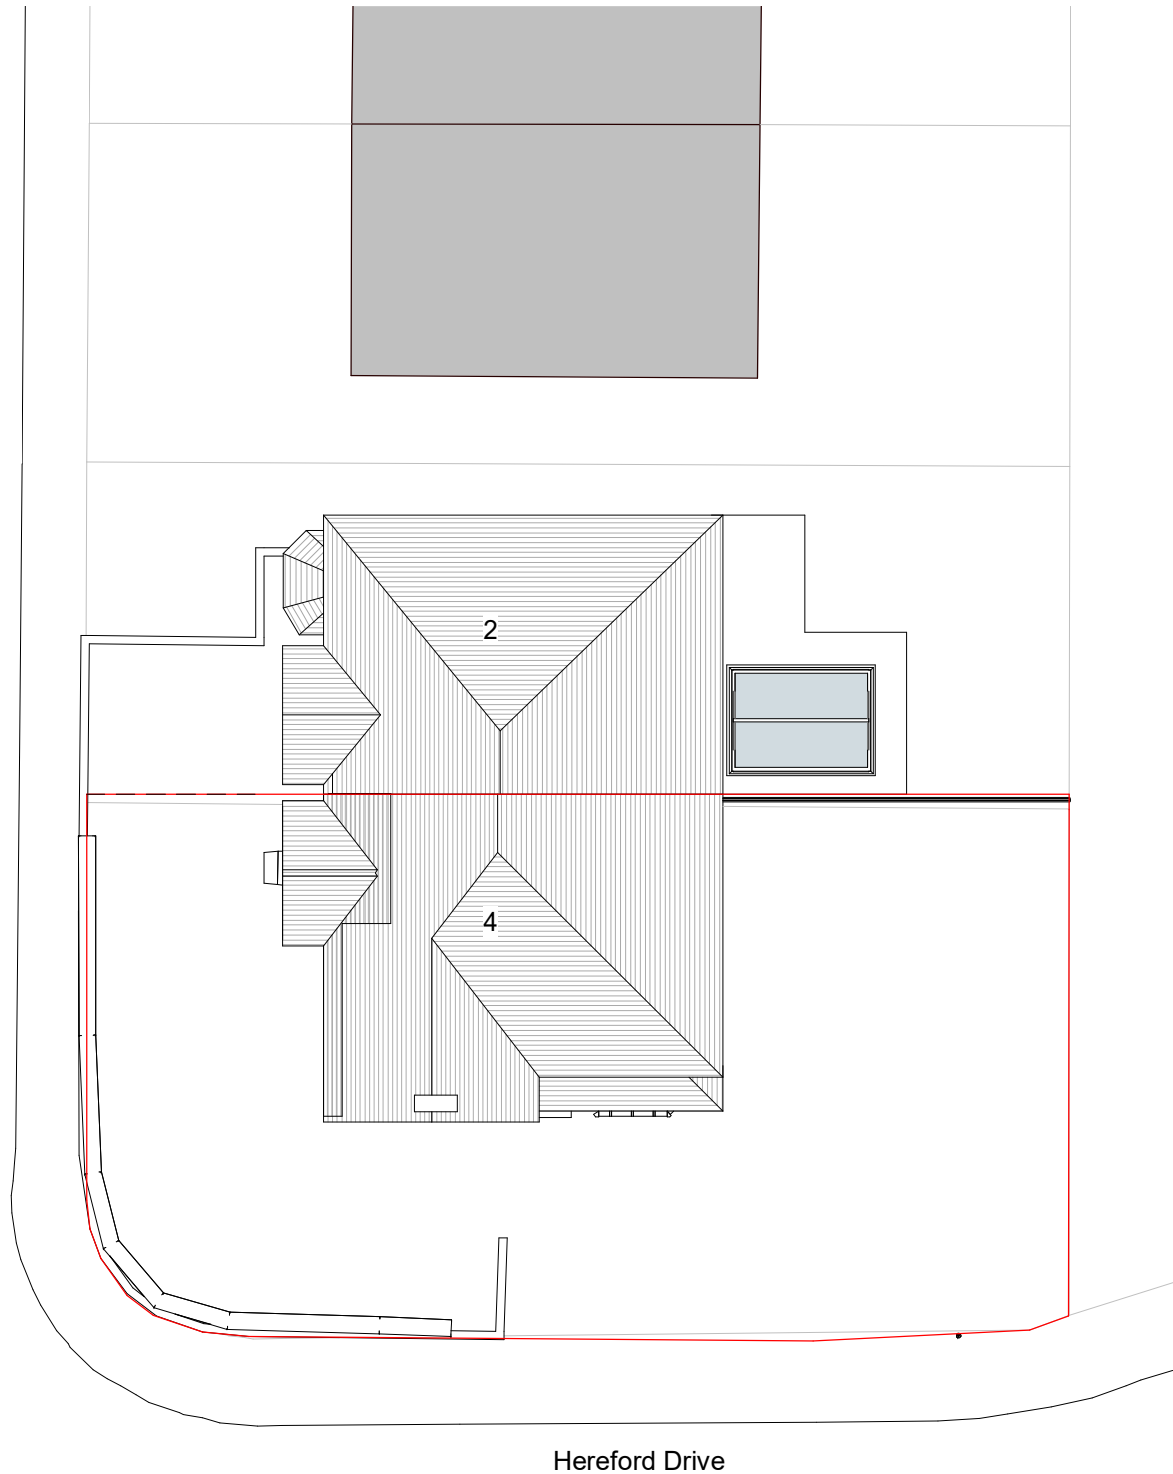

Hereford Drive

Cranbrook Drive

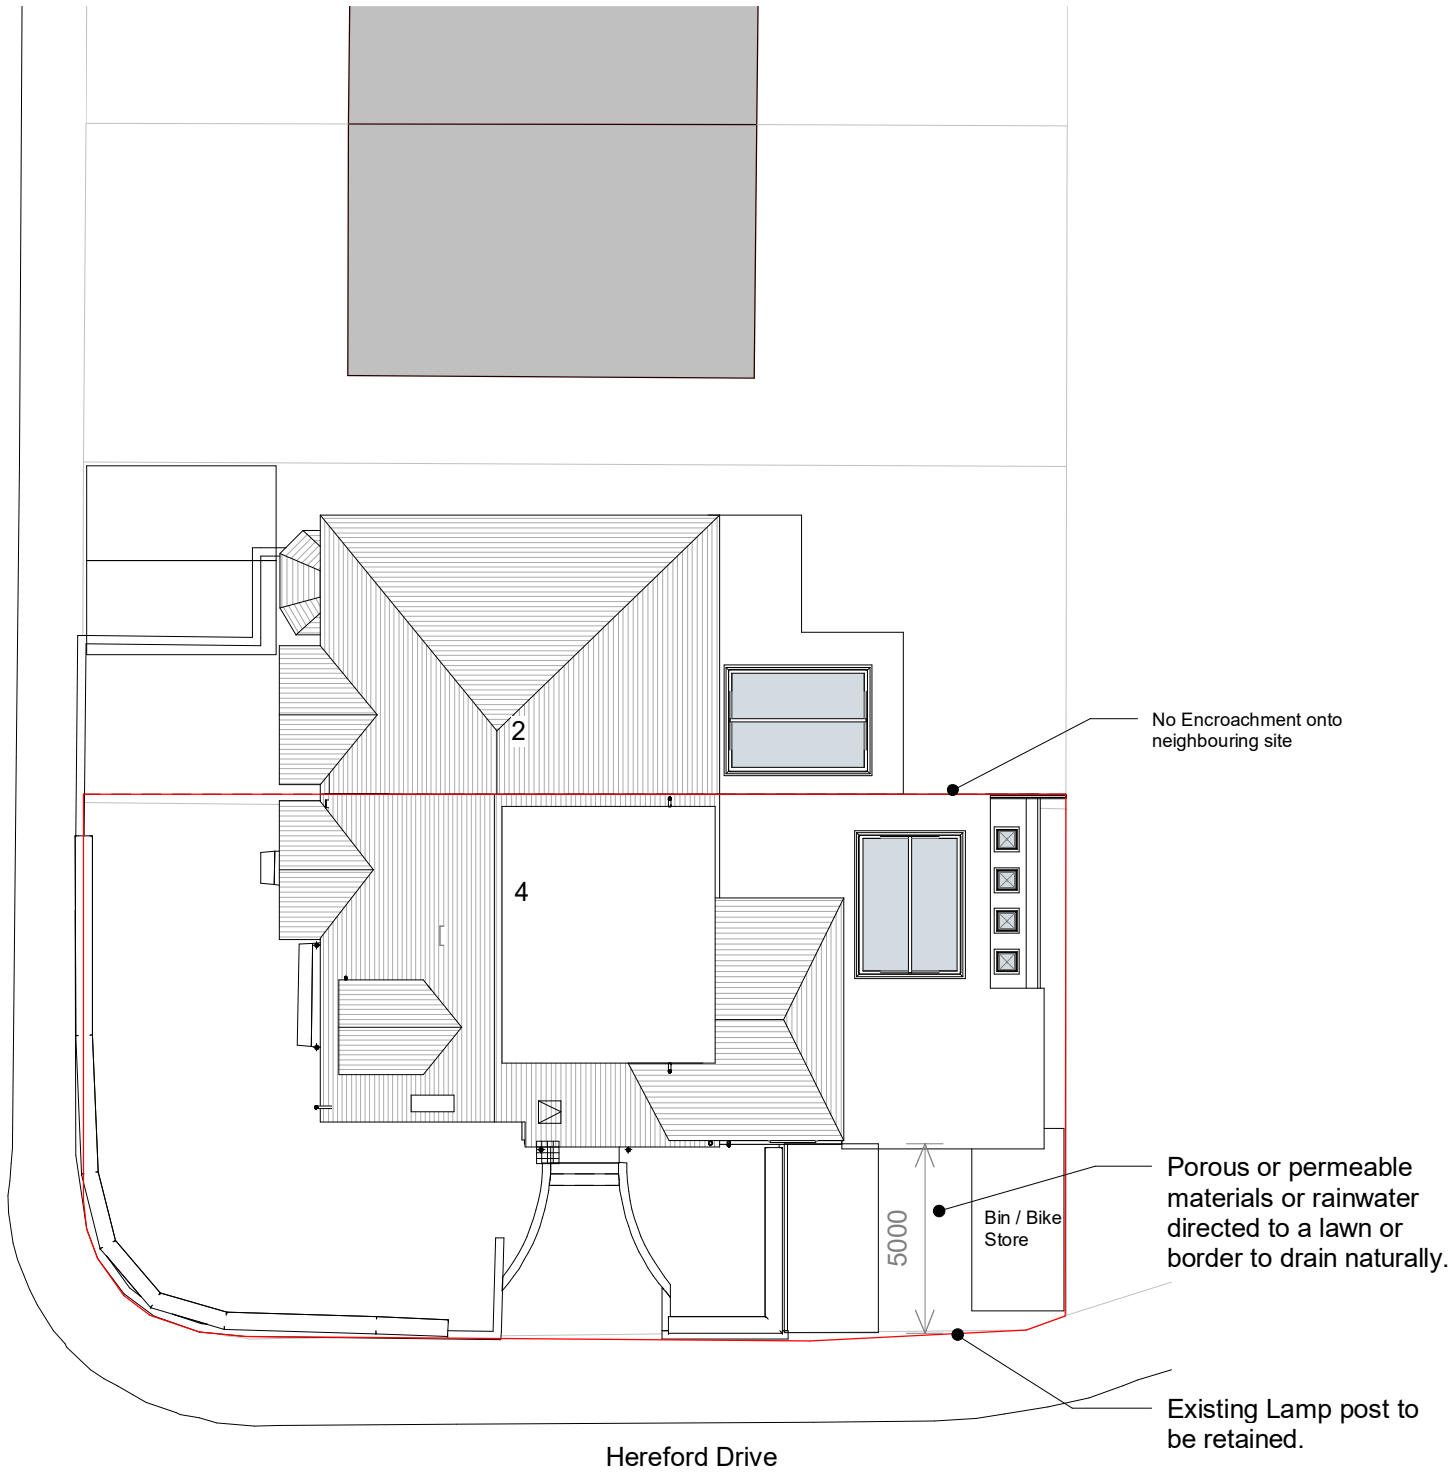

Hereford Drive

1 Site - Existing Layout
1 : 200

2 Site - Proposed Layout
1 : 200

6	Revised Plan	JS	2/08/22	
5	Revised Plan	JS	10/06/22	
4	Traffic	SG	25/09/19	
3	Revised TOPO	SG	06/08/19	
2	Revised TOPO	SG	05/08/19	
1	PLANNING BIN	SG	05/08/19	
REV	DESCRIPTION	BY	DATE	
PROJECT	SCALE @ A3	DATE	DRAWN BY	
4 Hereford Drive	1 : 200	30 JUL 2019	IB	
CLIENT	STATUS			
Mr. M. Kay	PLANNING			
TITLE	PROJECT NO.	DRAWING NO.	REV.	
Existing and Proposed Topo	DA19046.	006.	6	
NOTES				
THIS DRAWING MUST NOT BE REPRODUCED WITHOUT PRIOR WRITTEN CONSENT. © COPYRIGHT - ALL RIGHTS RESERVED. DRAWING TO BE USED FOR THE STATUS INDICATED ONLY. ALL DIMENSIONS AND SETTING OUT SHALL BE CHECKED AND CONFIRMED ON SITE. ANY DISCREPANCIES TO BE REPORTED TO THE DESIGNER PRIOR TO THE COMMENCEMENT OF ANY WORK. ALL WORK AND MATERIALS TO BE IN ACCORDANCE WITH CURRENT STATUTORY LEGISLATION, RELEVANT CODES OF PRACTICE AND BRITISH STANDARDS. ALL DIMENSIONS ON THIS DRAWING ARE IN MILLIMETRES (UNLESS OTHERWISE STATED).				

