



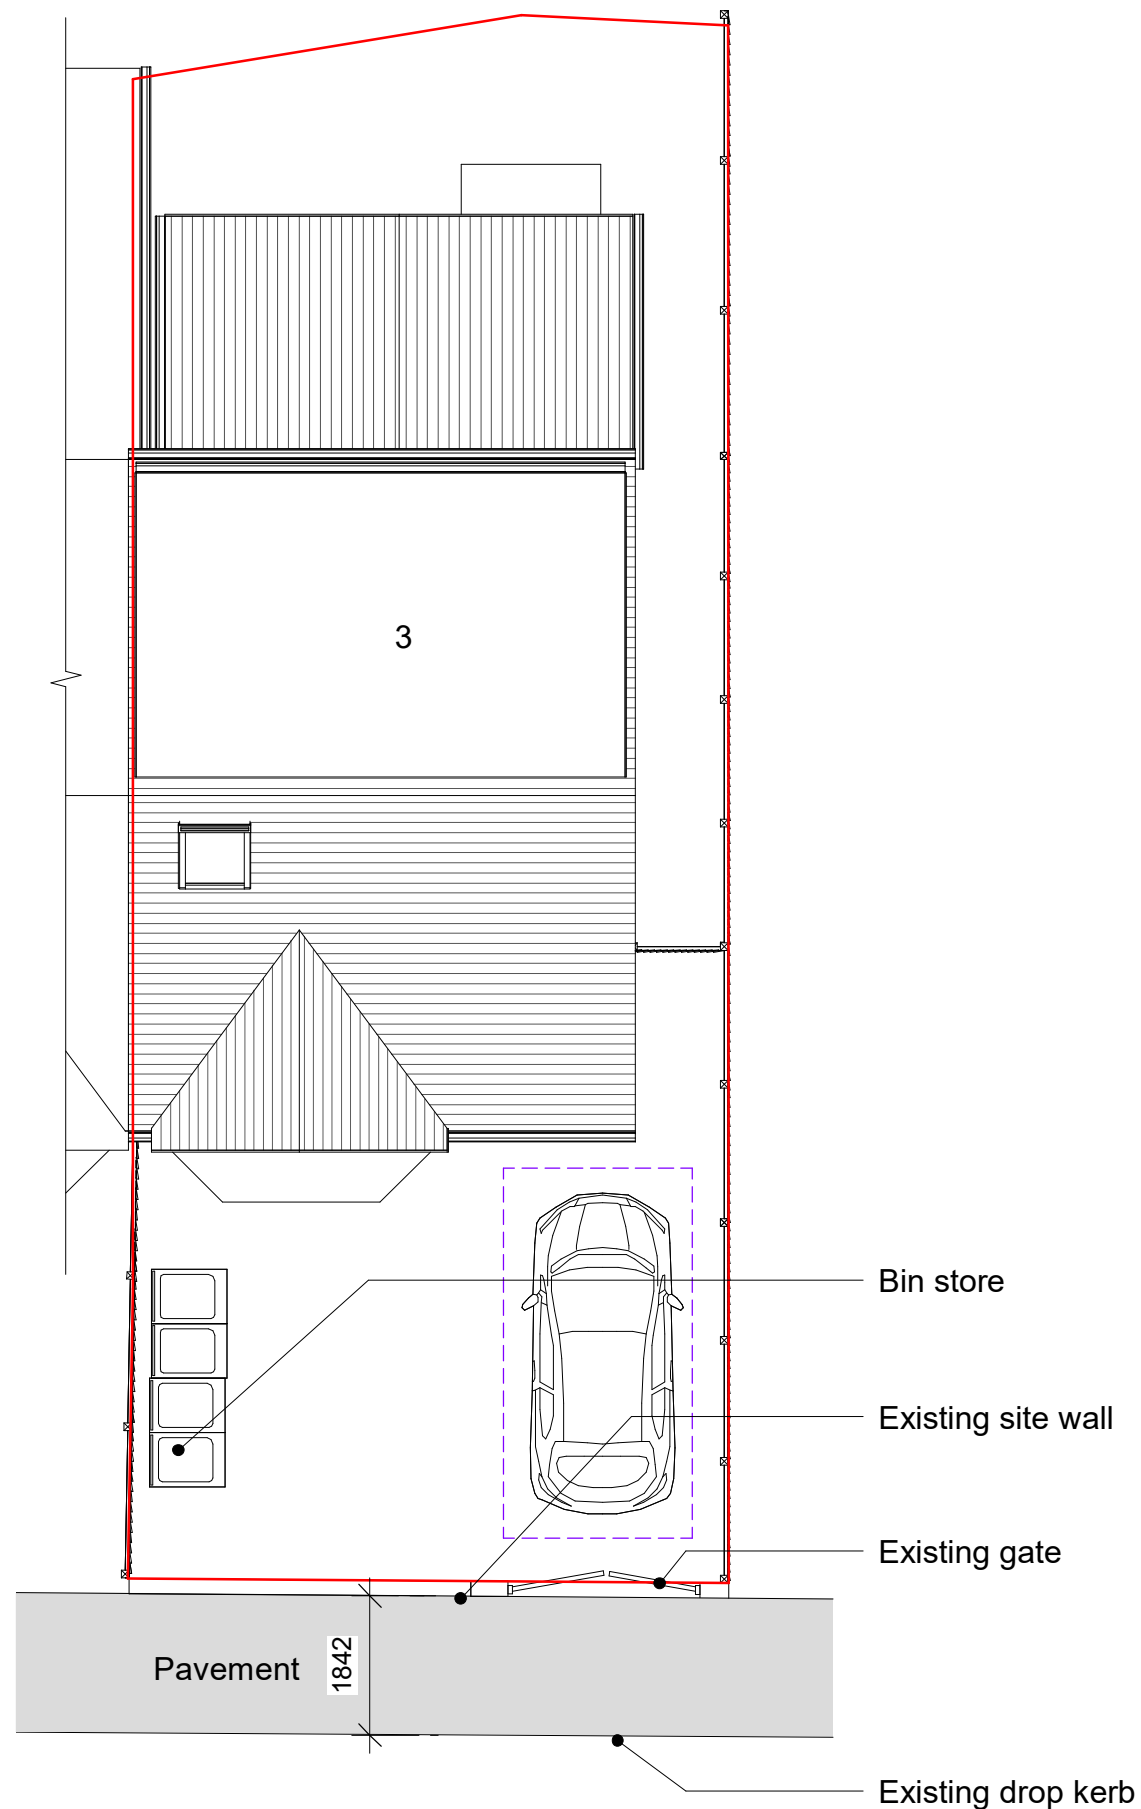

1 Parking - Existing
1 : 100

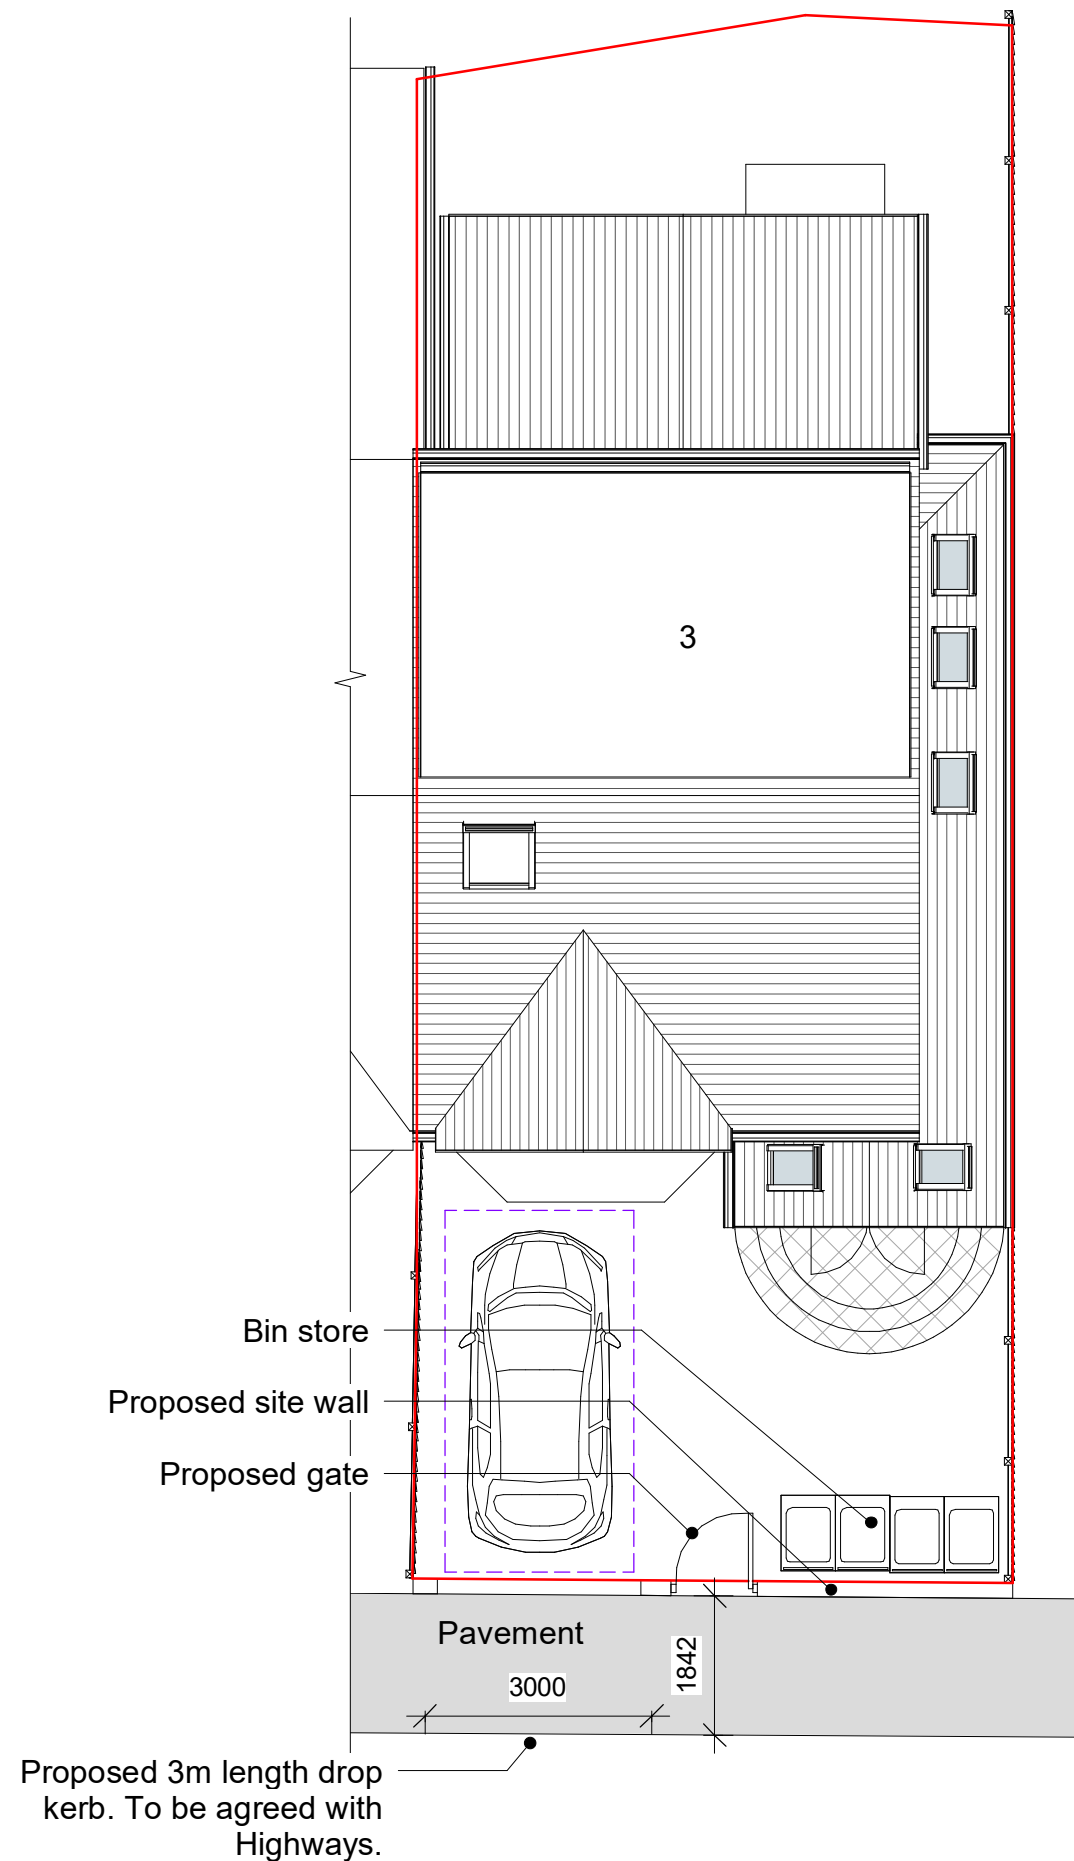

2 Parking - Proposed
1 : 100

1	Parking amendment	08-06-22	E R
DEBTAL ARCHITECTURE 72 Bury New Road, Manchester. M25 0JU. Tel: 0161 773 1630 office@debtalarchitecture.co.uk www.debtalarchitecture.co.uk			
CLIENT	Mr & Mrs O Chochron		
PROJECT	3 Winchester Avenue		
TITLE	Parking - Existing and Proposed		
PROJECT NO.	DA21050.	DRAWING NO.	201. 1
PLANNING			
SCALE @ A3 STATUS	1 : 100	DATE	09 JUN 2022
		DRAWN BY	ER
© COPYRIGHT : ALL RIGHTS RESERVED. THIS DRAWING MUST NOT BE REPRODUCED WITHOUT PERMISSION. ALL DIMENSIONS RELATIVE TO THIS DRAWING TO BE CHECKED ON SITE. DESIGNER TO BE NOTIFIED OF ANY DISCREPANCIES. SEWER INVERT LEVELS MUST BE VERIFIED BEFORE WORK COMMENCES. THIS DRAWING MUST BE CHECKED AGAINST ANY OTHER STRUCTURAL/SPECIALIST DRAWINGS PROVIDED. THIS DRAWING MUST NOT BE USED FOR CONSTRUCTION UNLESS ISSUED FOR CONSTRUCTION. ALL DIMENSIONS ON THIS DRAWING ARE IN MILLIMETRES (UNLESS OTHERWISE STATED).			