


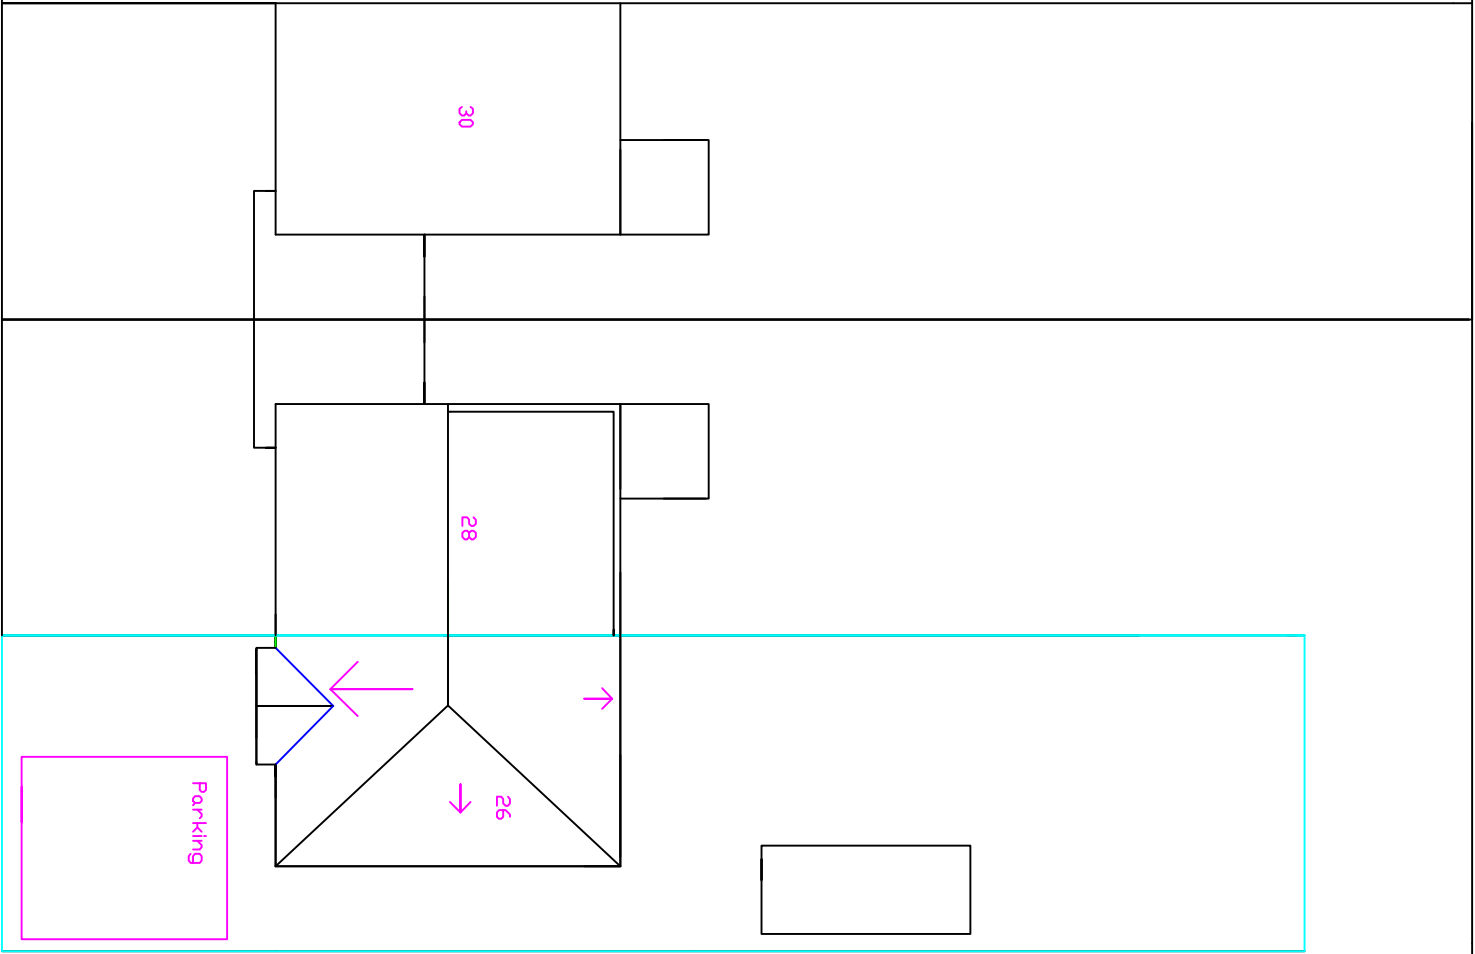

EXISTING BLOCK
PLAN
1:200

PLEASE DO NOT SCALE OF THIS
DRAWING TAKE ALL DIMENSIONS ON
SITE
(builders Note)
Do not start any works until
all the approvals have been
obtained.
Any discrepancy to be reported
to Plans Drawn as soon as
possible.

client:
UNIVERSALBARDAINE LTD
DANYAL KHAN , ROAD ,
26,ST PETERS , ROAD ,
BURY, BL9 9RB,

scheme
SINGLE STOREY REAR
EXTENSION ,
RAISED GABLE
NEW REAR DOORMIE
REMOVE CHIMNEY'S
RE ROOF ,NEW WINDOWS
INTERNAL ALTERATIONS

project:
BURY M.B ,COUNCIL
PLANNING
&
BUILDING CONTROL
APPLICATION

date:	drawn:
DECEMBER, 2021	DRW

PLANS DRAWN
tel.no 07952934281 07856609593
email Bawin terbotton @aol.com
www.plansdrawn.org www.plansforproperty .com