


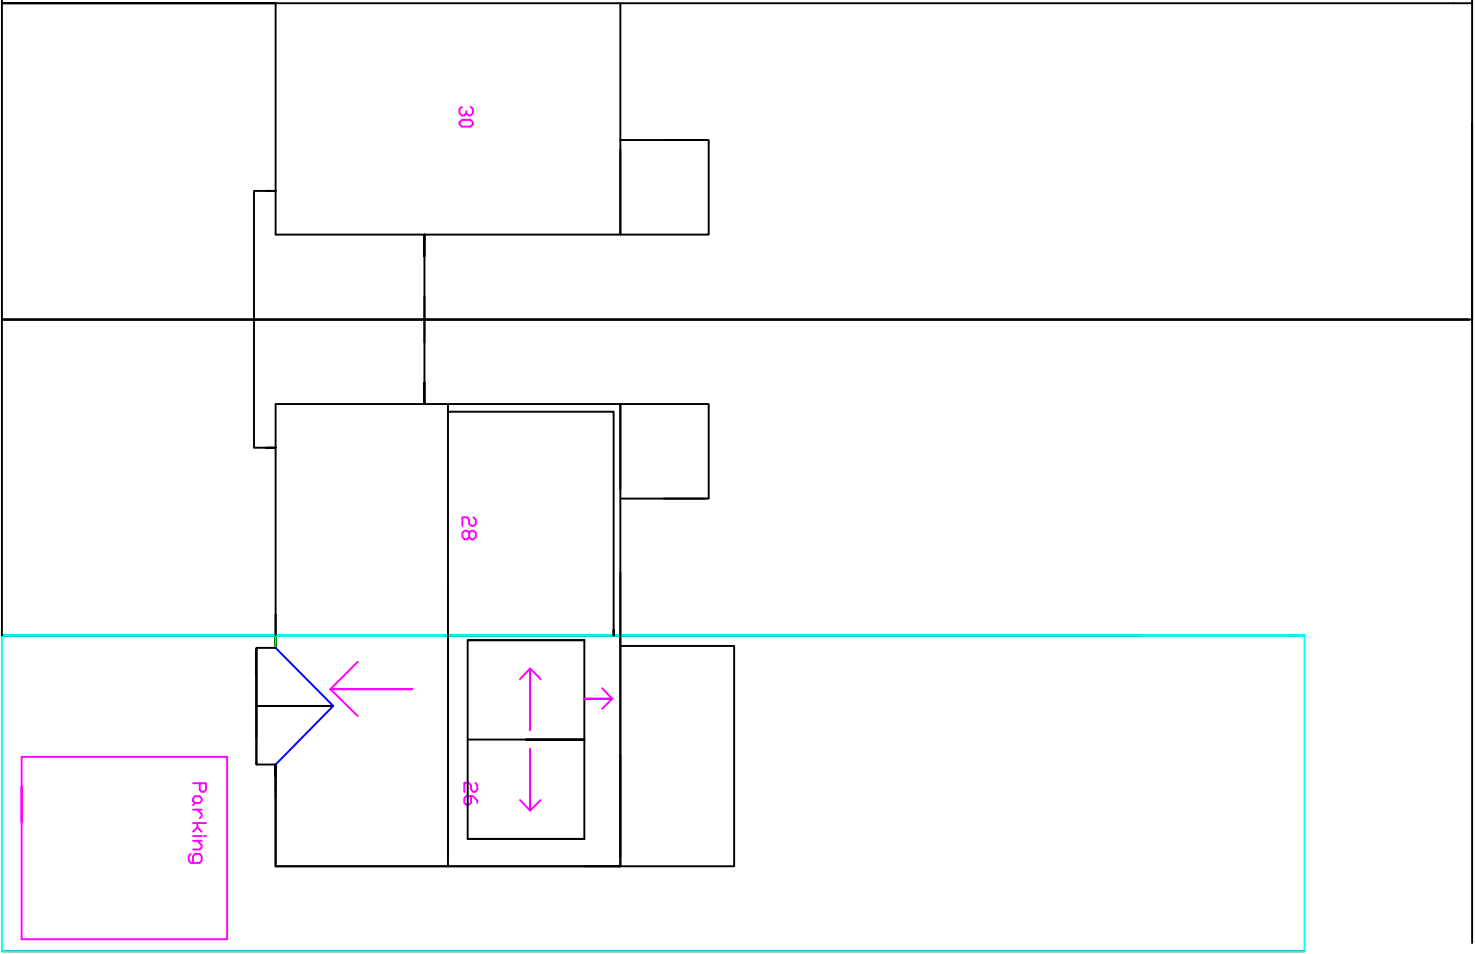

PLEASE DO NOT SCALE OF THIS
DRAWING TAKE ALL DIMENSIONS ON
SITE
(builders Note)
Do not start any works until
all the approvals have been
obtained.
Any discrepancy to be reported
to Plans Drawn as soon as
possible.

client:
UNIVERSALBARDAINE LTD
DANYAL KHAN , ROAD ,
26,ST PETERS , ROAD ,
BURY, GRB,

scheme
SINGLE STOREY REAR
EXTENSION ,
RAISED GABLE
NEW REAR DOORMIE
REMOVE CHIMNEY
RE ROOF ,NEW WINDOWS
INTERNAL ALTERATIONS

project:
BURY M.B .COUNCIL
PLANNING
&
BUILDING CONTROL
APPLICATION

date:	drawn:
DECEMBER, 2021	DRW

PLANS DRAWN
tel.no
07952934281
07856609593
email
Bawin terbotton
@aol.com
www.plansdrawn.org
www.plansforproperty
.com

project no.	drw. no.	A3 paper
SPR 26	21A	

PROPOSED
BLOCK PLAN
1:200