


Notes: This drawing is the copyright Paddock Johnson Partnership Limited and may not be used without their prior written consent.
Written dimensions to be taken in preference to scaled dimensions.
Due to the inaccuracies of scanning, scanned images should not be scaled.

REV:	DATE:	DESCRIPTION:	BY:
A	23.11.21	Site Entrance Revised	PO
B	8.4.22	Redline adjusted	PO

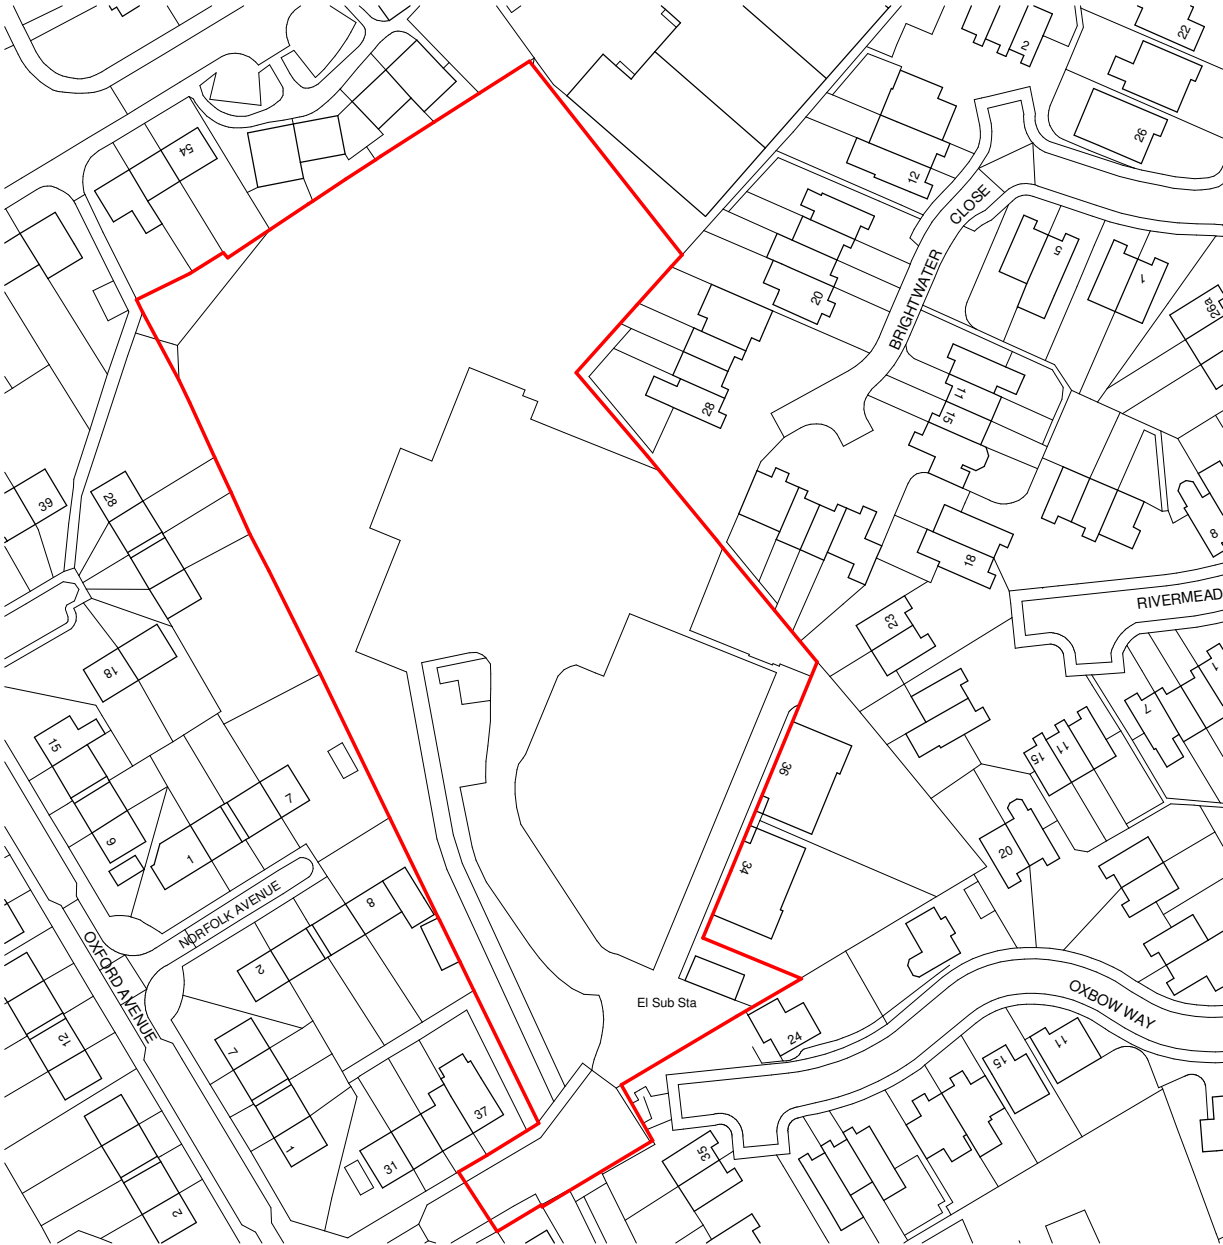

Ordnance Survey, (c) Crown Copyright 2021. All rights reserved. Licence number 100022432

CLIENT:

Onward Homes

PROJECT:

Former Wheatfields Day Care Centre
Victoria Avenue, Whitefield

DRAWING TITLE:

Site Location Plan

DRAWING NUMBER:

21059-PJA-00-ZZ-DR-A-0001-B

SCALE: 1 : 1250@A3
DATE: 5.11.21

STATUS:

PLANNING

BY: PO
CHECKED: SH

PADDOCK
JOHNSON

Studio 2, The Lyceum,
Bath Street, Port Sunlight,
Merseyside, CH62 4UJ
0151 643 1234
admin@paddockjohnson.com
www.paddockjohnson.com
Paddock Johnson Partnership
Limited. Registered in England
and Wales. No. 06684275