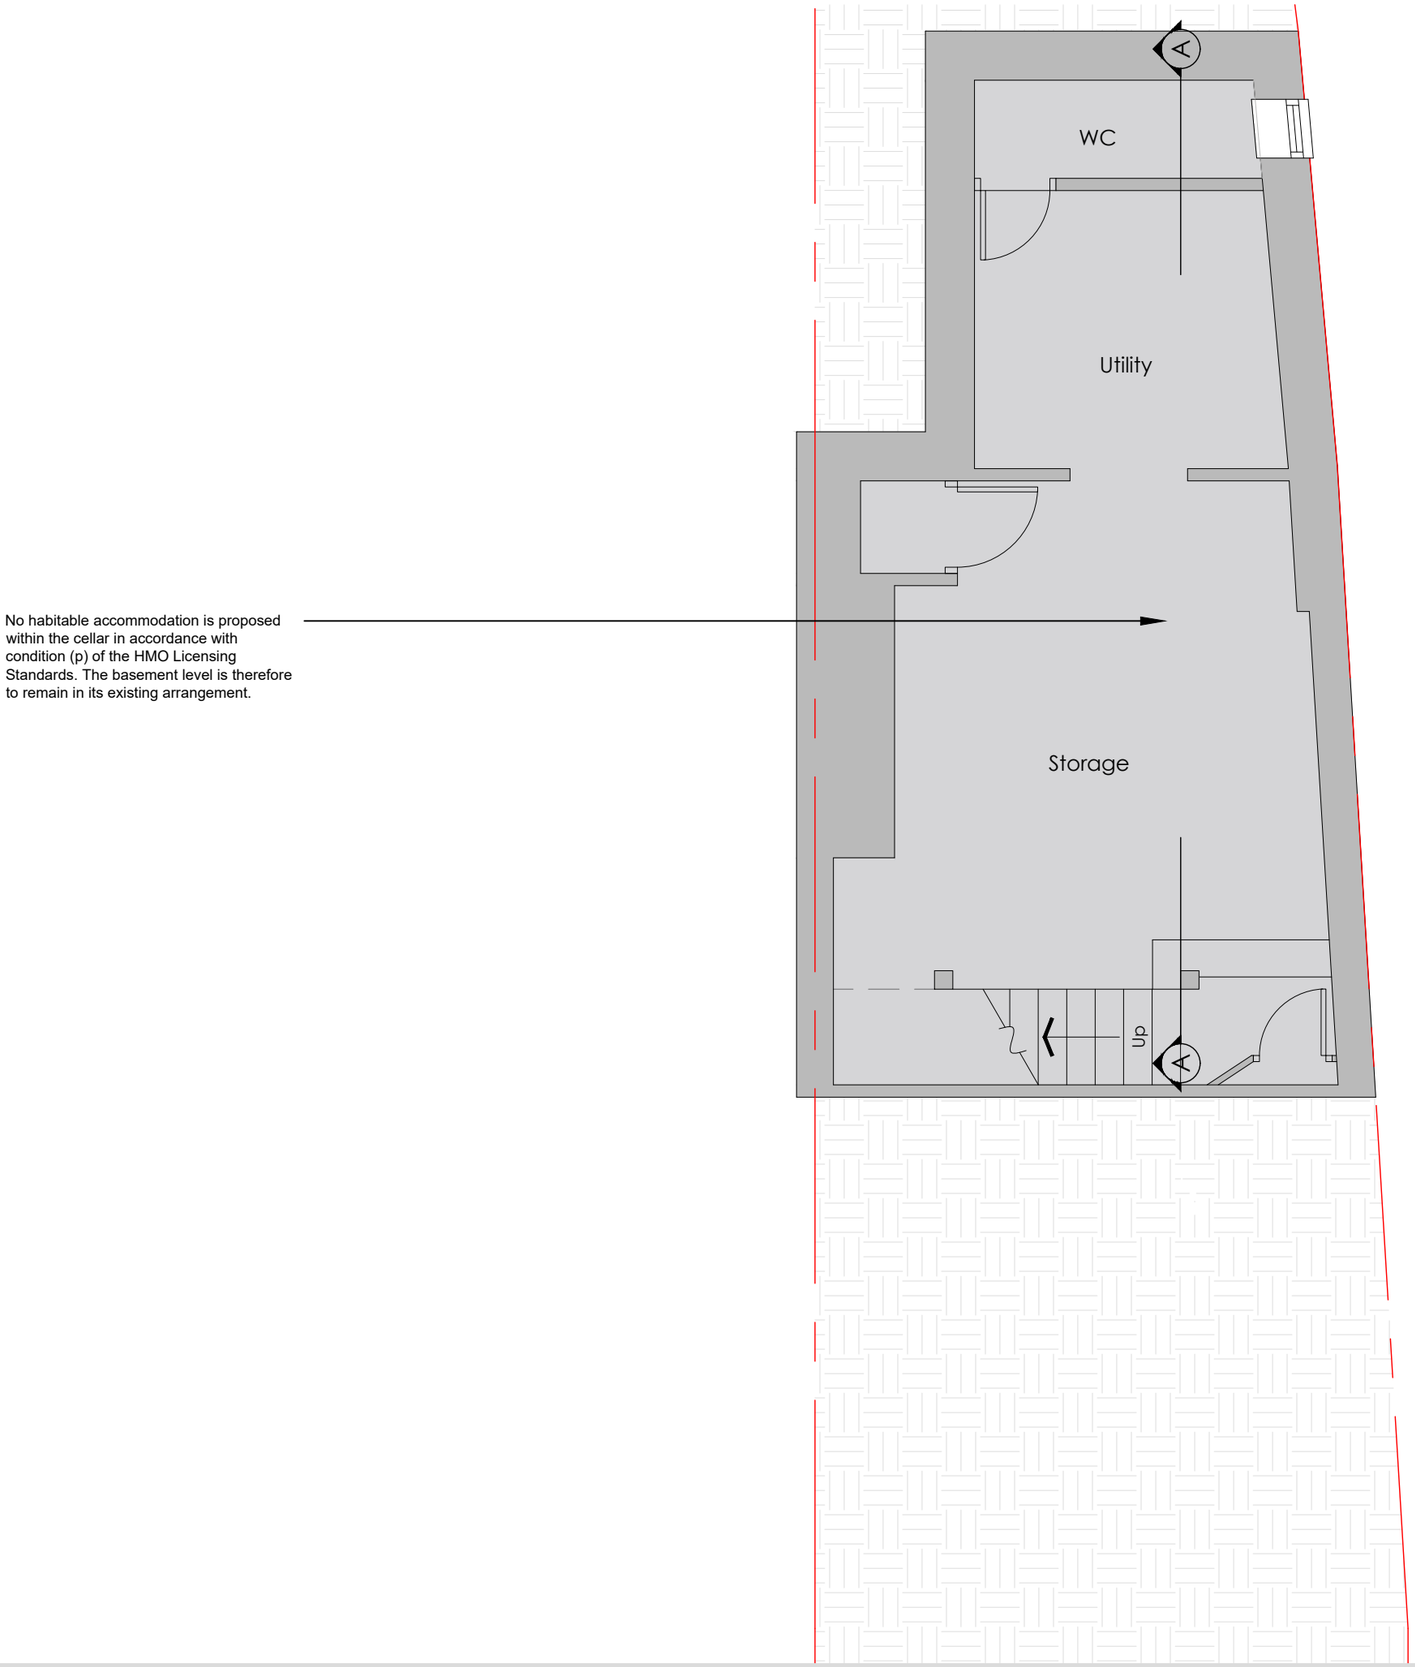

HED Copyright

All rights reserved. © Crown copyright 2023. These plans & specifications are the property of HED Architecture, and shall not be re-printed, reproduced, modified in whole or part without written consent, nor shall any building or structure be constructed in accordance with such plans or specifications thereof without written consent.

Developed Design Disclaimer

This drawing has been prepared as part of a developed design and is subject to Local Authority Planning and Conservation, Fire Engineering and Structural review and approval. Any figures shown are indicative only. Do not scale from these drawings.

26026
12A

Proposed Basement

0m 1 2 3m

1:50 @A3

Developed Design - HMO Development

37 Park Street, Prestwich, Manchester, M25 1EU

HED ARCHITECTURE
JASON@HEDARCHITECTURE.COM
WWW.HEDARCHITECTURE.COM
07501 447257

42 BARKWAY ROAD
STRETFORD
MANCHESTER
M32 9WB