


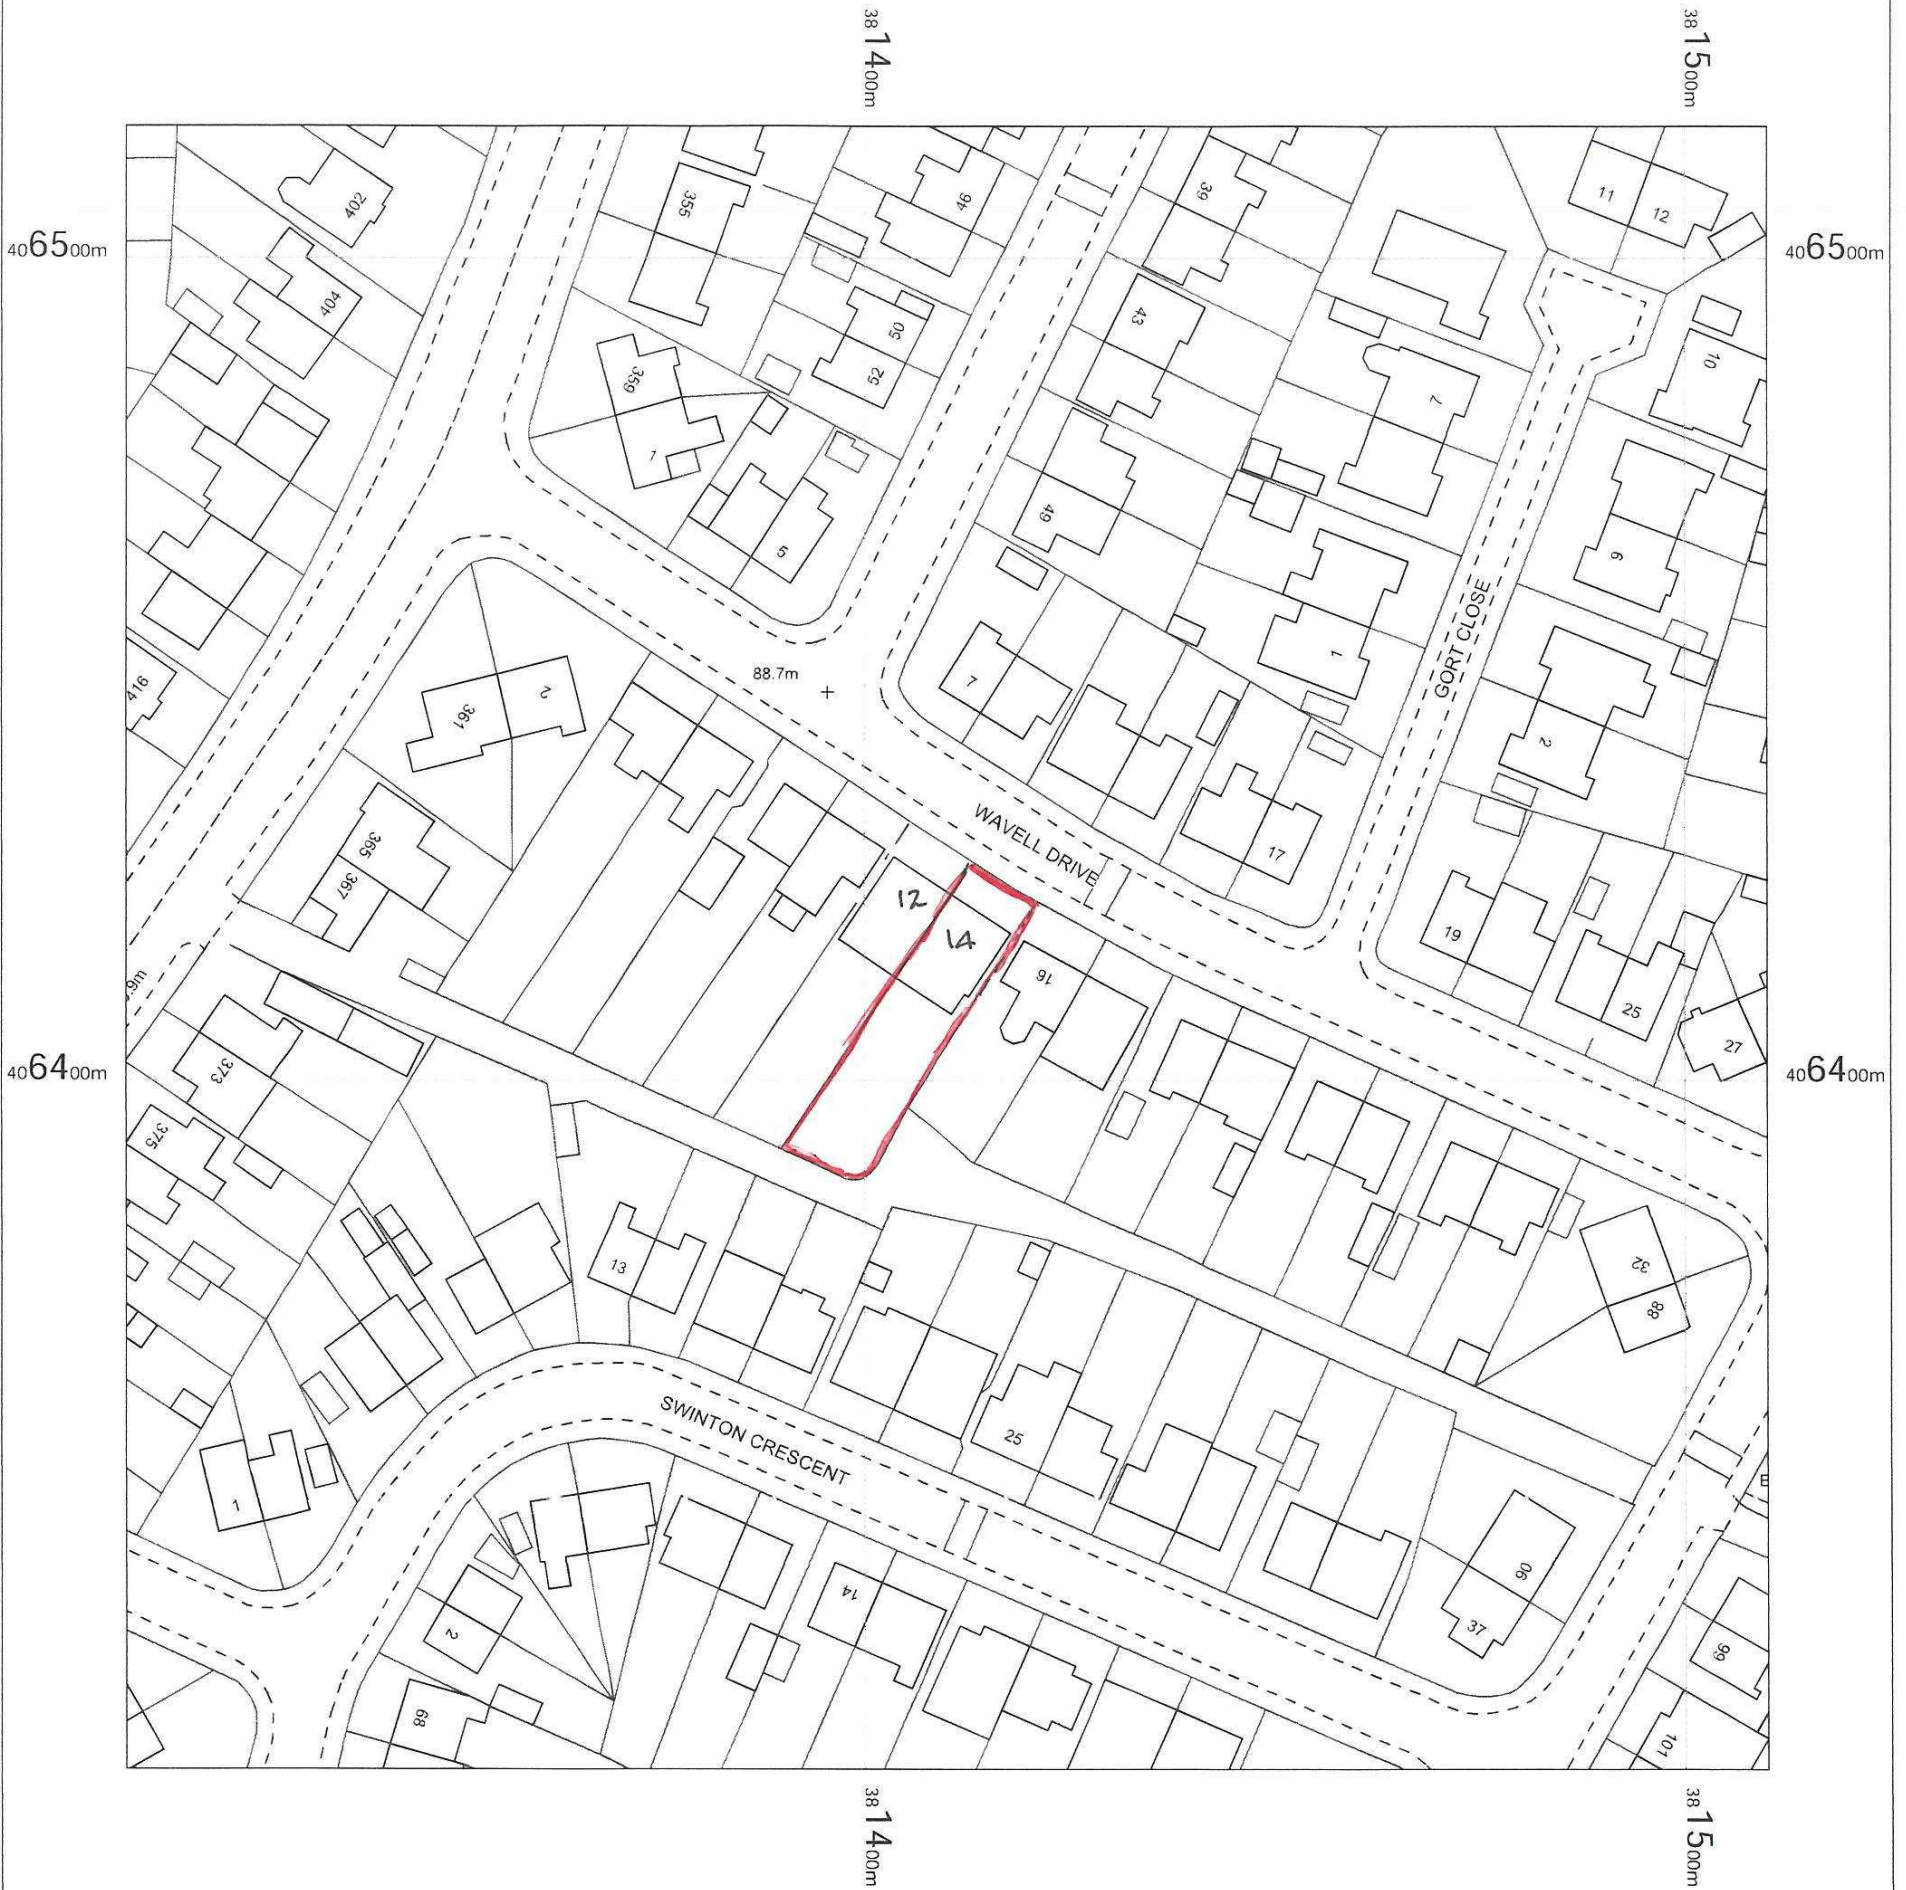

14 Wavell Drive
Bury
BL9 8PG

OS MasterMap 1250/2500/10000 scale
Tuesday, January 14, 2025, ID: MDP-01202145
www.malcolmhughes.co.uk

1:1250 scale print at A4, Centre: 381410 E, 406416 N

©Crown Copyright Ordnance Survey. Licence no.
100019980

