




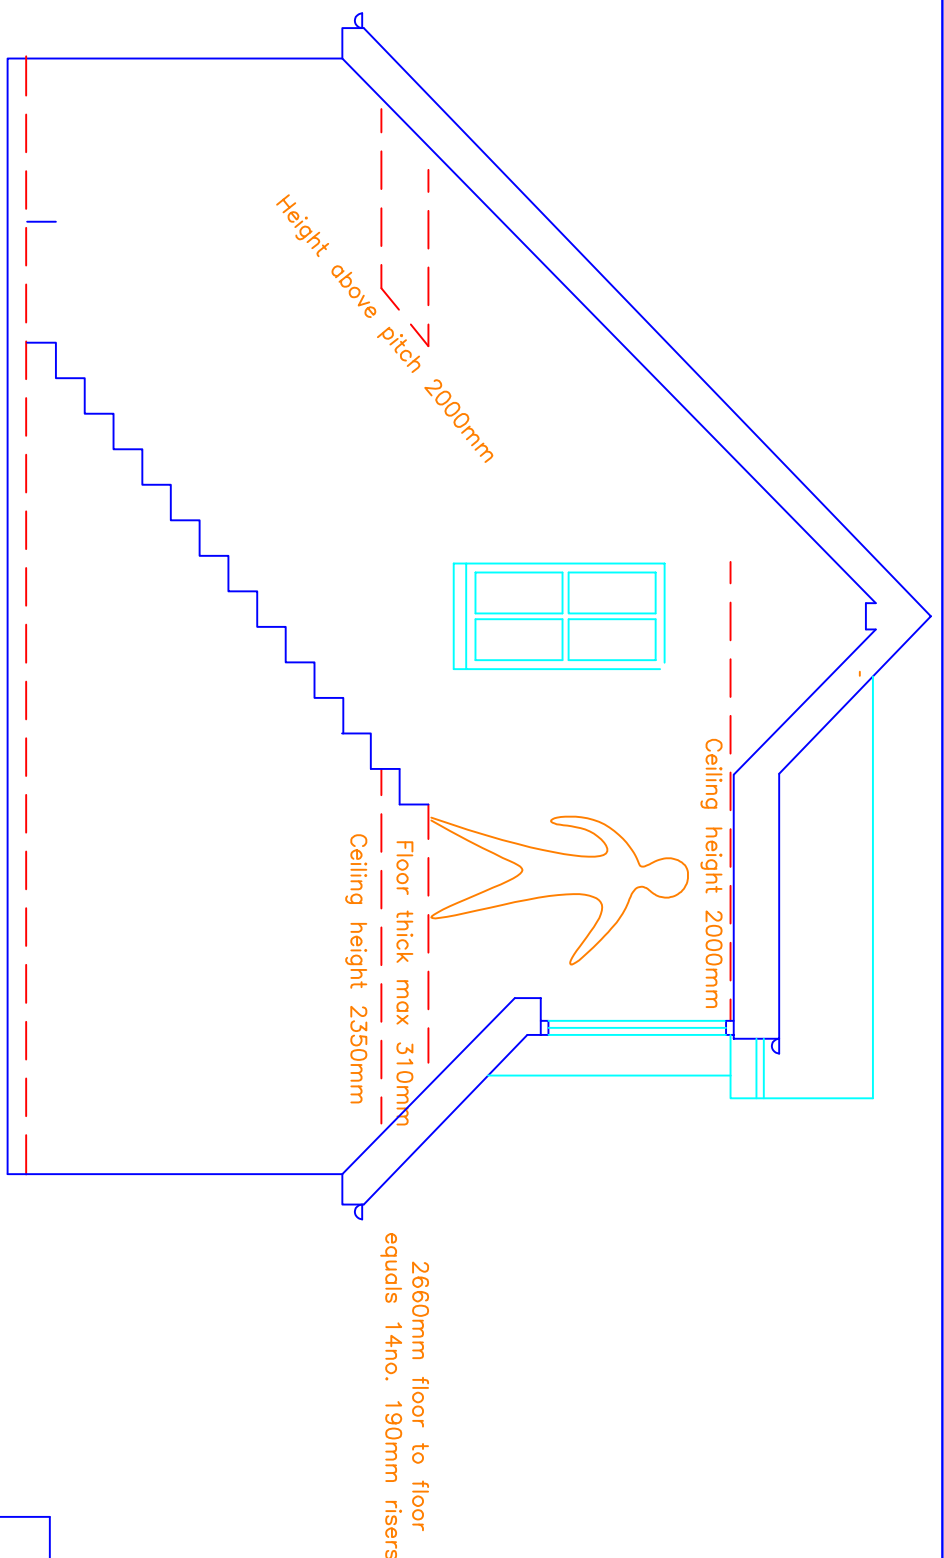


Proposed Section

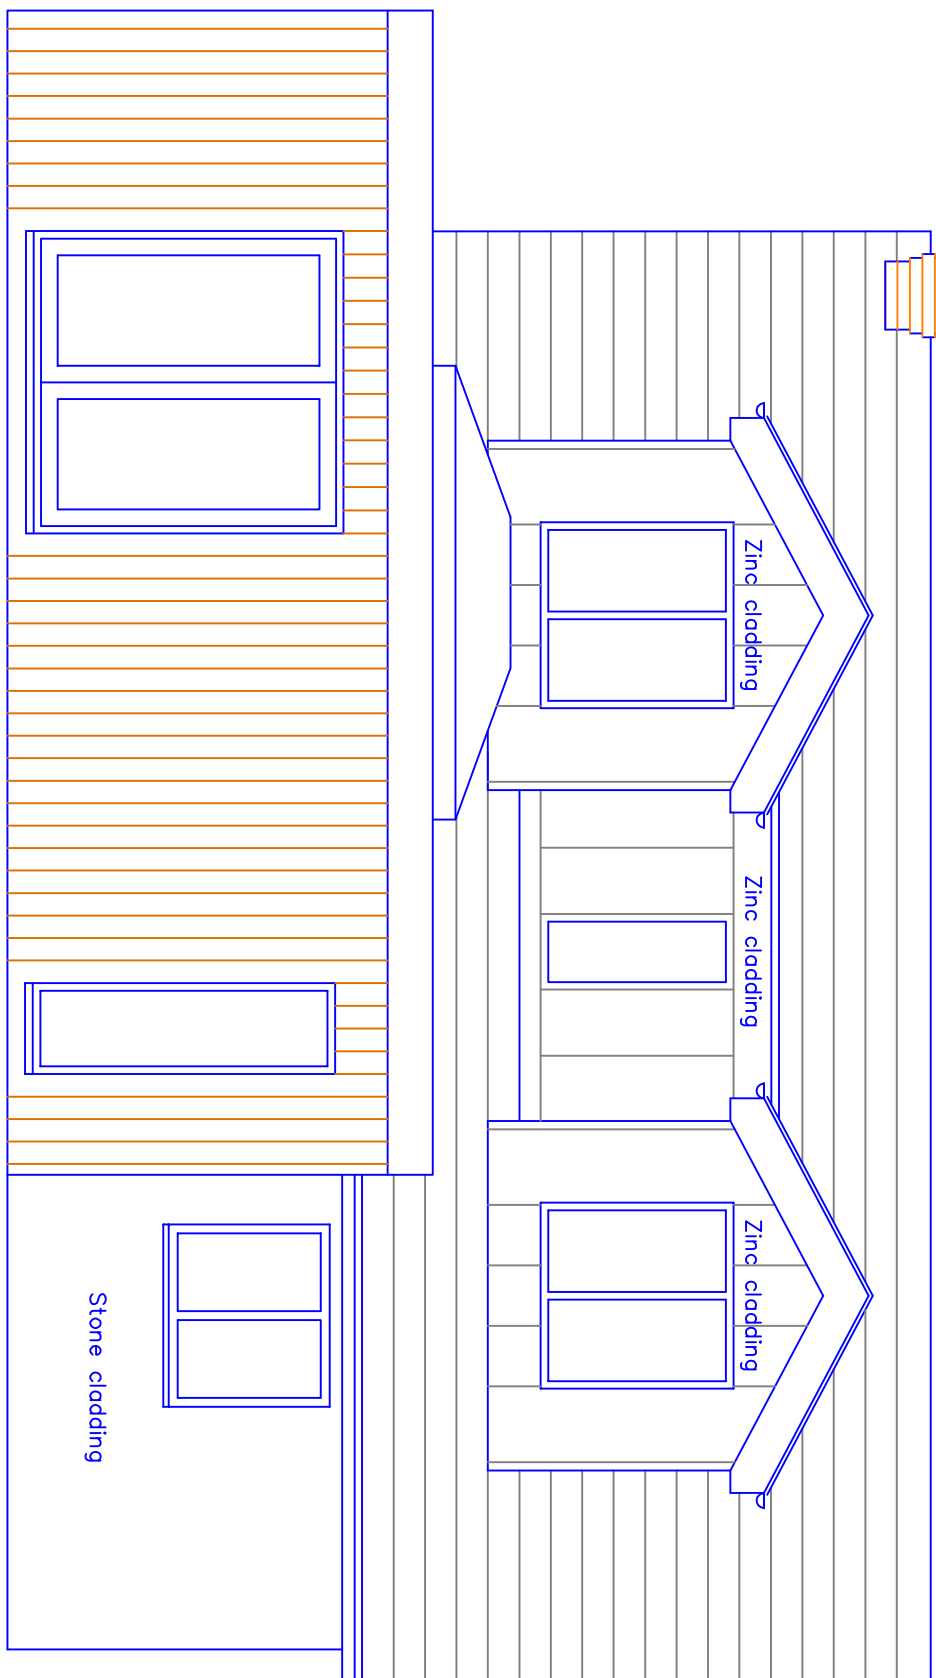


Proposed Rear (north) Elevation

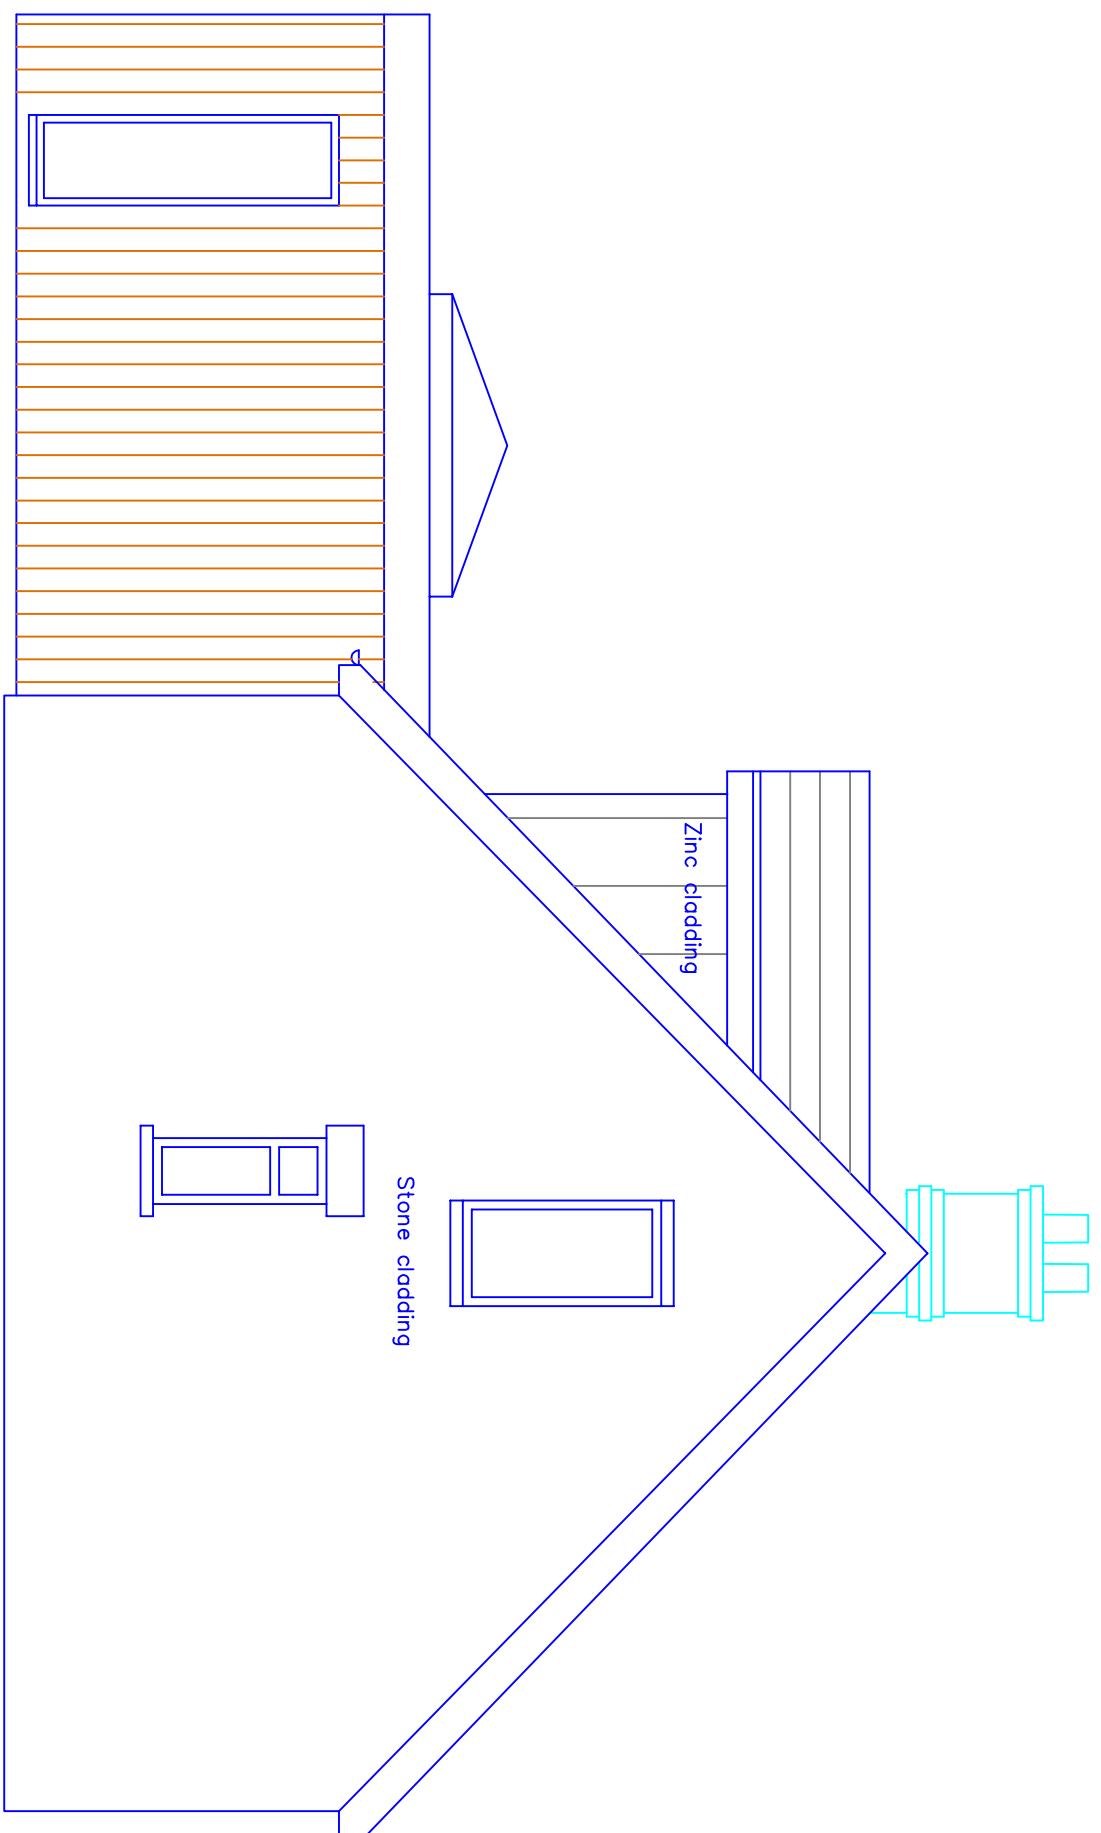


Proposed Side (west) Elevation

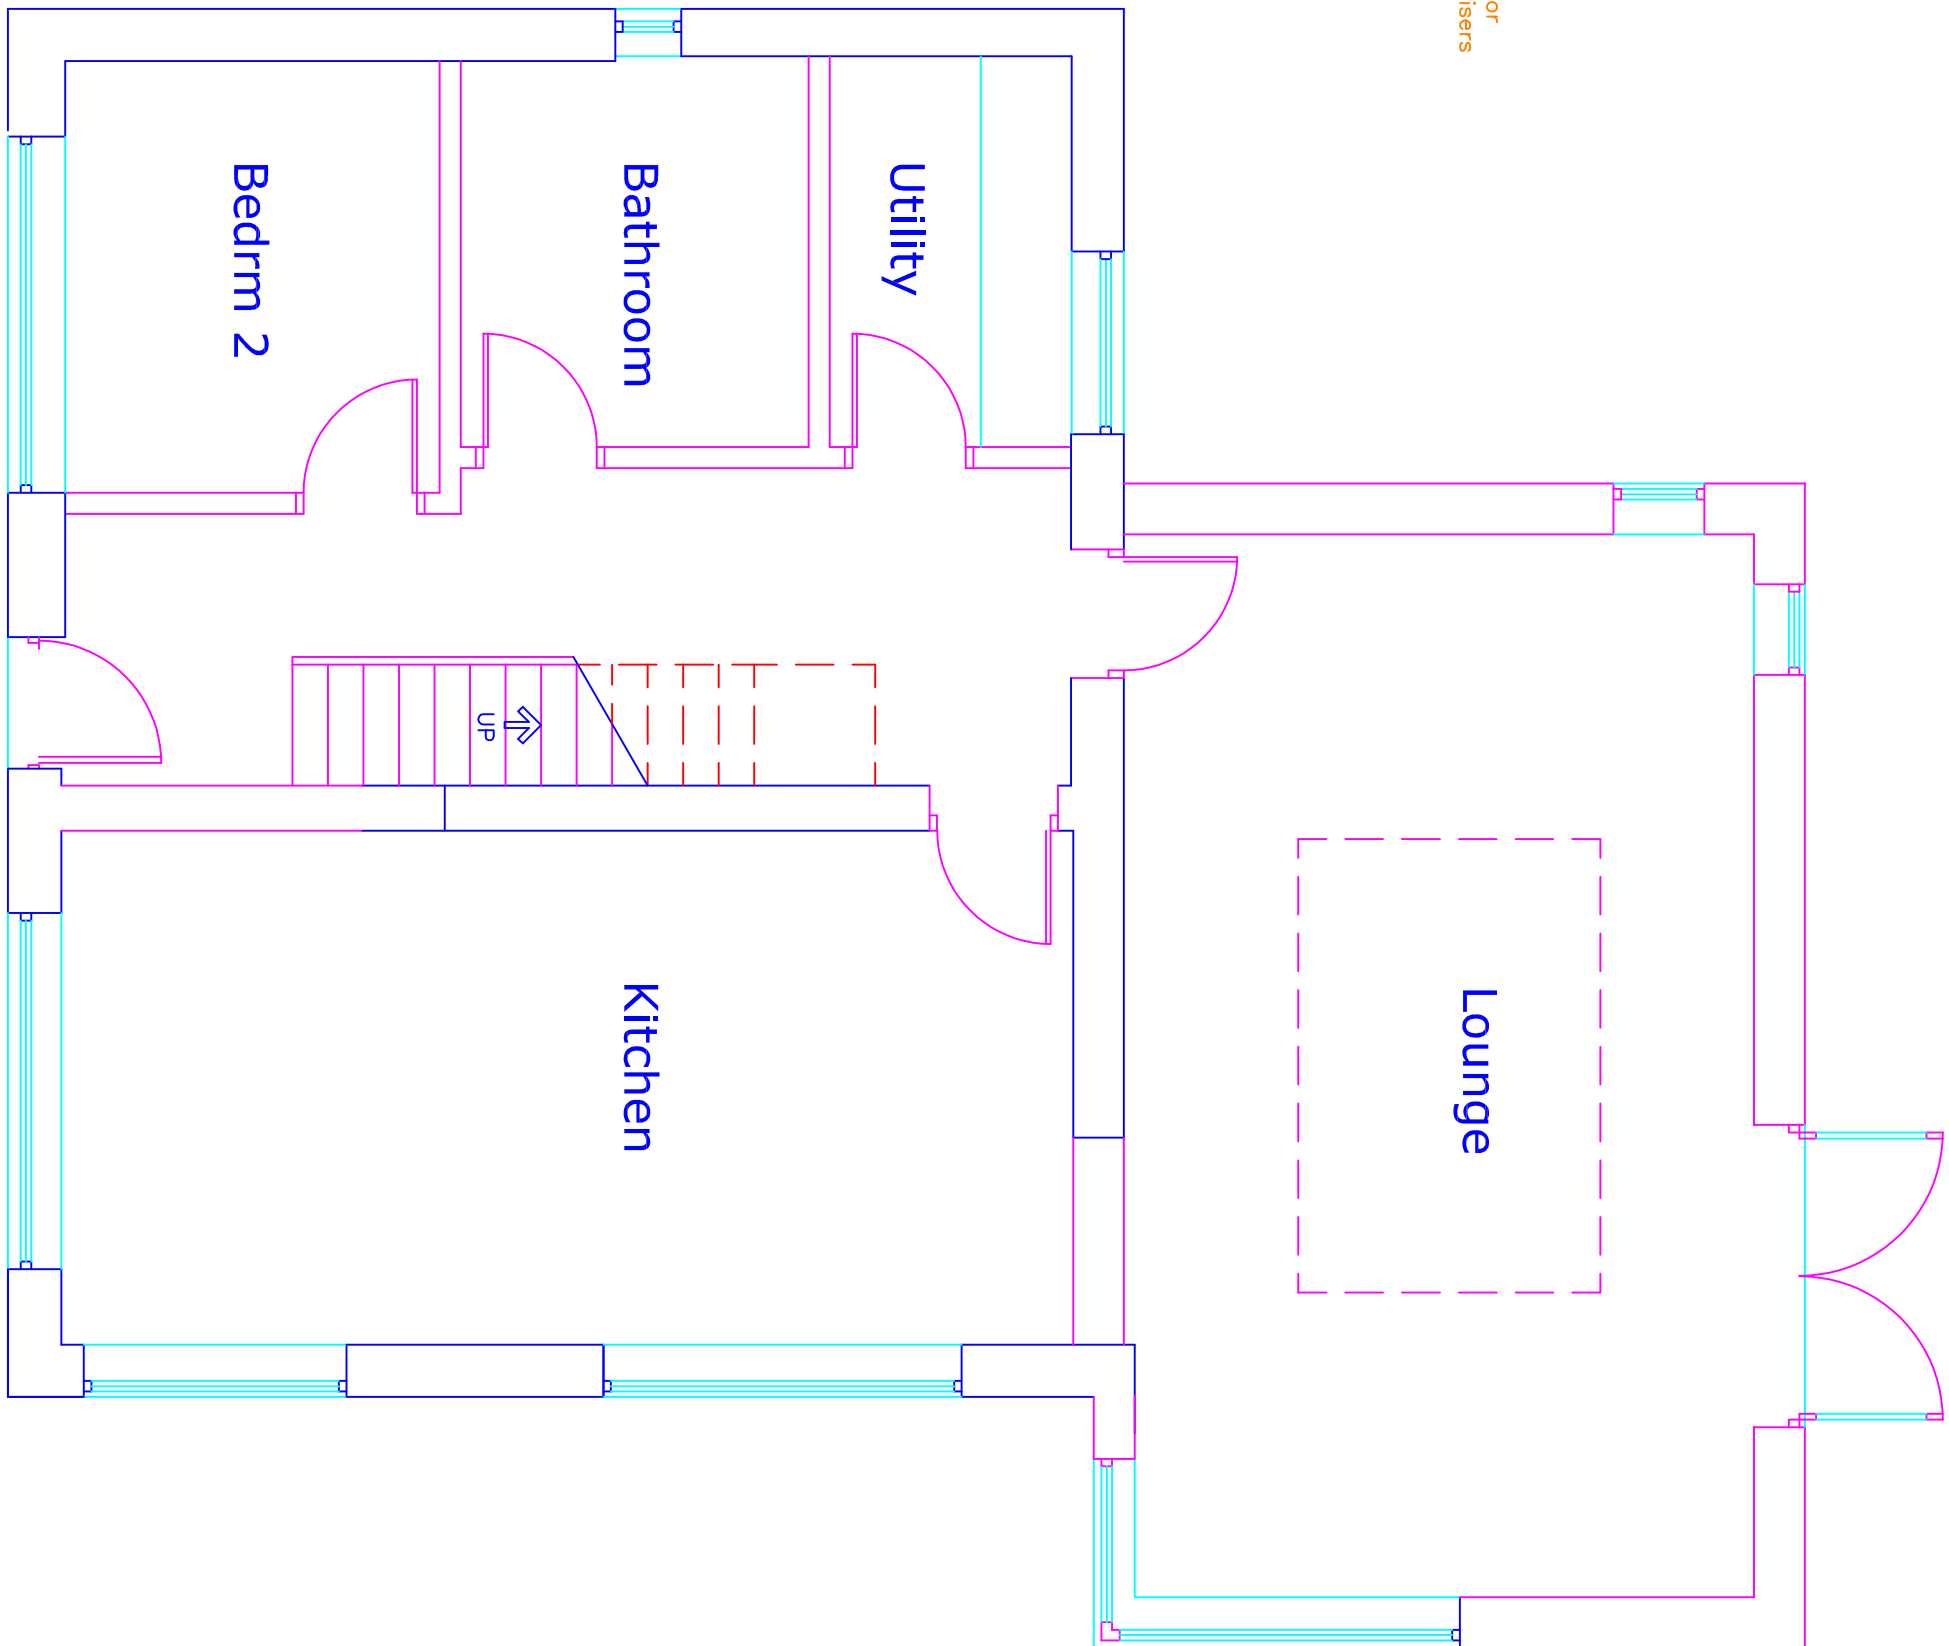


Proposed Plan
Ground Floor

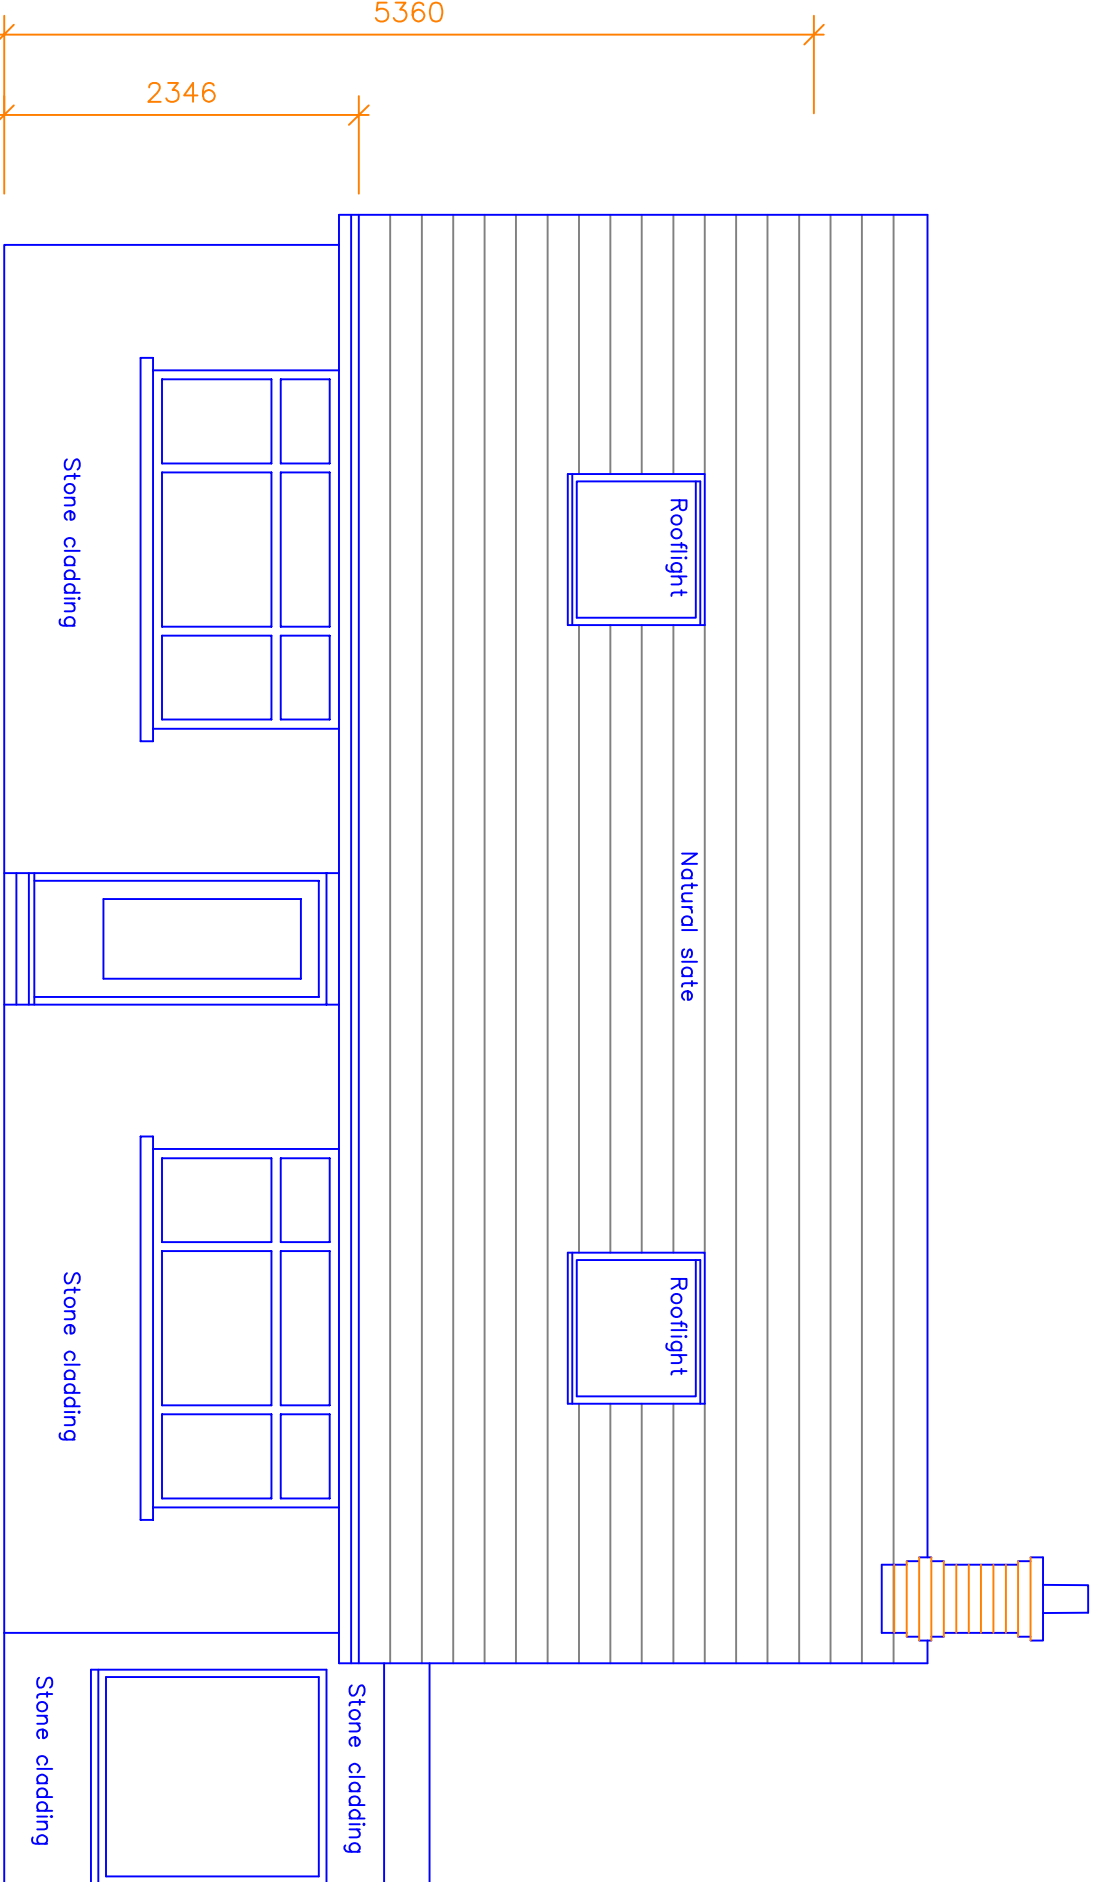

Proposed Front (south) Elevation

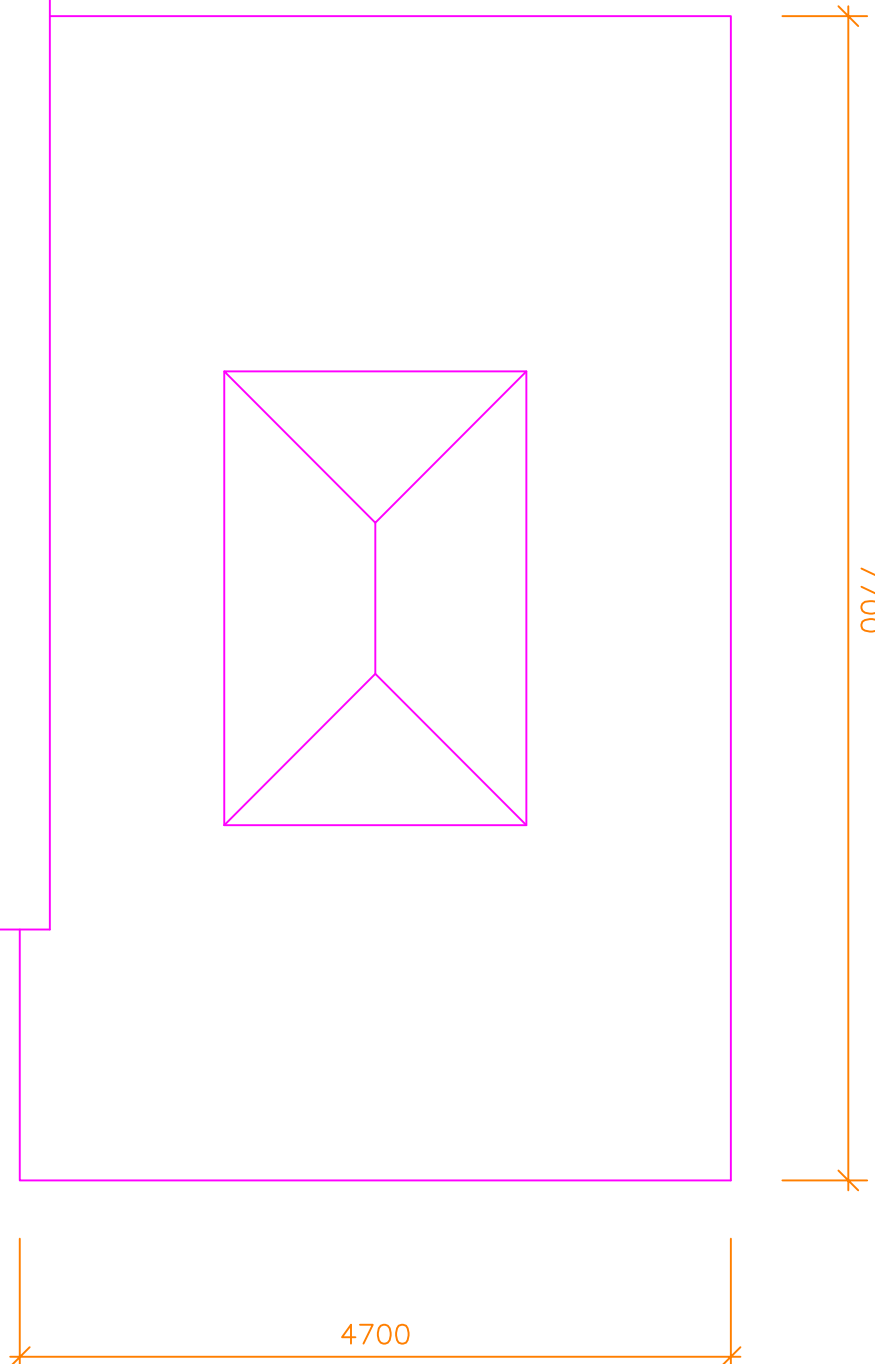

Proposed Plan
First Floor

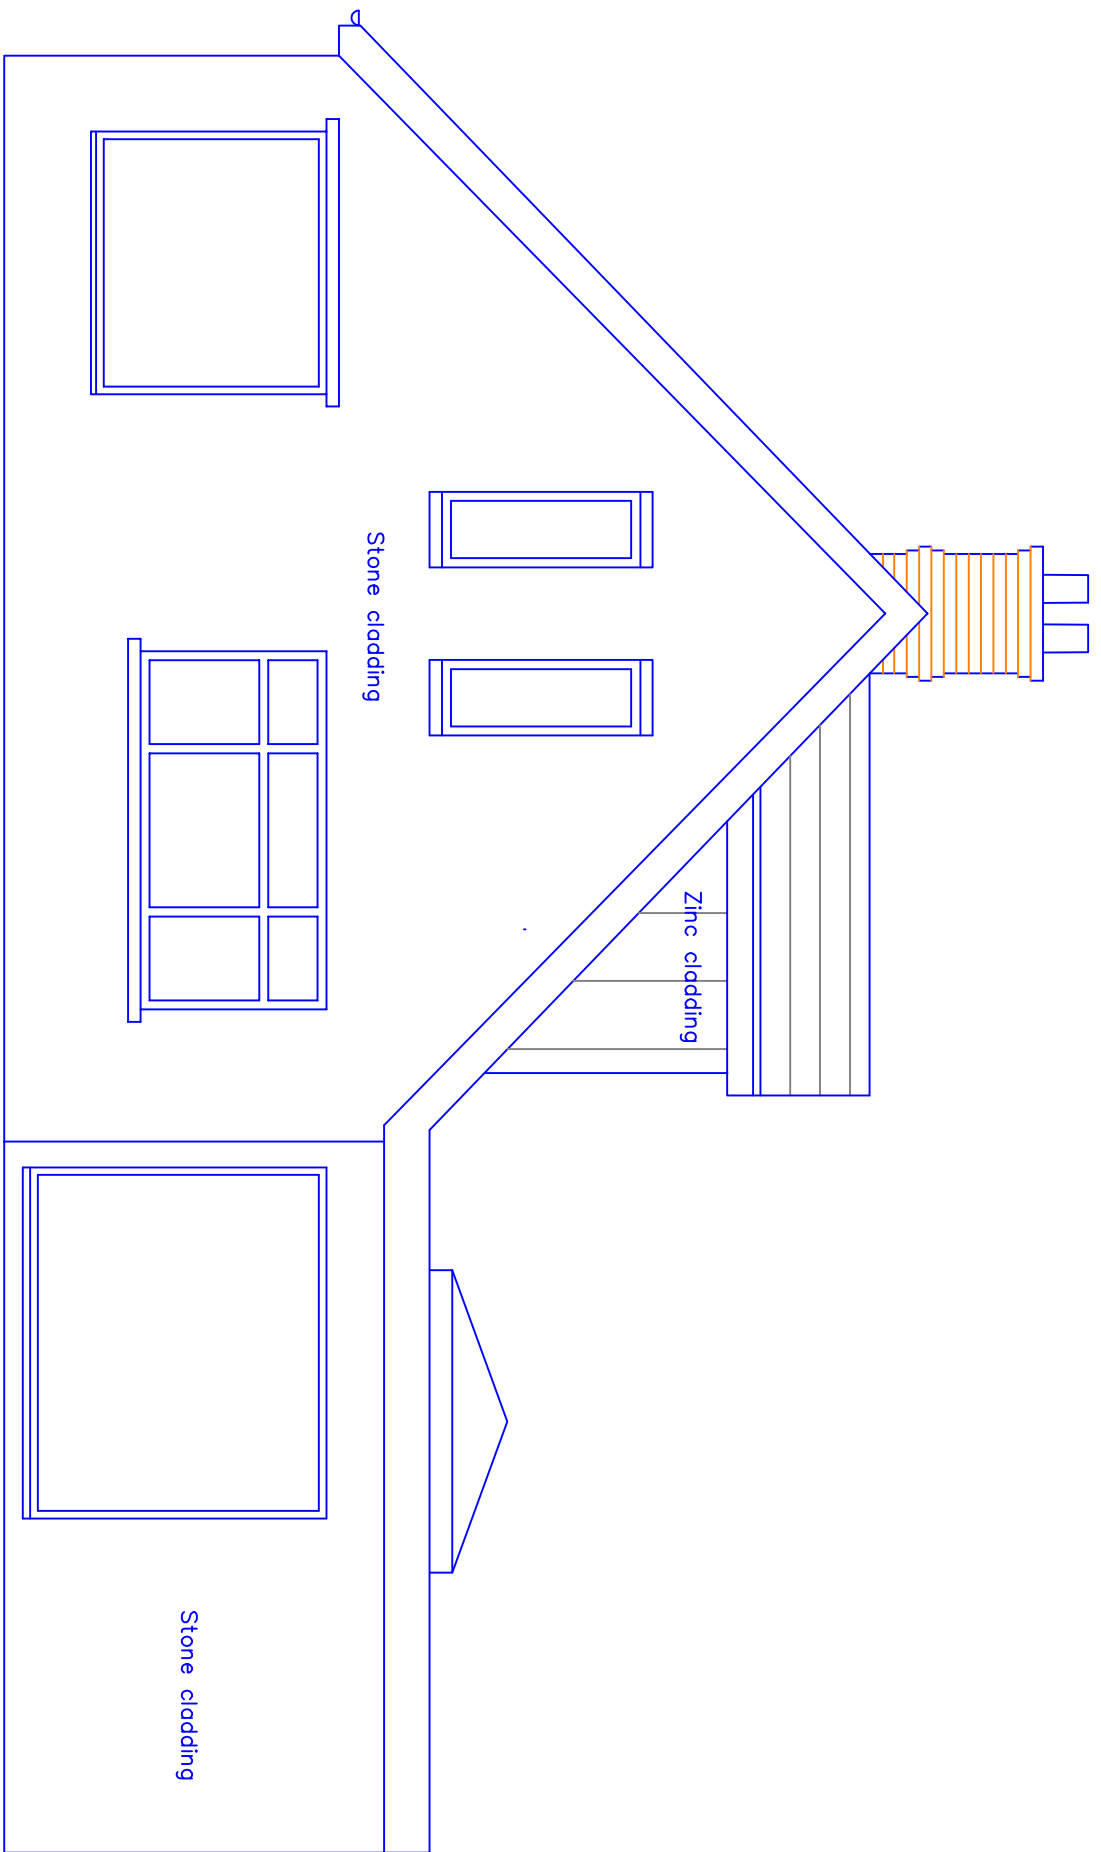

Proposed Side (east) Elevation

This drawing and design concept is the property of PPV design. It should not be reproduced without written permission

D Rooflights reduced in size 31.01.2025
C Dormers adjusted 29.01.2025
B Ridge raised 750mm/dormers added 21.01.2025
A Dormer pitched 3 degrees 09.01.2025

0 1 2 3 m

2 Helmshore Road, Holcombe Village
Ramsbottom, Lancashire BL8 4PA
Gary Dearden (BA Hons) DipArch RIBA
gdn@ppv-design.co.uk www.ppv-design.co.uk
T. 0706 822751 M. 07712 669482

Meadow Heys
Moorbottom Road
Bury BL8 4NS
October 2024
Proposed Plans
and Elevations
PPV design Ltd