



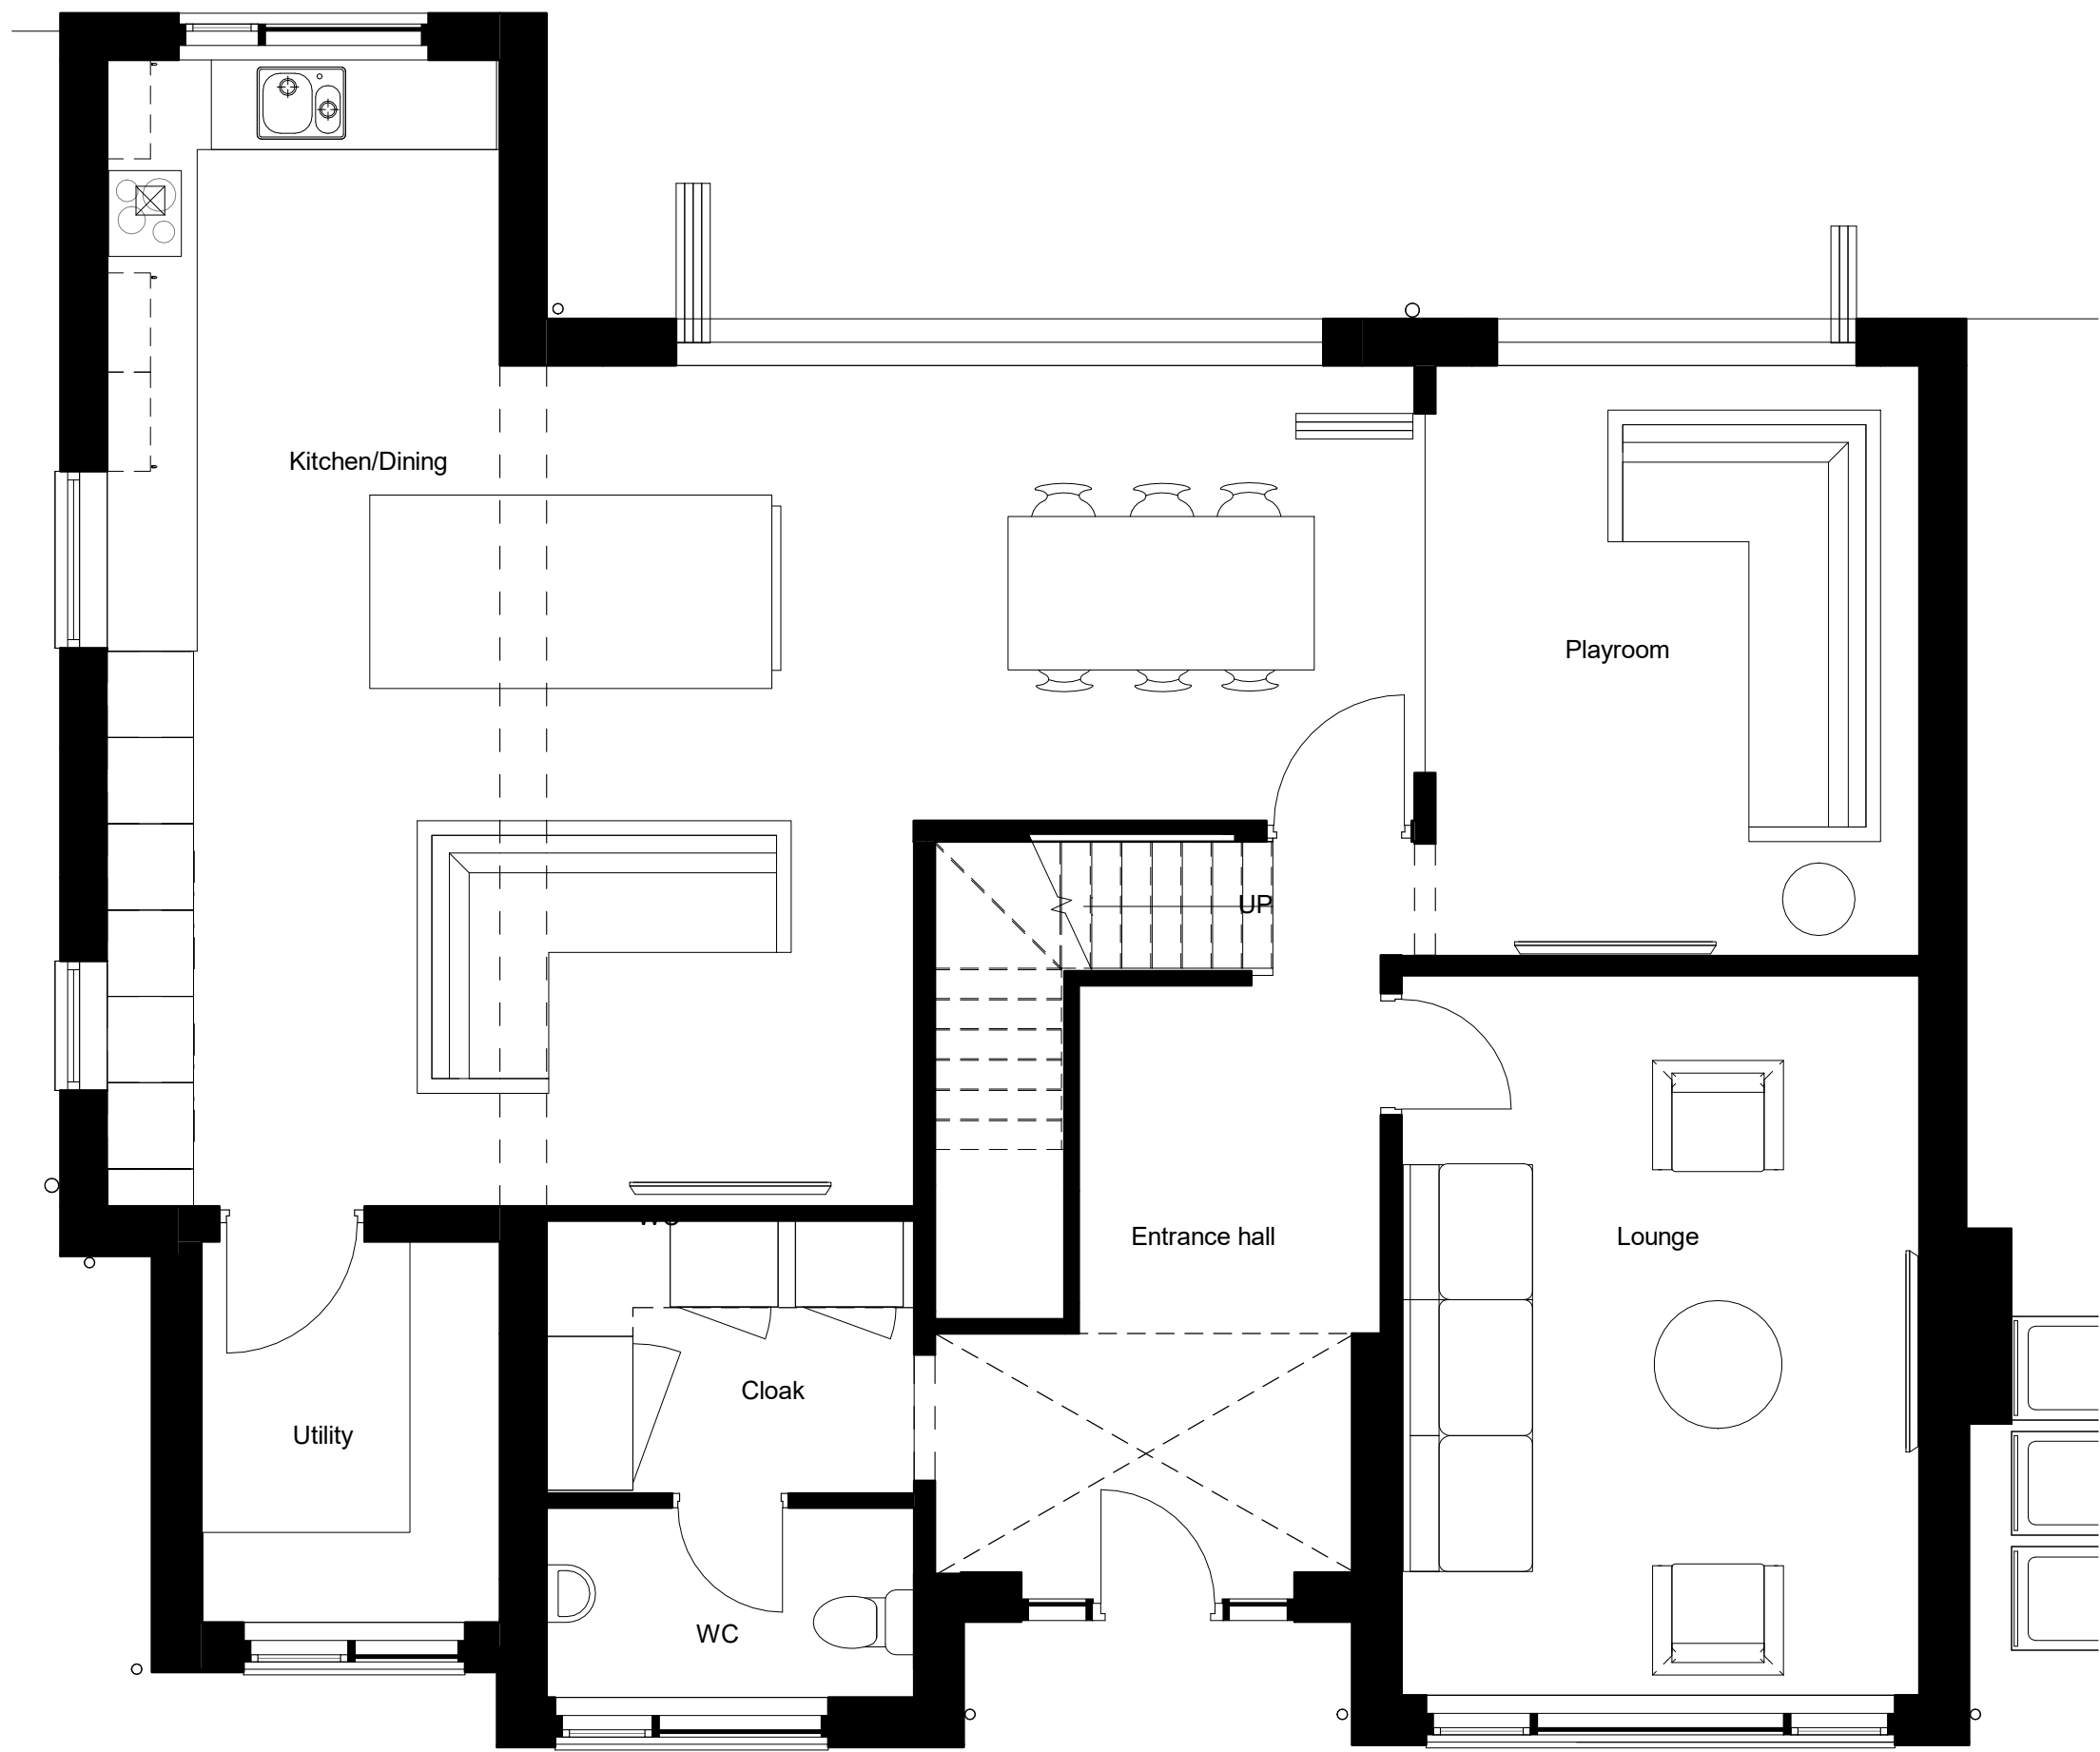

1. Level 0 GA Proposed
1 : 50

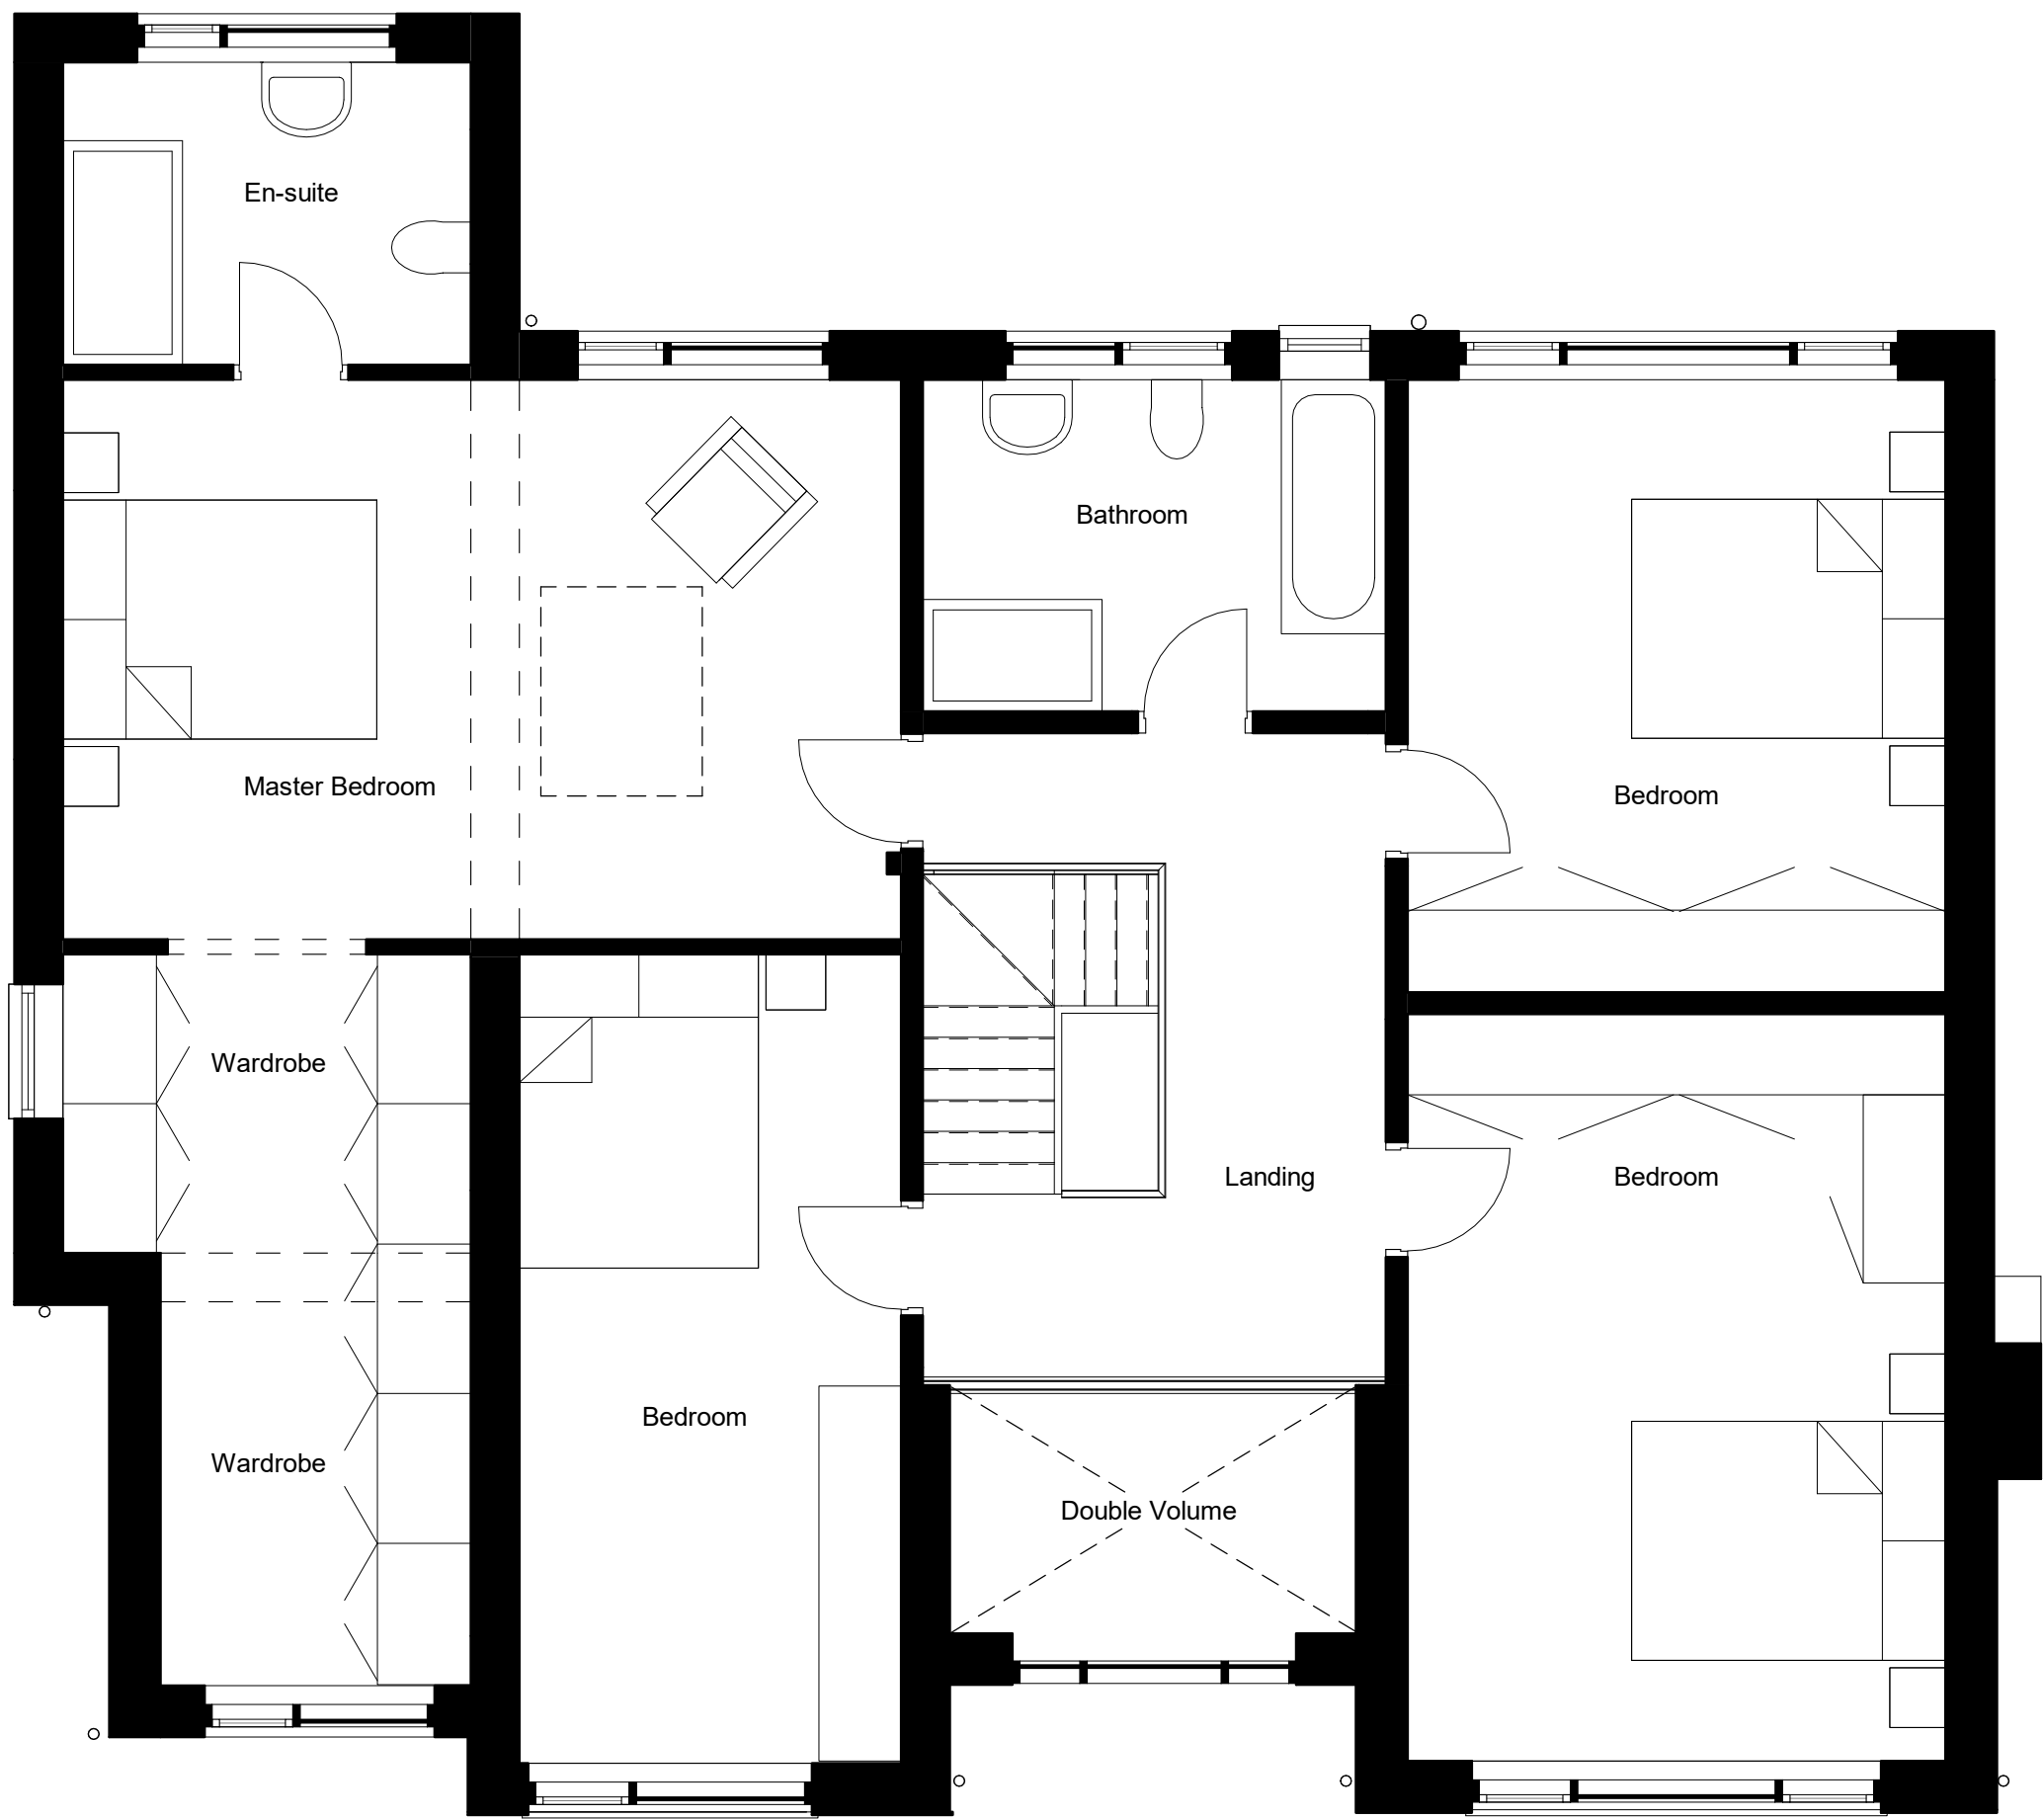

2. Level 1 GA Proposed
1 : 50



4. Front - GA Proposed
1 : 100



5. Left Side - GA Proposed
1 : 100



6. Rear - GA Proposed
1 : 100



7. Right Side - GA Proposed
1 : 100

0.5 0 0.5 1 1.5 2 2.5
SCALE 1: 50
m

1 0 1 2 3 4 5
SCALE 1: 100
m

DURBAN
design studio
United Kingdom
Manchester
https://durbanstudio.co.uk/
+44 (0) 776826143
8 Park Lane
Widened
M45 7PB

PROJECT 1 Park Hill Drive

PROJECT 1 Park Hill Drive

TITLE Proposed GA Plans and Elevations

SCALE As indicated@A2 DRAWING No. 004

PROJECT No. DDS2208

REV. STATUS

DATE 30/06/2022 13:09:01 PLANNING

© COPYRIGHT - ALL RIGHTS RESERVED. THIS DRAWING MUST NOT BE REPRODUCED WITHOUT PERMISSION.
ALL DIMENSIONS RELATIVE TO THIS DRAWING TO BE CHECKED ON SITE. DESIGNER TO BE NOTIFIED OF ANY DISCREPANCIES. DESIGNER'S LEVELS MUST BE VERIFIED BEFORE WORK COMMENCES. THIS DRAWING MUST BE CHECKED AGAINST ANY OTHER STRUCTURAL/SPECIALIST DRAWINGS PROVIDED. THIS DRAWING MUST NOT BE USED FOR CONSTRUCTION UNLESS ISSUED FOR CONSTRUCTION. ALL DIMENSIONS ON THIS DRAWING ARE IN MILLIMETRES UNLESS OTHERWISE STATED.