




1 Front - Existing  
1 : 100



2 Rear - Existing  
1 : 100



3 Left Side - Existing  
1 : 100

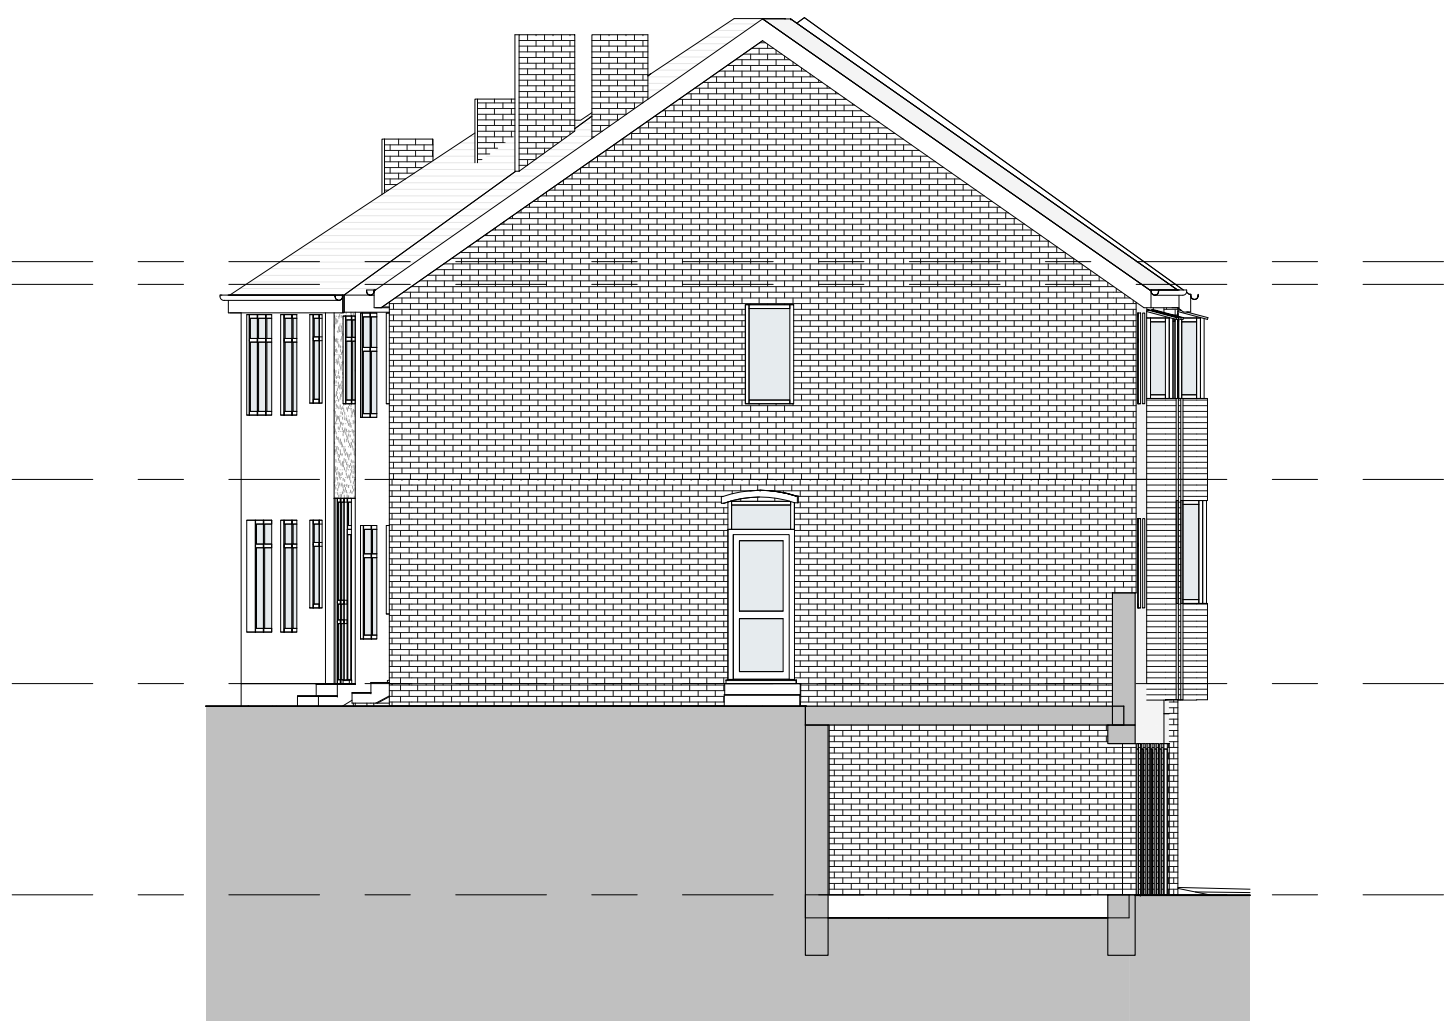

4 Right Side - Existing  
1 : 100

No. Description Date

PROJECT  
Singleton Court, Bury Old Road

TITLE  
Existing Elevations

CLIENT  
Care of EPML

STATUS  
PLANNING

DRAWN BY DATE SCALE (@ A1)  
SG 24/03/2021 1 : 100

PROJECT NUMBER DRAWING NUMBER REV  
GGS20007.2 004

**GOLD SKETCH**

S T U D I O S  
www.goldsketch.co.uk info@goldsketch.co.uk 0161 792 9595

NOTES  
© COPYRIGHT © ALL RIGHTS RESERVED.  
THIS DRAWING MUST NOT BE REPRODUCED WITHOUT WRITTEN CONSENT.  
DRAWING TO BE USED FOR THE SITE USE INDICATED ONLY.  
ALL DIMENSIONS AND SETTING OUT SHALL BE PROVIDED AND CO-ORDINATED ON SITE. ANY DISCREPANCIES TO BE REPORTED TO THE  
DESIGNER PRIOR TO THE COMMENCEMENT OF ANY WORK. ALL WORK AND MATERIALS TO BE IN ACCORDANCE WITH CURRENT ENGLISH  
LEGISLATION AND LATEST CODES OF PRACTICE AND BRITISH STANDARDS. ALL DIMENSIONS ON THIS DRAWING ARE IN MILLIMETRES (UNLESS  
OTHERWISE STATED).