
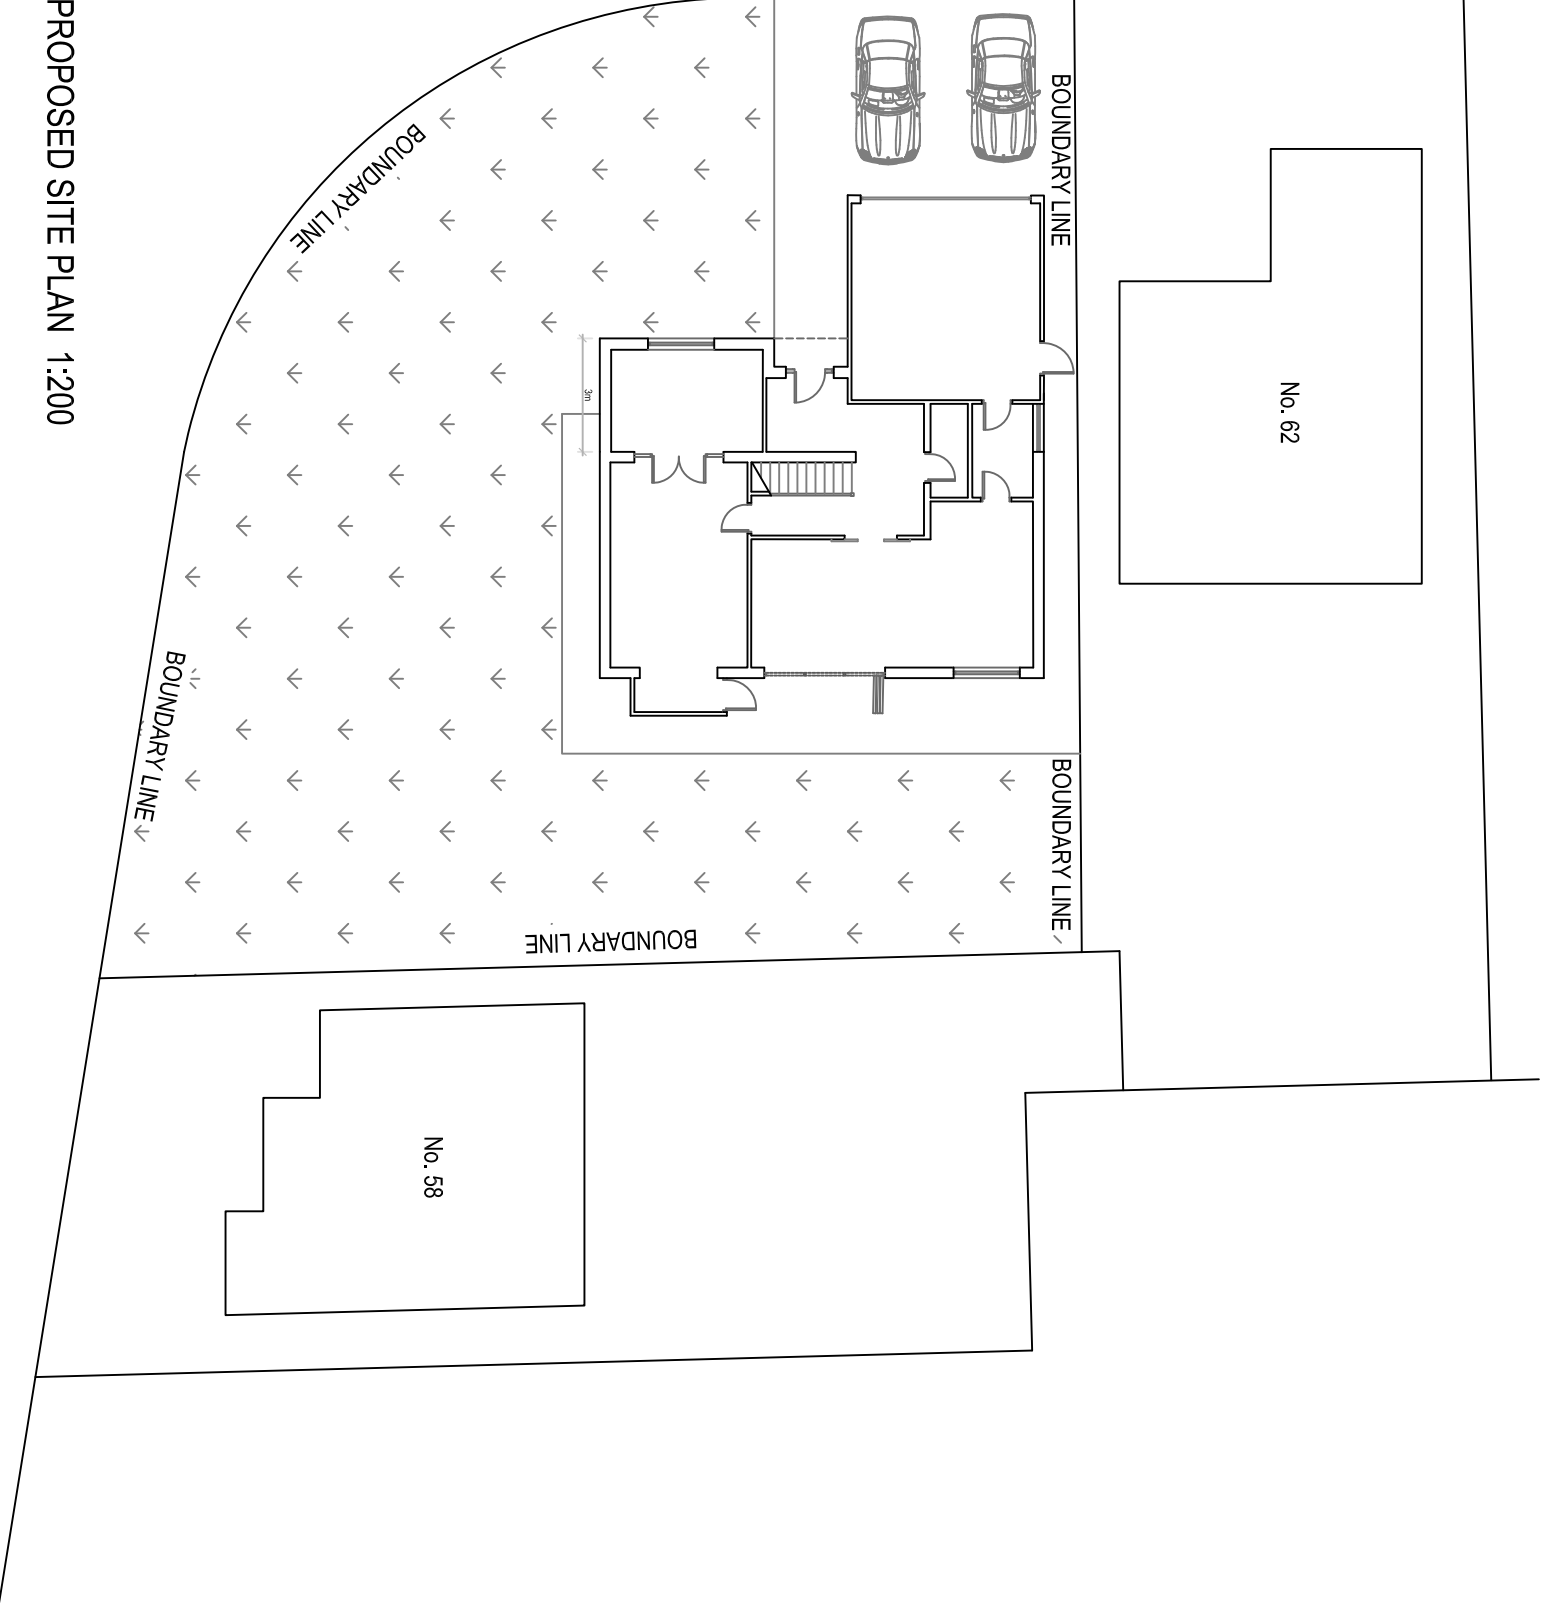
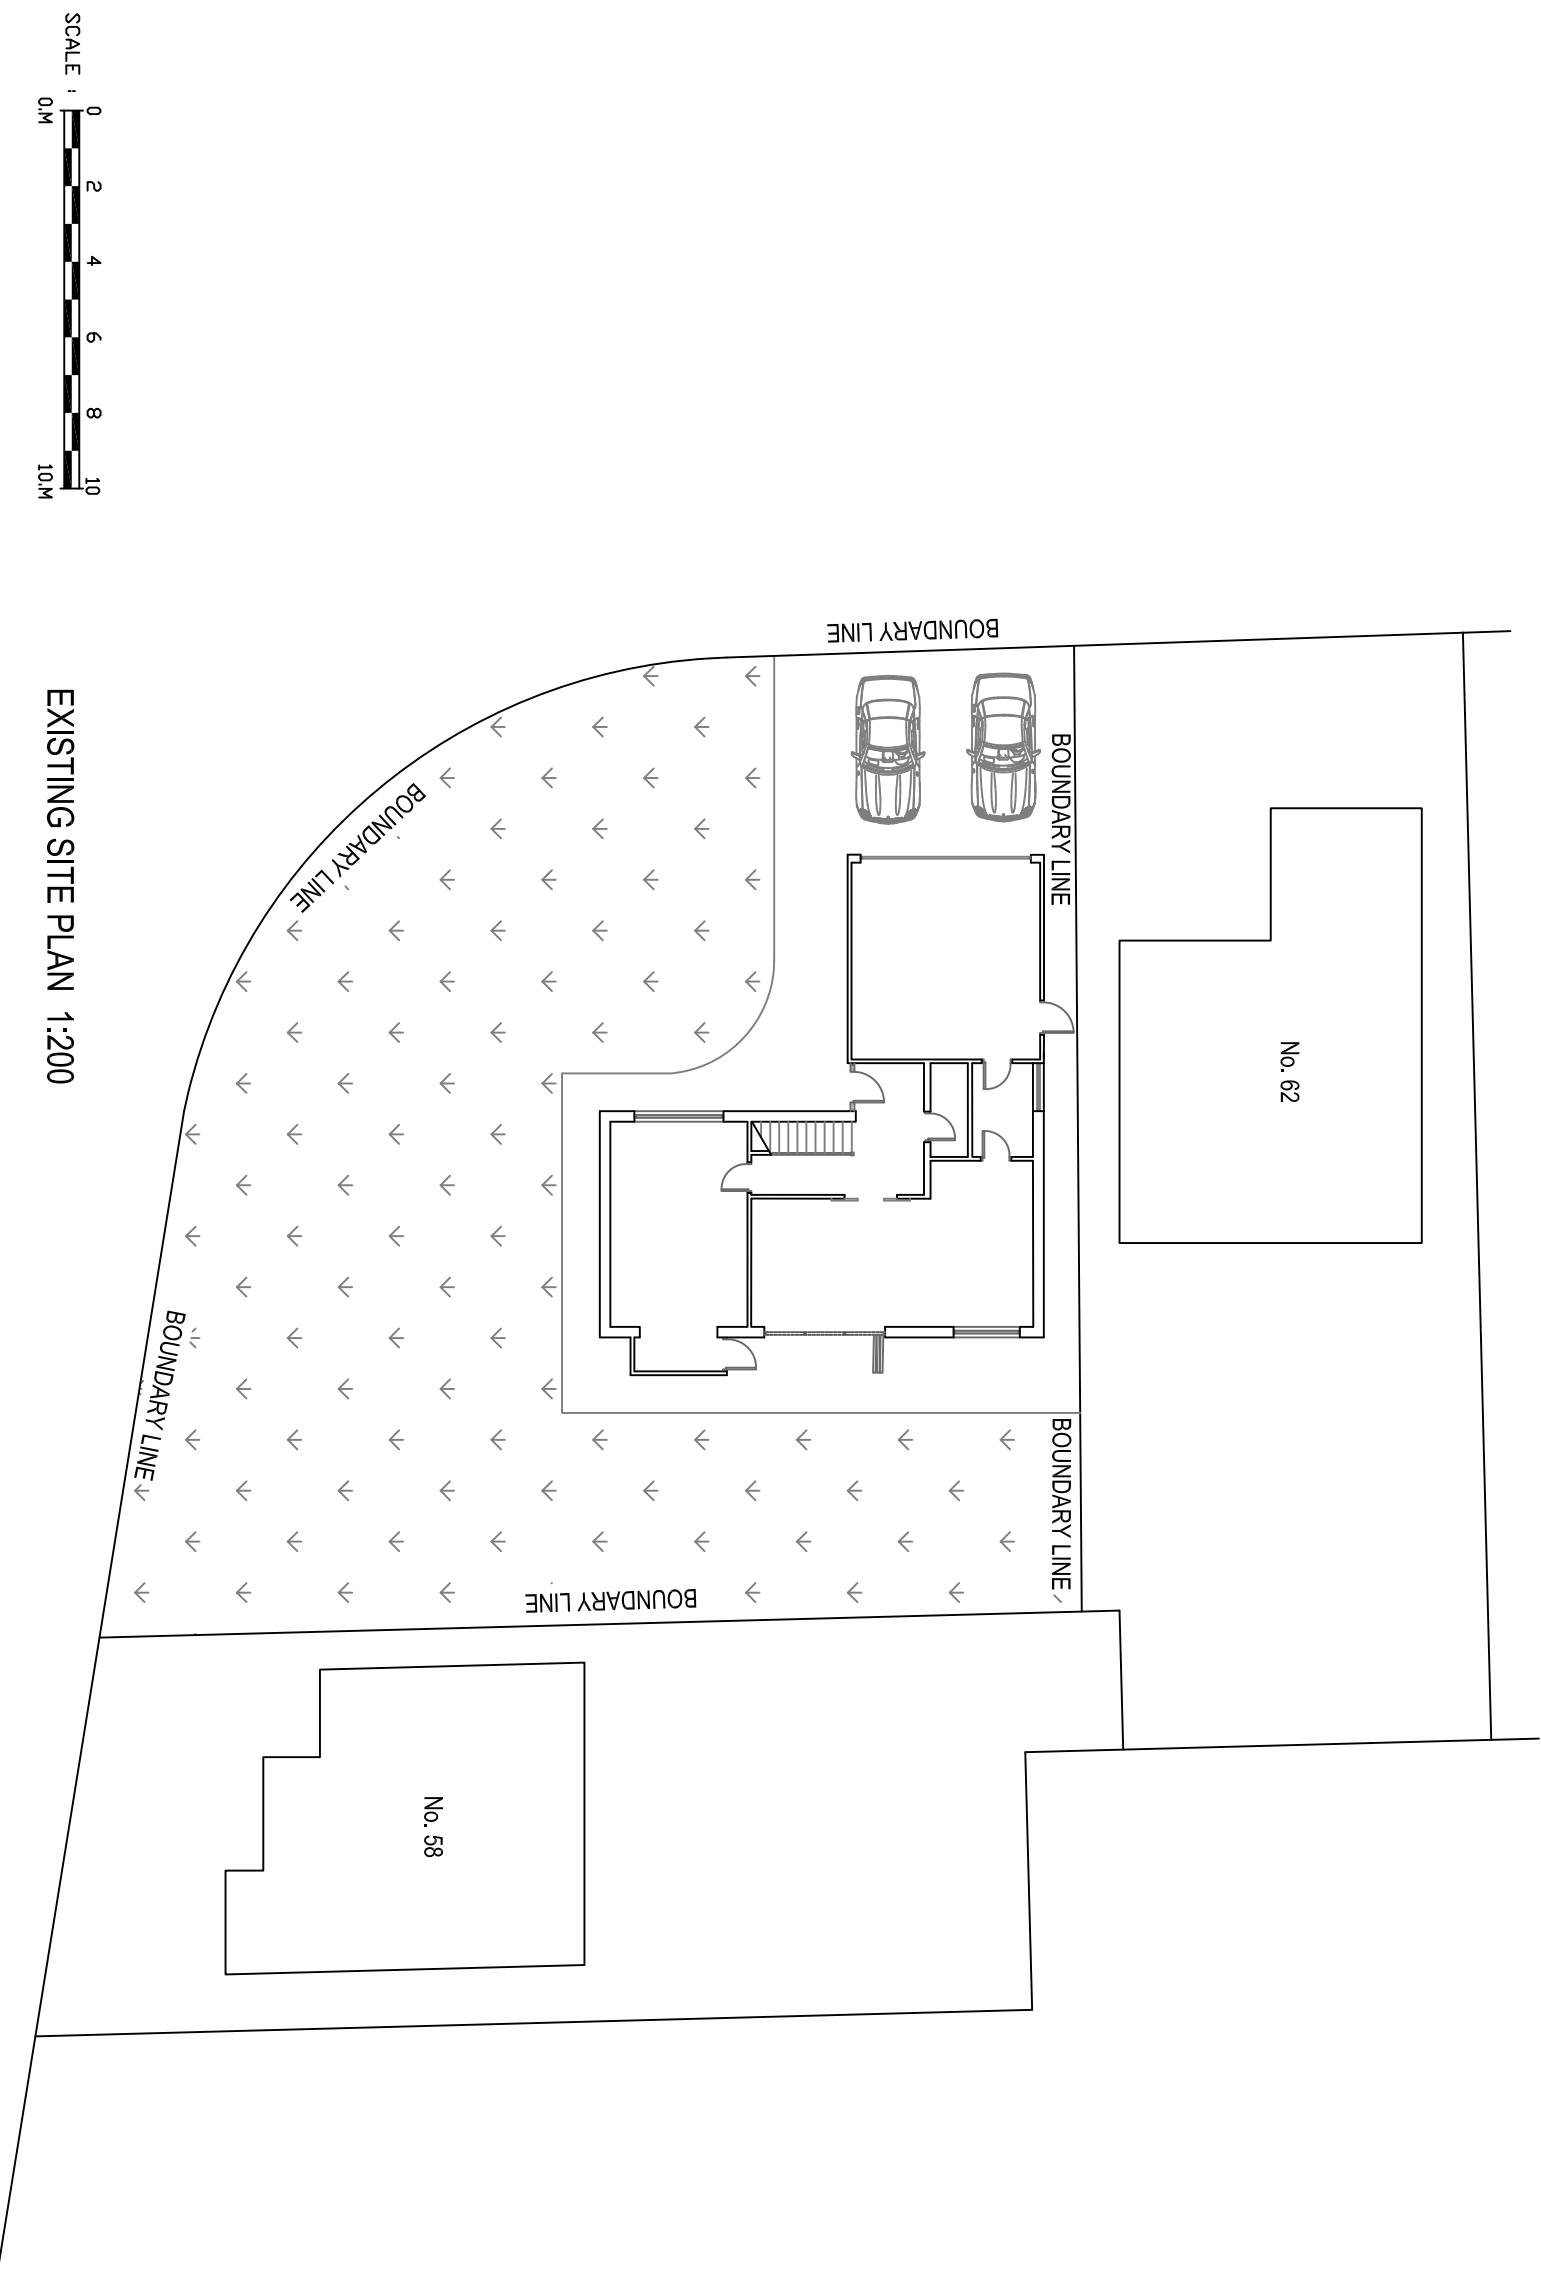
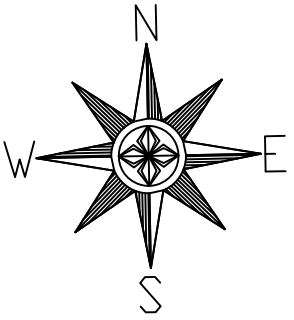
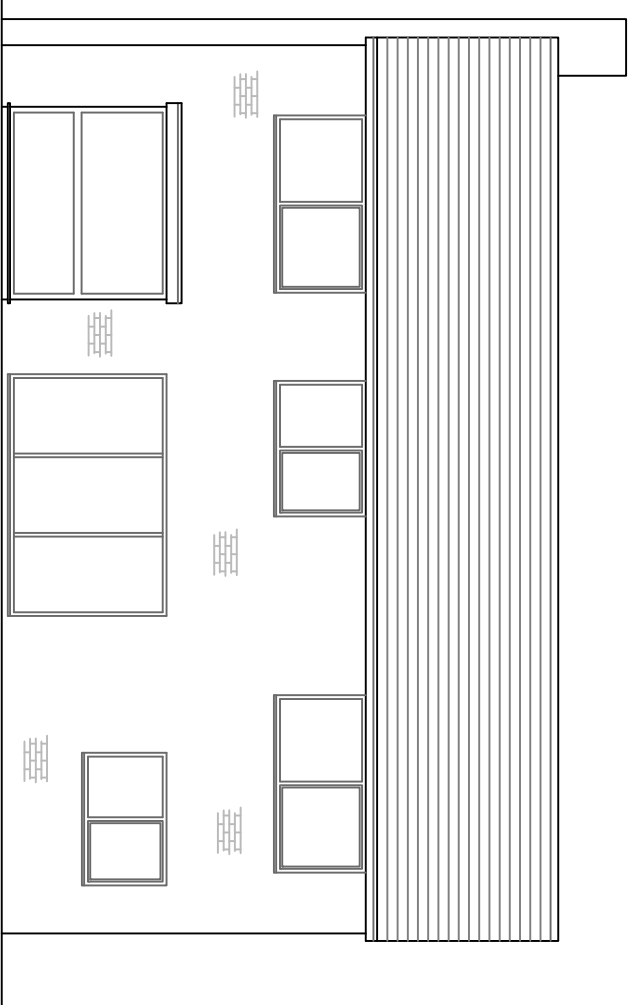
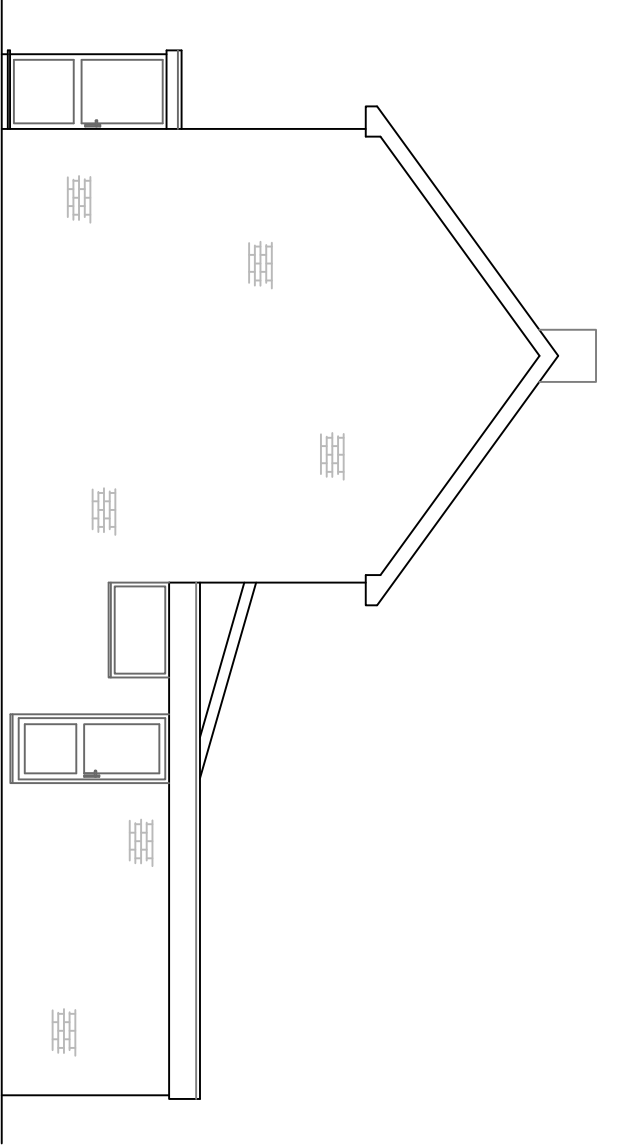
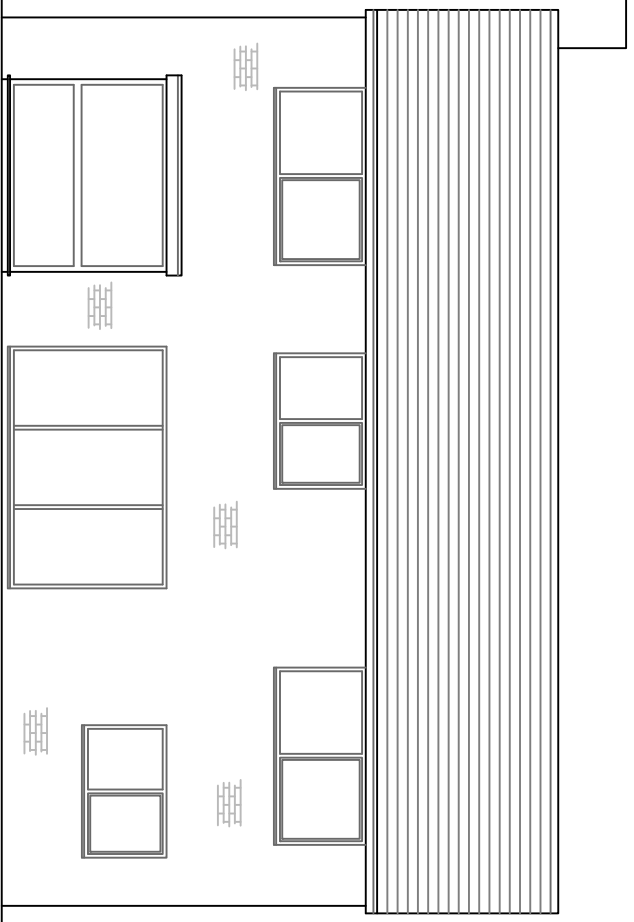
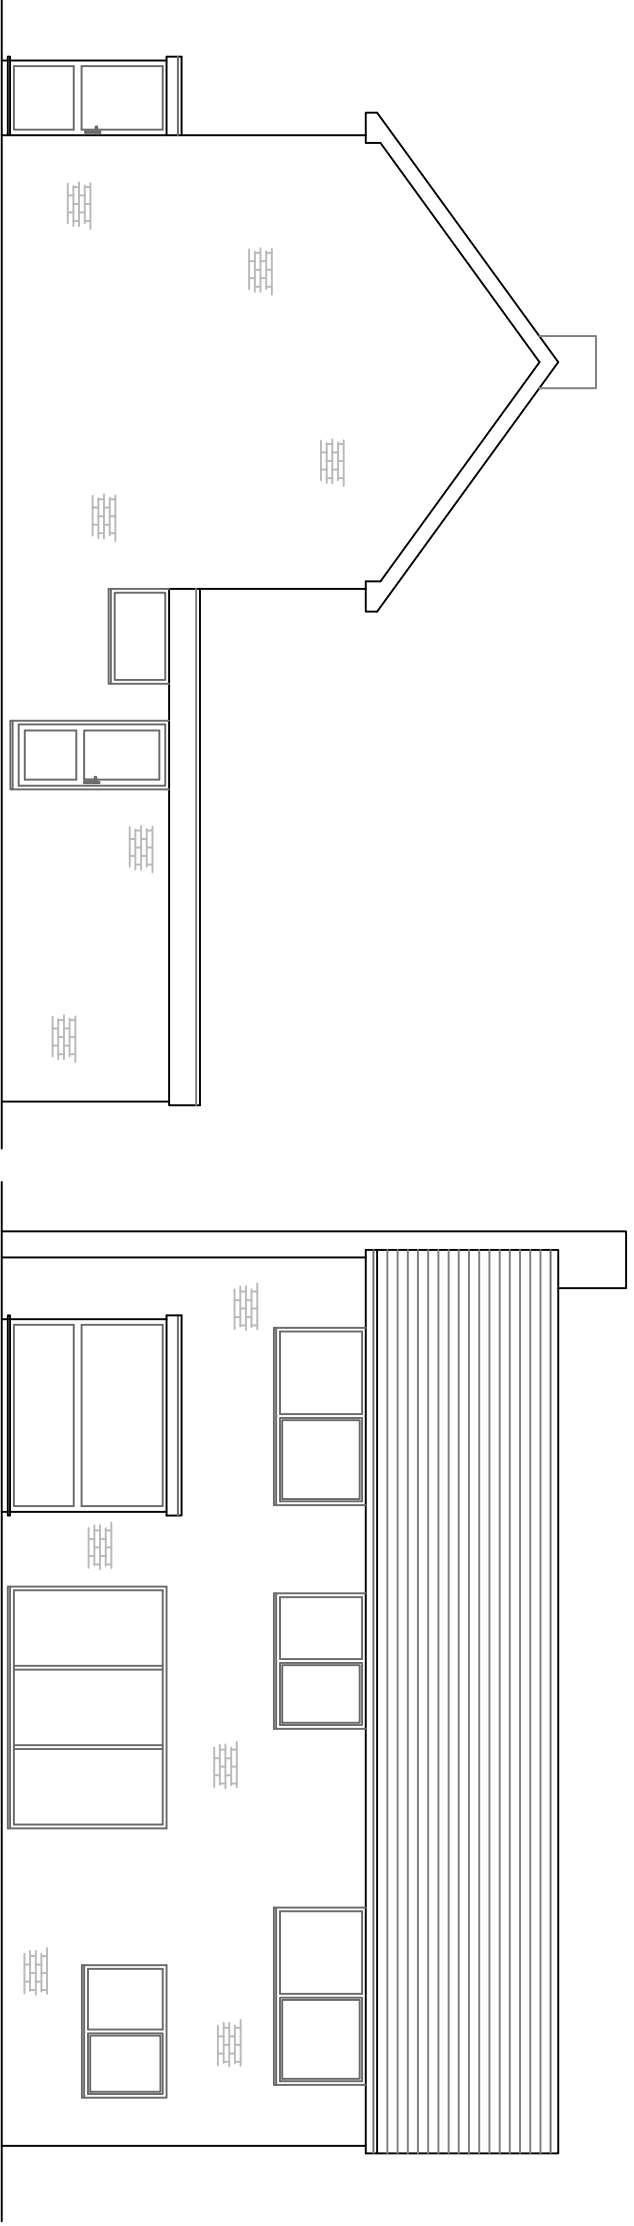
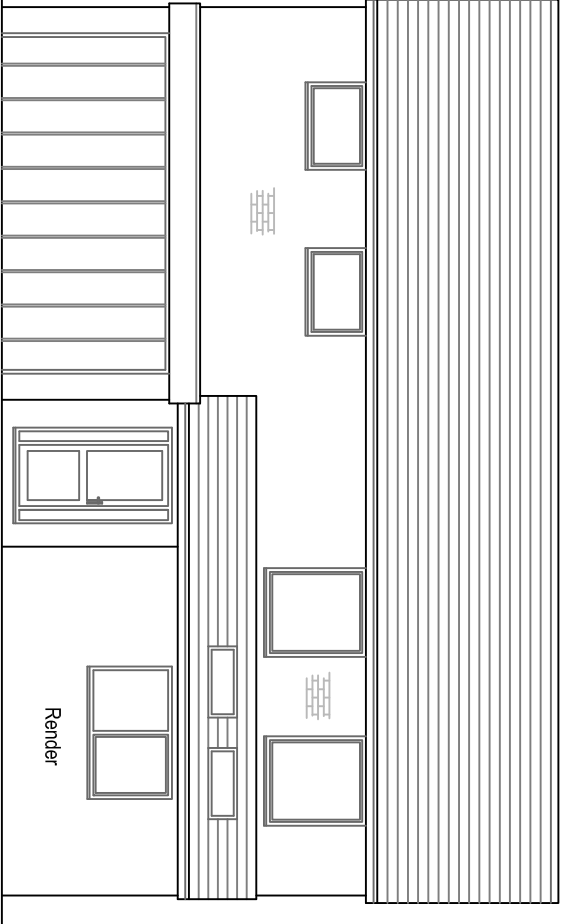
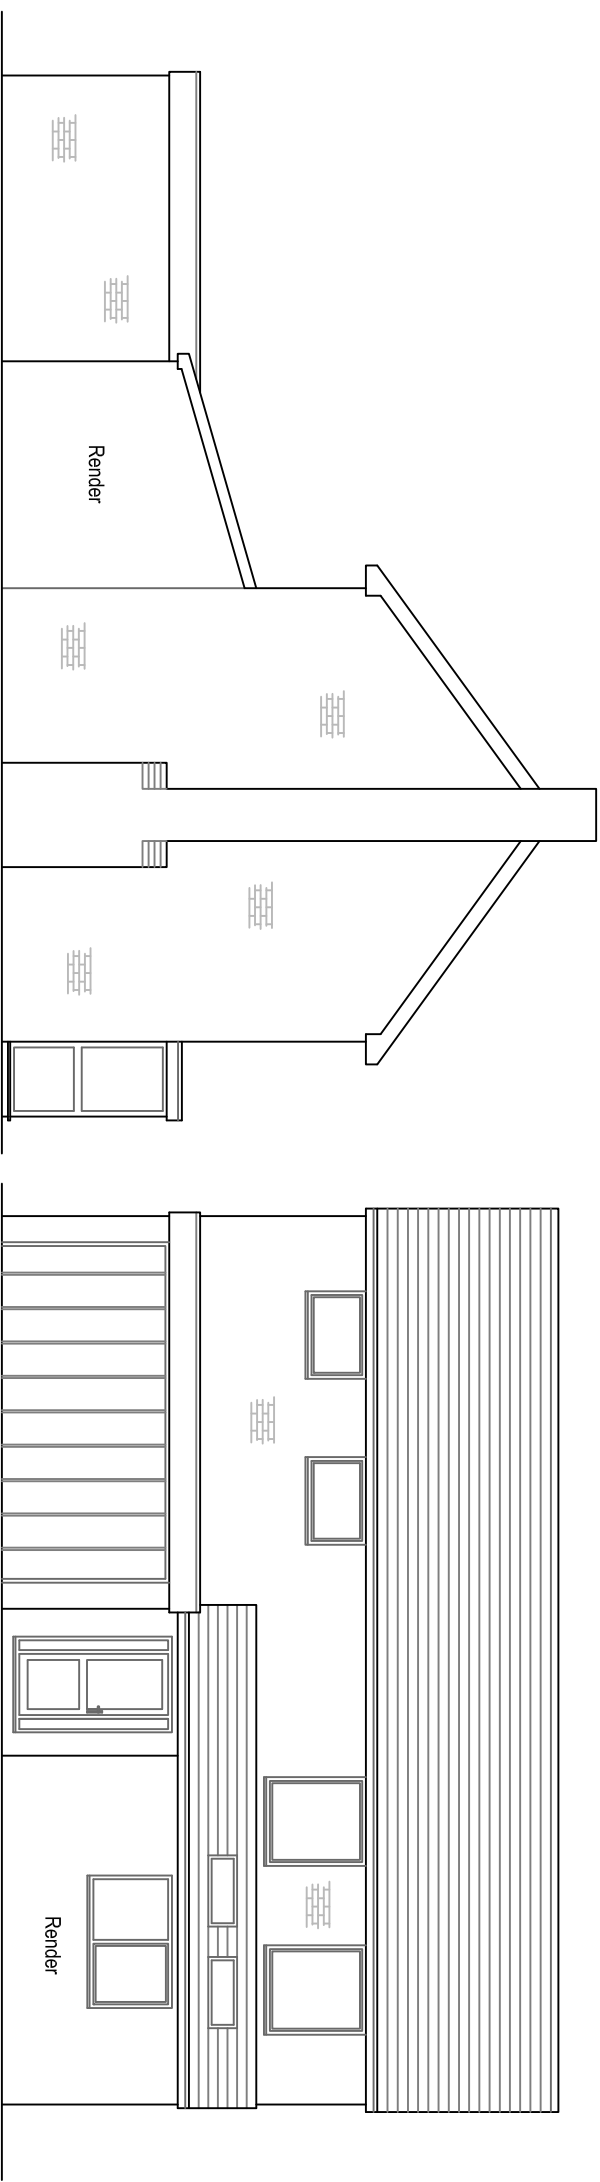
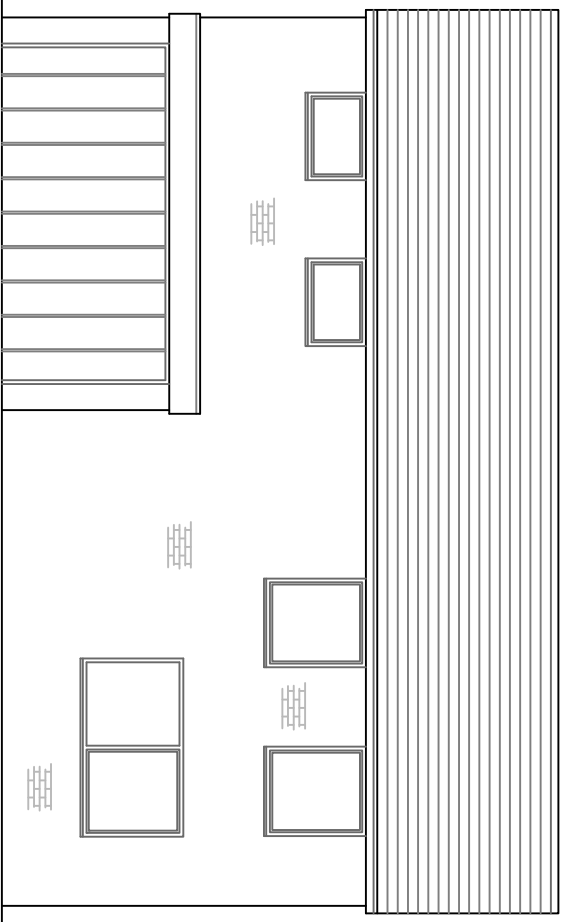
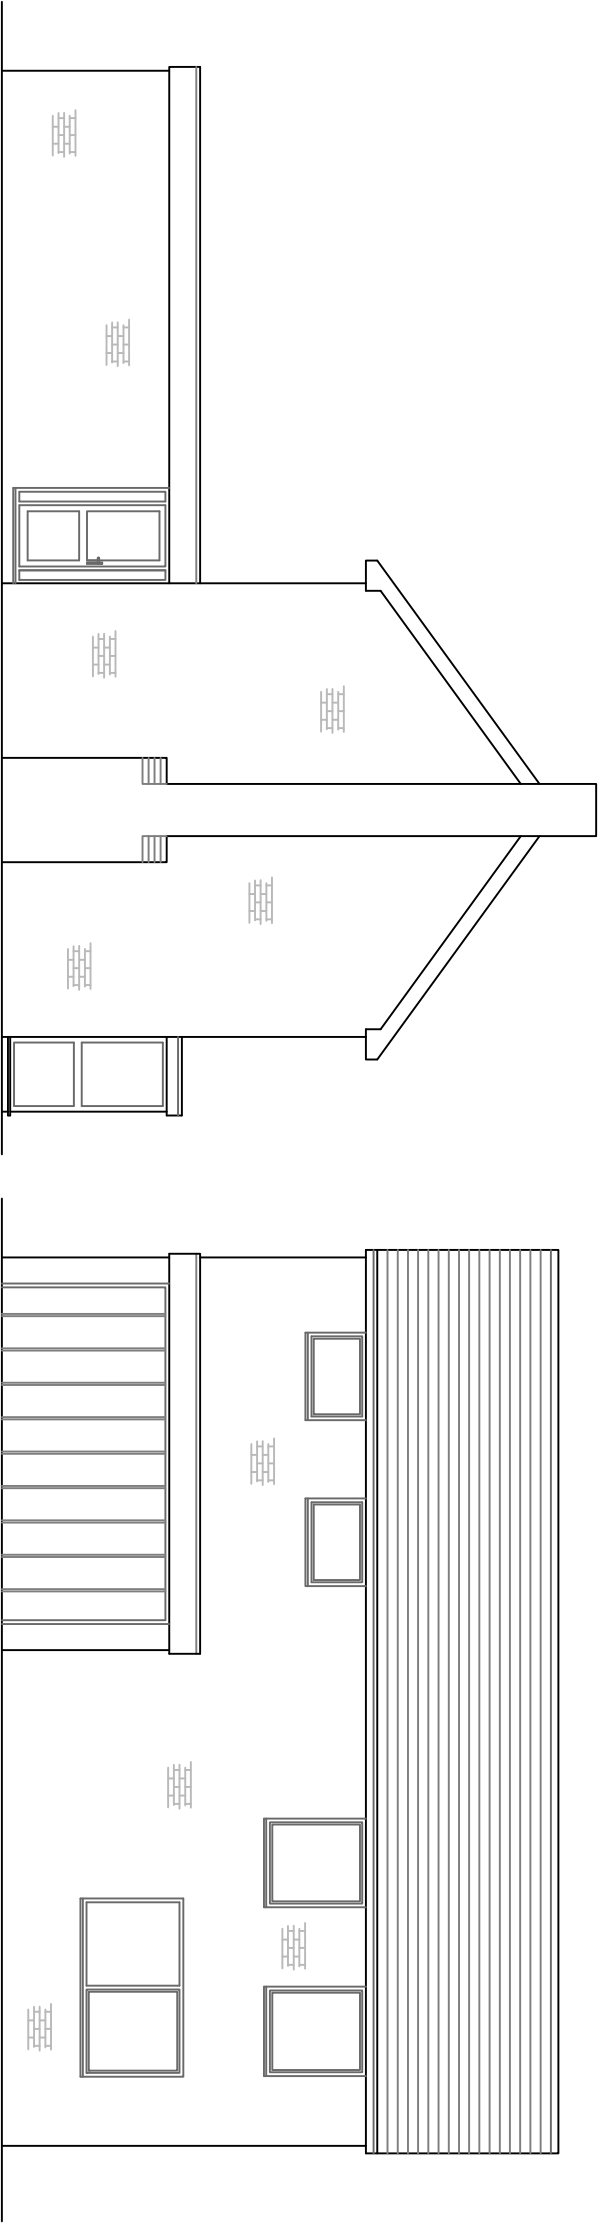
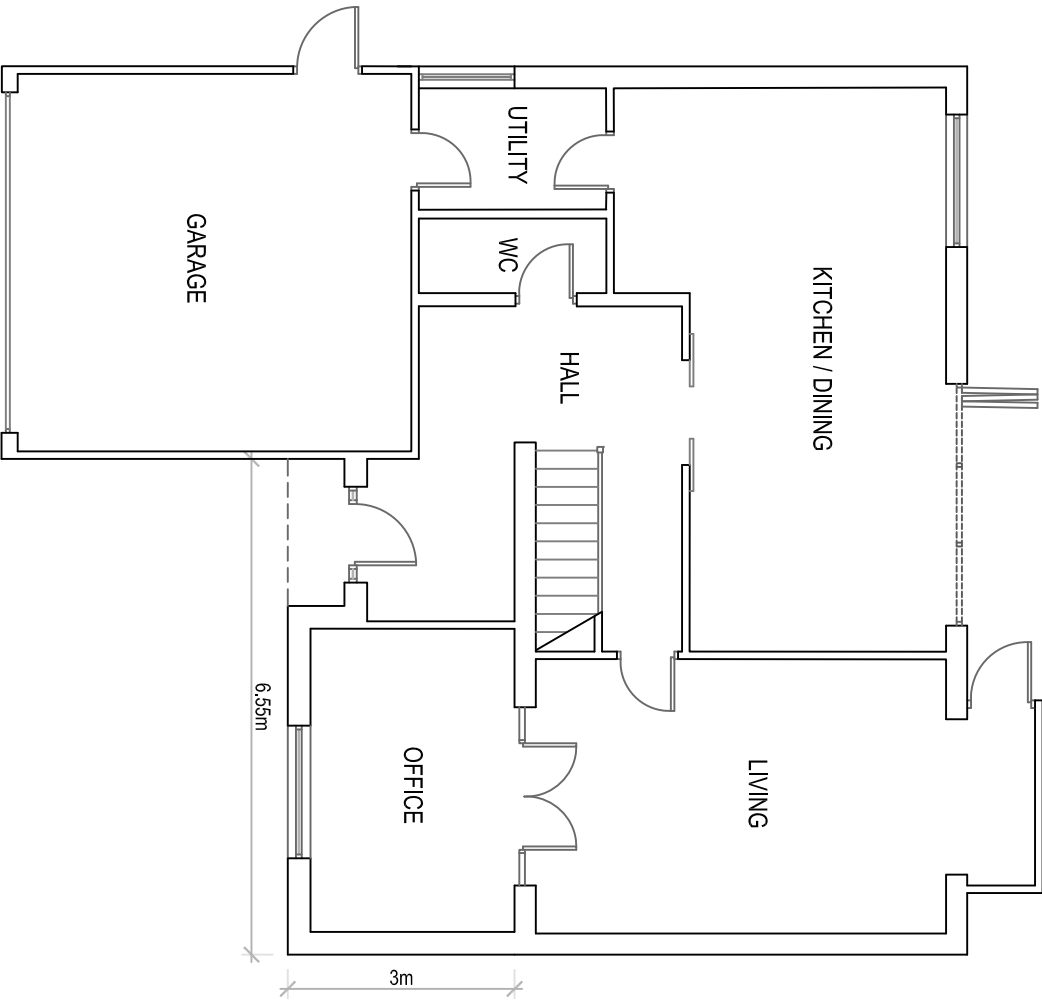
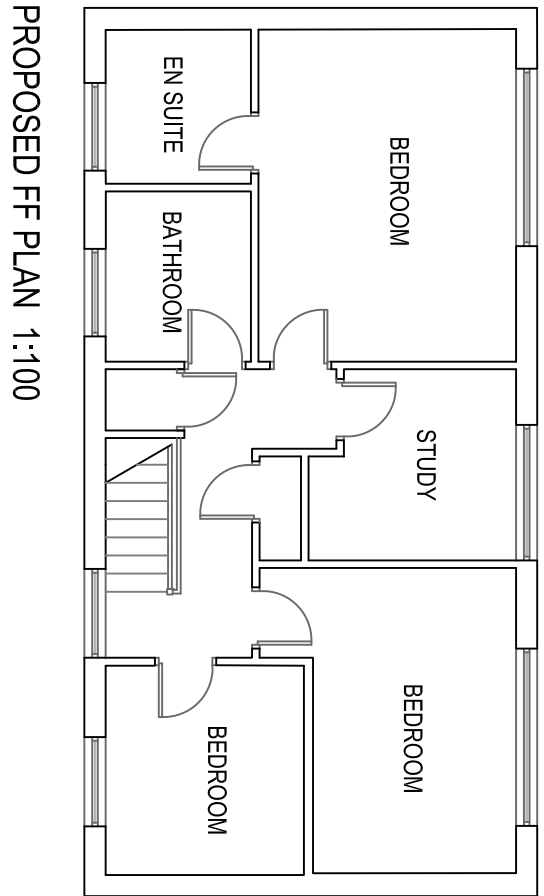
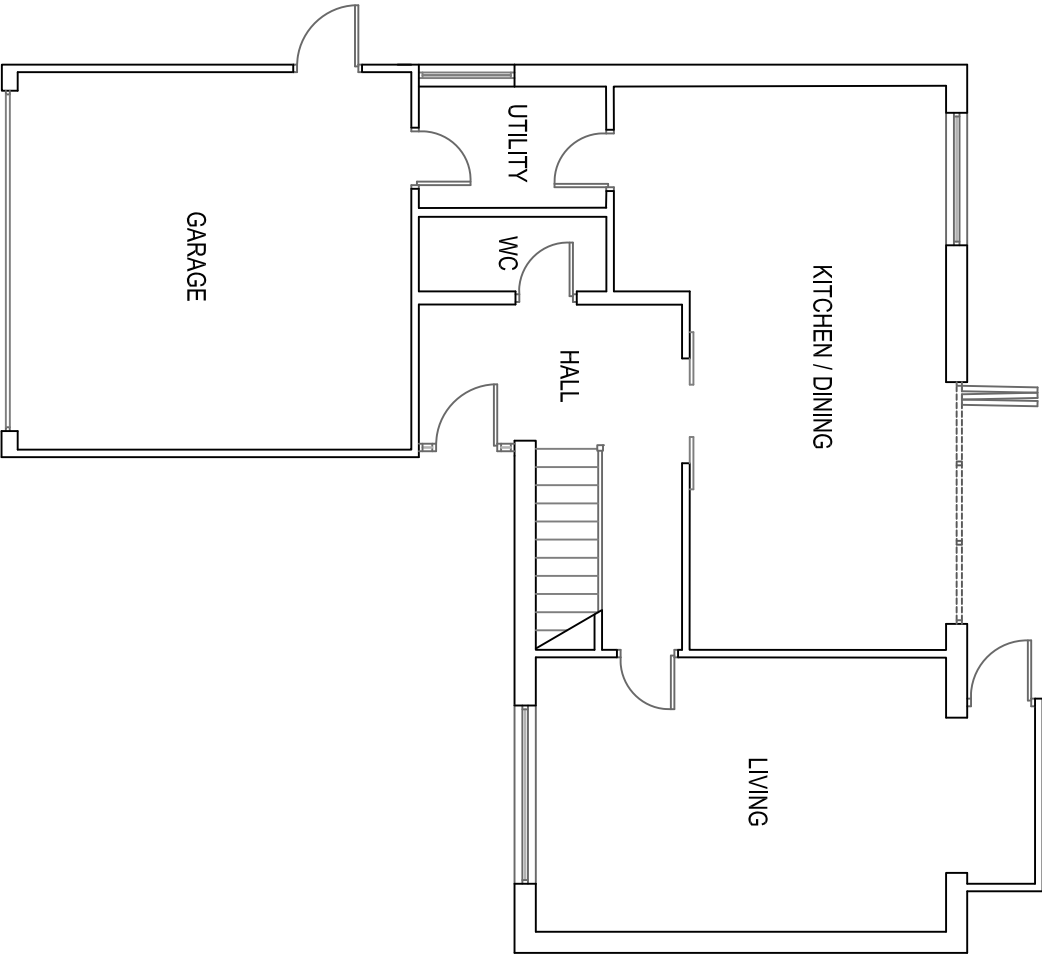


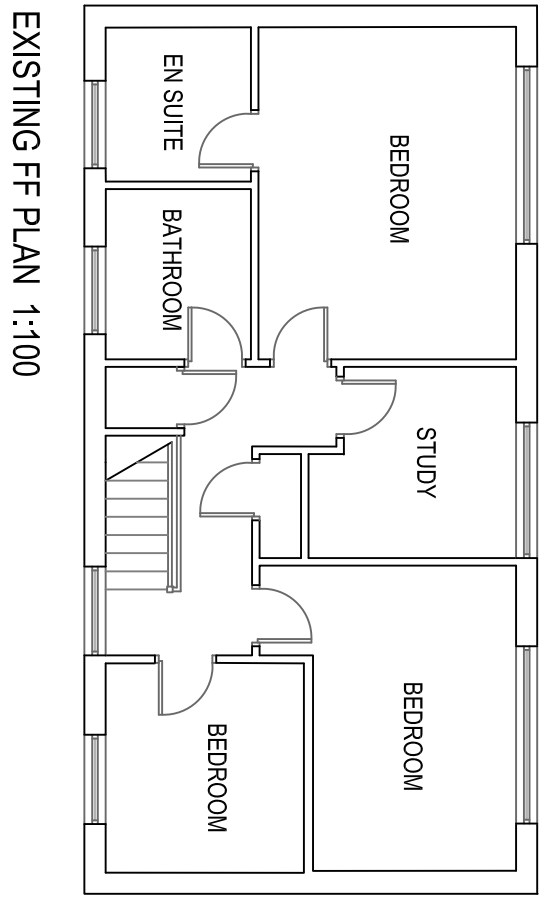

SINGLE STOREY FRONT EXTENSION

60 Marie Croft
Whitefield
M45 7NB

Existing & Proposed Plans
and Elevations

Drawn: CDW
Scale: 1:100 & 1:200 @ A1
Date: April 2022

2402_WH_01_Planning