


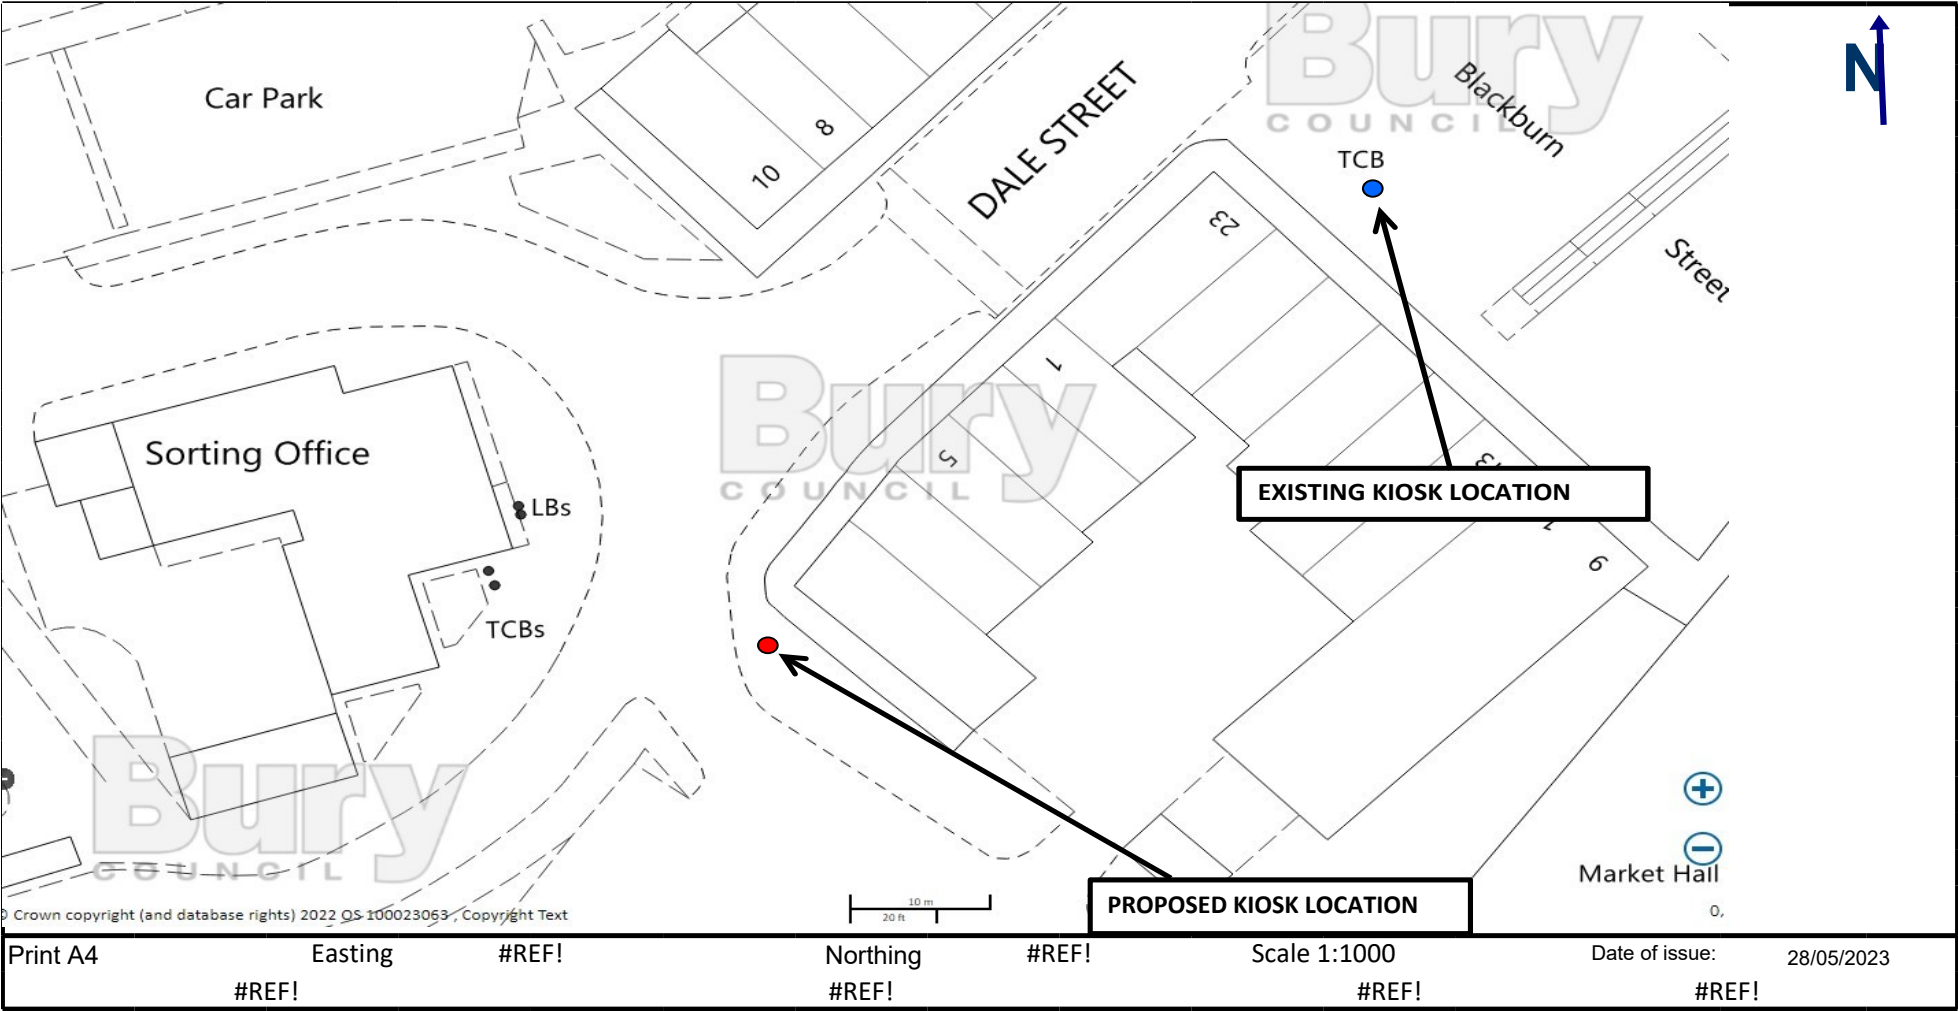


	#REF!
	#REF!
	#REF!
#REF!	

Location Plan



Location Plan

Scale 1:150

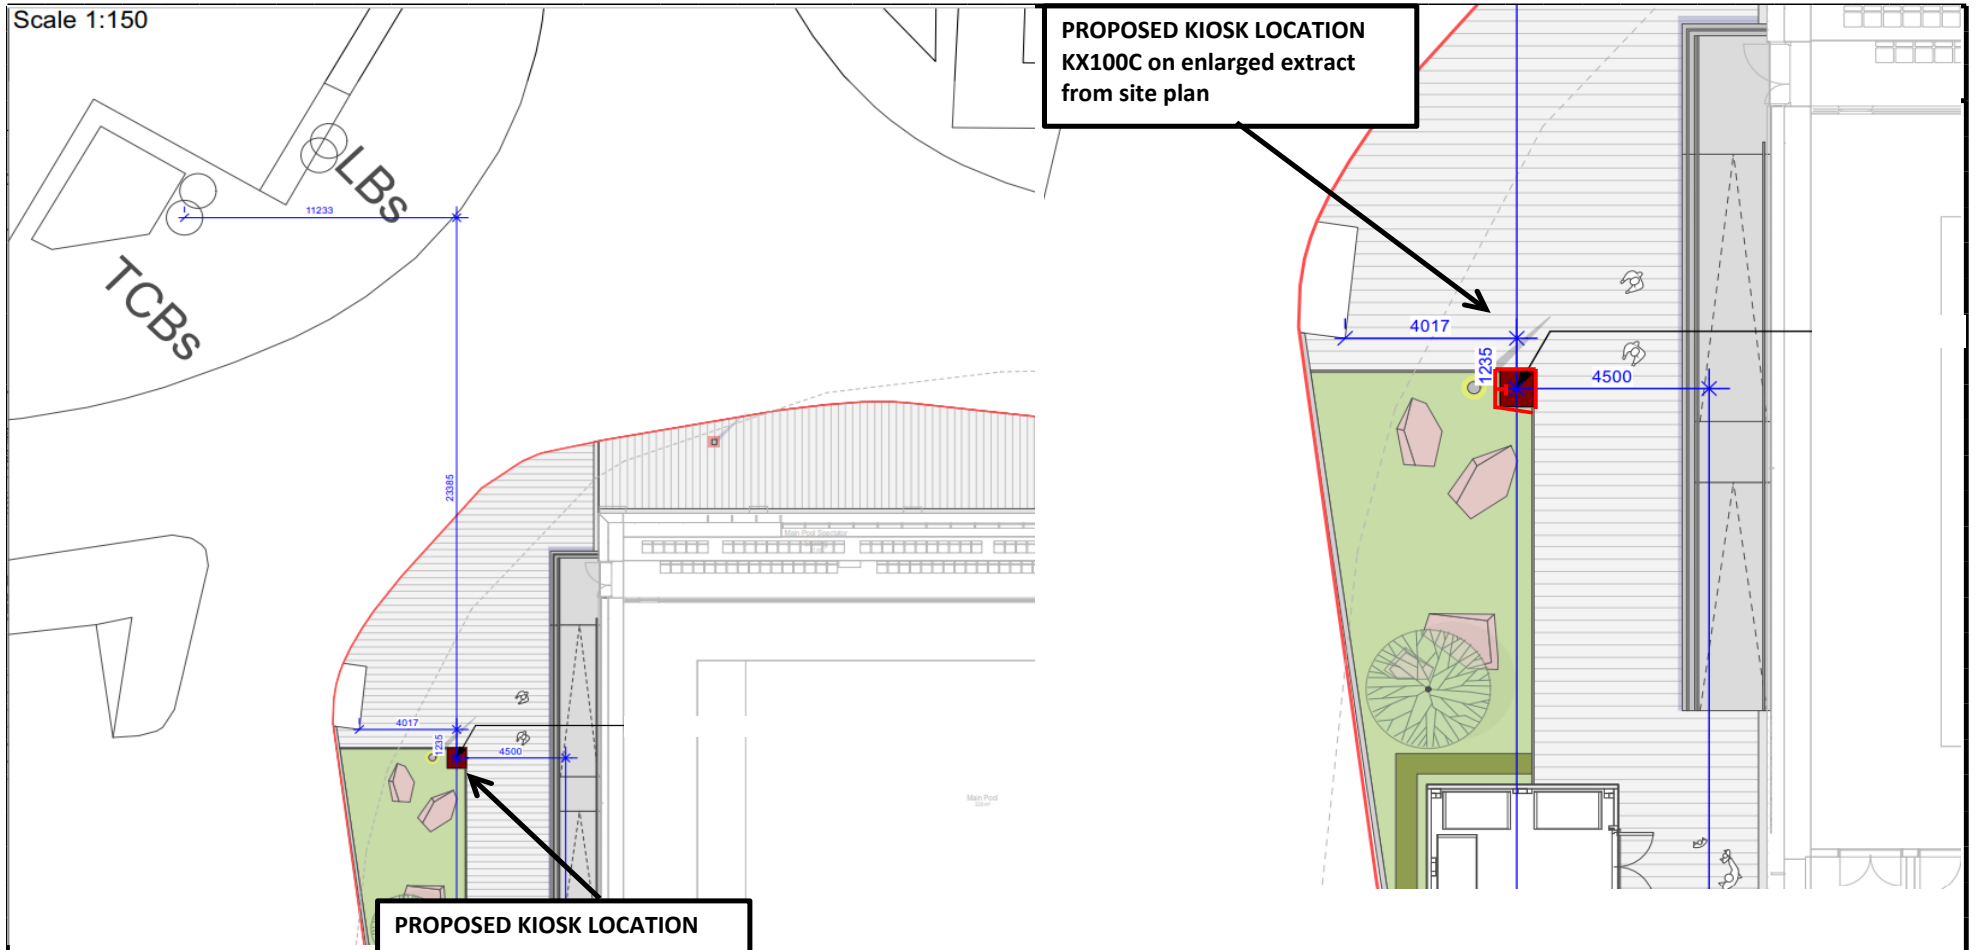

Print A4

Easting

#REF!

Northing

#REF!

Scale 1:100

Date of issue

28/05/2023

#REF!

#REF!

#REF!

#REF!

SL=Street Light:TL=Traffic Light:BD=Bollard:DK=Drop Kerb:BTJF=BT Footway Box ELJF=Electric Footway box:CATV=Cable TV footwaybox

All Measurements are in Metres

CFO ??

Phil Bennett 07734 718800

Jim Blanch 0131 3001483

Kaushik Chandarana 07808 906131

Andy Menzies 07889 045823

Christine Platt 07889 453029

Derek Seaton 07808 906060

John Sherlock 07740 562770

Job ??

RECOVERY ELEMENT OF KIOSK RESITE >>

RESITE >> (Same day < 5m)

Housing ??

KX100

KXPLUS

KX200

KX300

K6

KX400

Oakham

OTHER

LOB ??

DIV WORKS

Commercial

ONC - PRIVATE LAND

Accident or emergency

Managed

Surface Type ??

Standard Grey Flags

Soil & Seed

Tarmac

Bespoke

POWER ??

DNO SUPPLY - DISCONNECTION REQUIRED

BT LOOPED - DISCONNECTION REQUIRED

No power/Already disconnected

DNO LOOPED - DISCONNECTION REQUIRED

Private supply disconnected

DNO OVERHEAD FEED - DISCONNECTION REQUIRED

Parking restrictions ??

None

Double Yellow Lines

Single Yellow lines

Bus Lane

Red Route

Pedestrianised area

??

YES

No

Job??

INSTALL ELEMENT OF KIOSK RESITE >>

HOUSING TYPE??

KX100

K6

ST6

DOOR OPENING??

A

B

C

D

A/B NO DOOR

C NO DOOR

D NO DOOR

POWER??

NEW DNO SUPPLY REQUIRED

NO POWER REQUIRED

Mech type??

SM1

CT54

CT54 cashless

SC2

YES

NO