




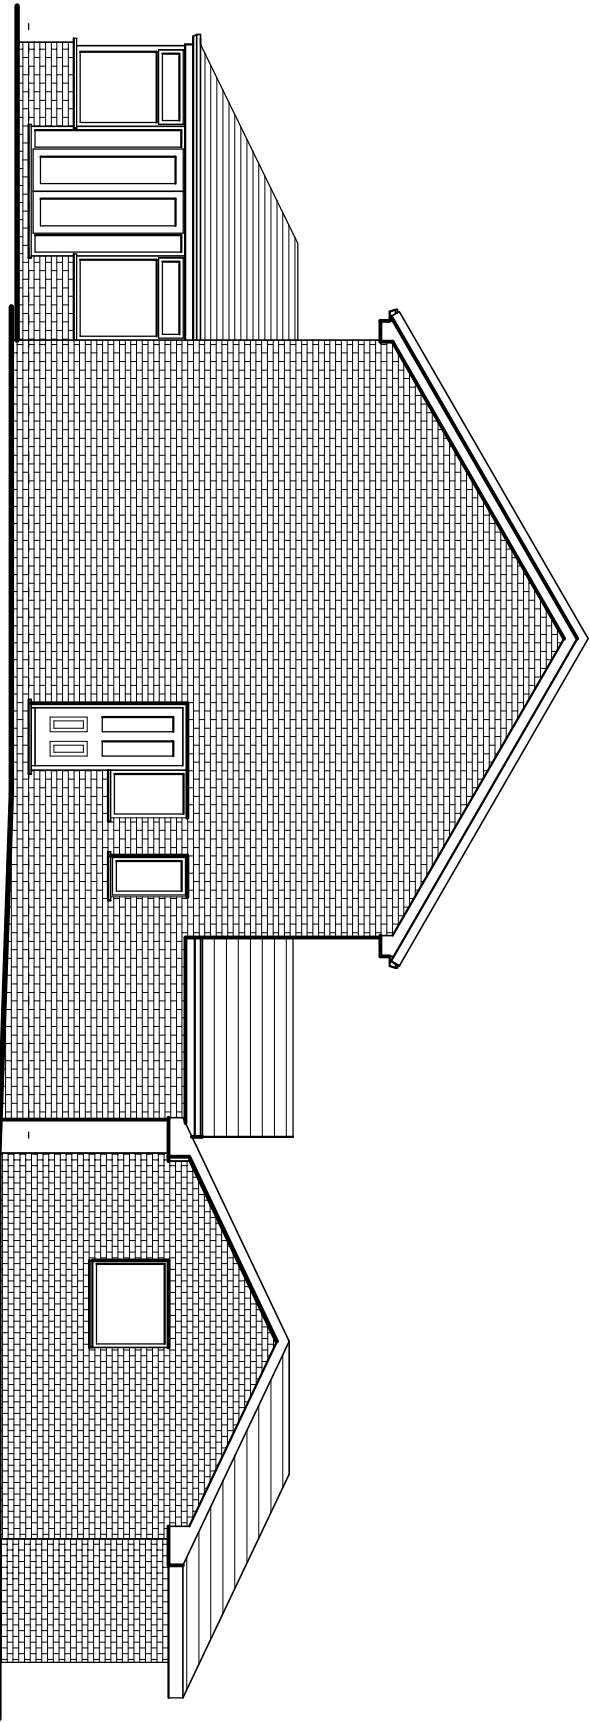


South West Elevation

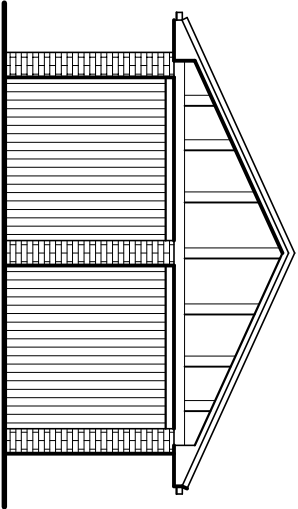


Garage East Elevation

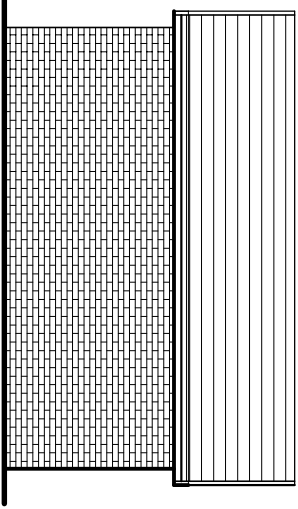


Garage South Elevation

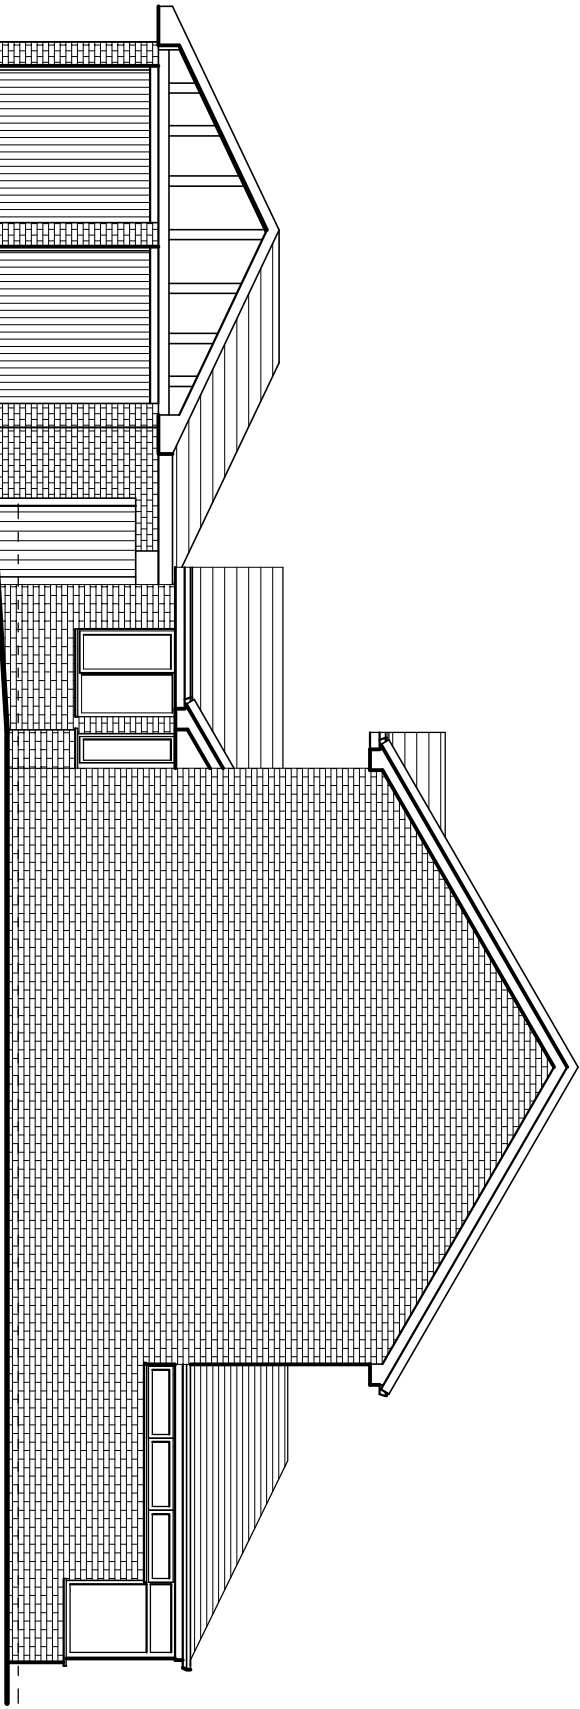


North East Elevation

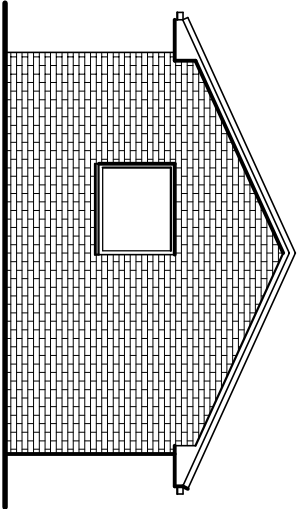

Garage West Elevation

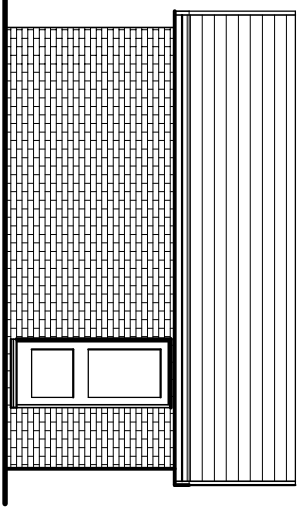

Garage North Elevation

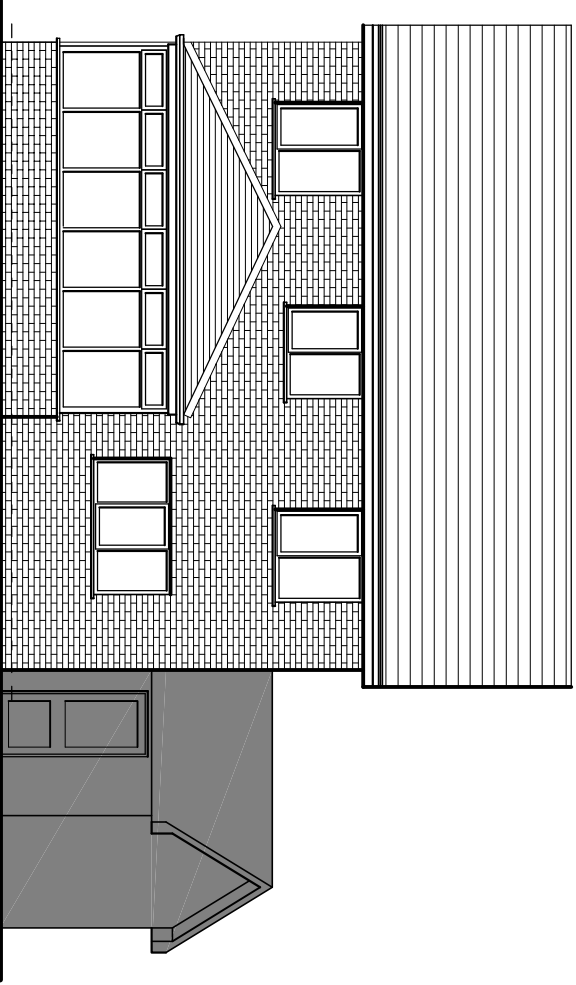

North West Elevation



CLIENTS/CONTRACTORS ARE ADVISED TO CLARIFY DIMENSIONS PRIOR TO SETTING OUT AND NOT TO SCALE OFF THE DRAWING



HIGH PEAK ARCHITECTS LTD
2nd Floor, Wharf House, Wharf Road, Whaley Bridge, High Peak, Derby's SK23 7AD
Tel: 01663 719717 Web: www.highpeakarch.com Email: hpa@highpeakarch.com

Garage Conversion and Link Extension
12 Portinscale Close, Bury
Existing Elevations
2004.PL03