


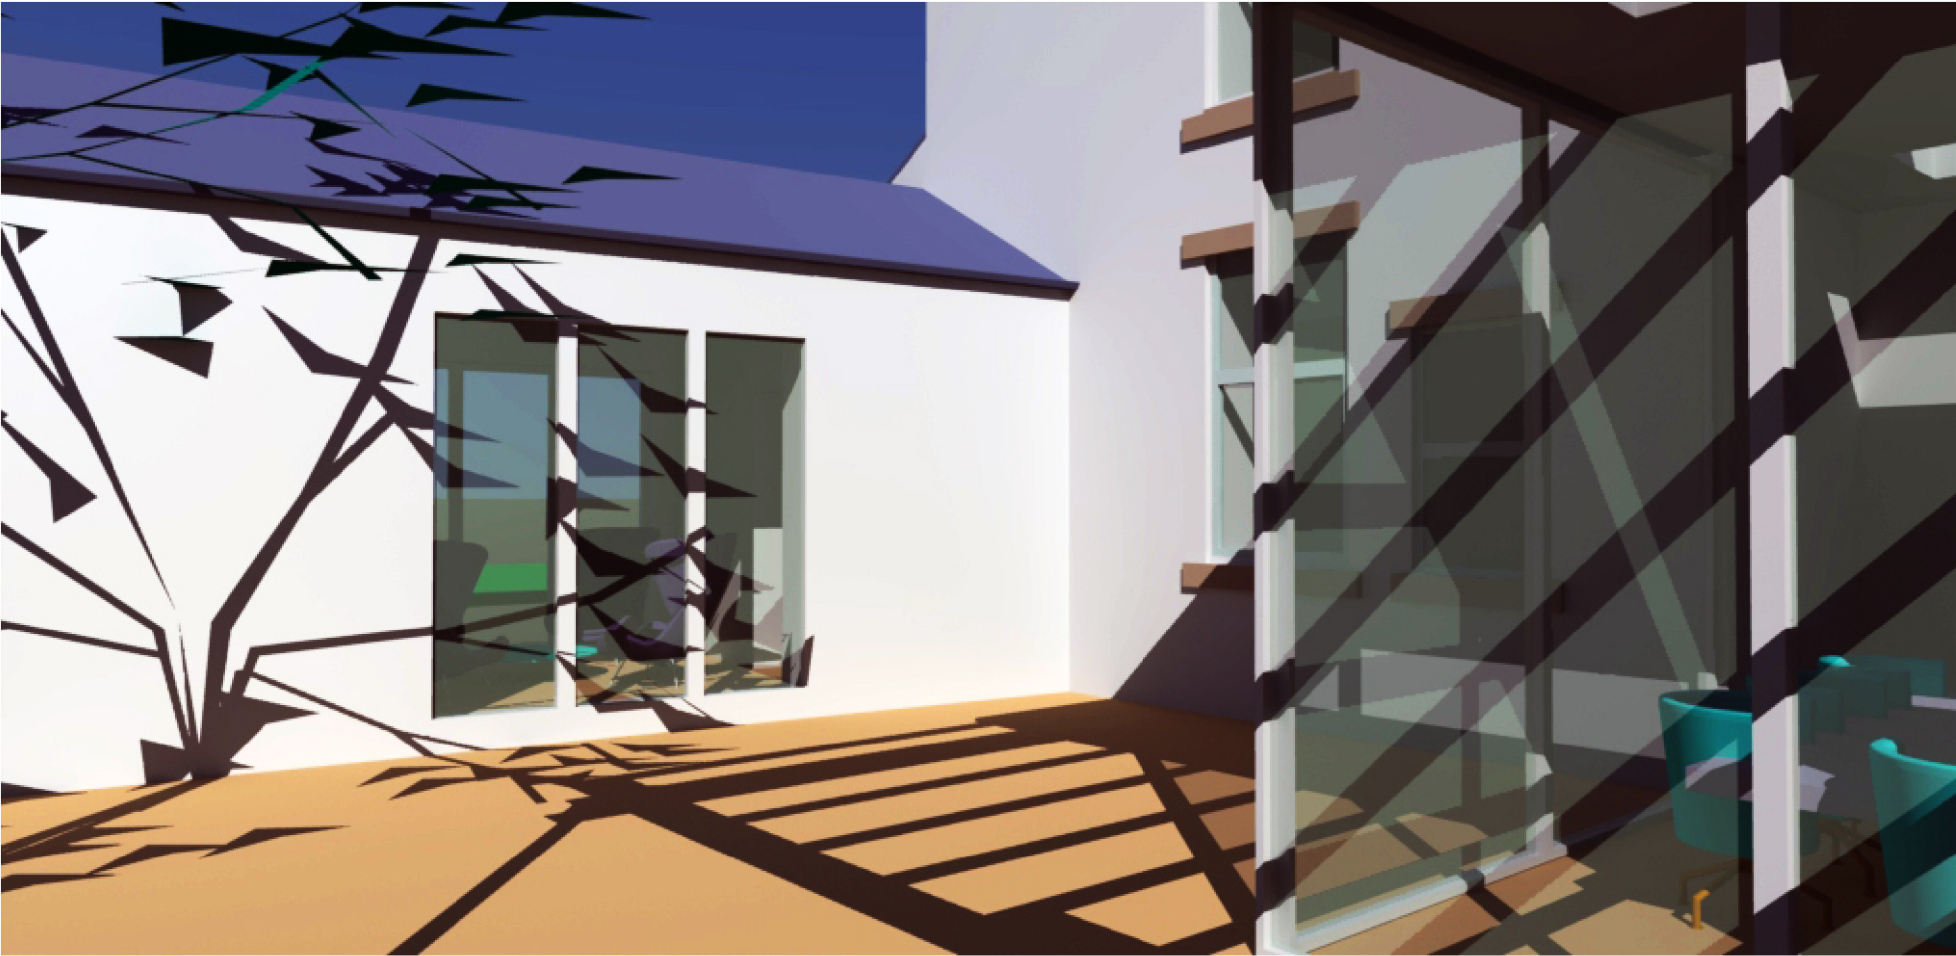


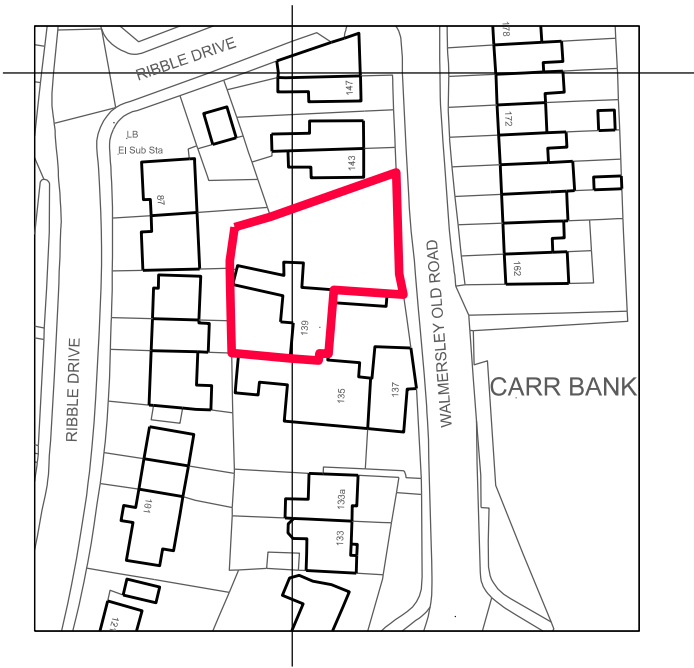

VIEW ACROSS COURTYARD FACING NORTH

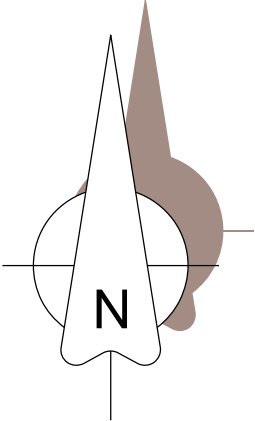

SITE LOCATION 1:1250

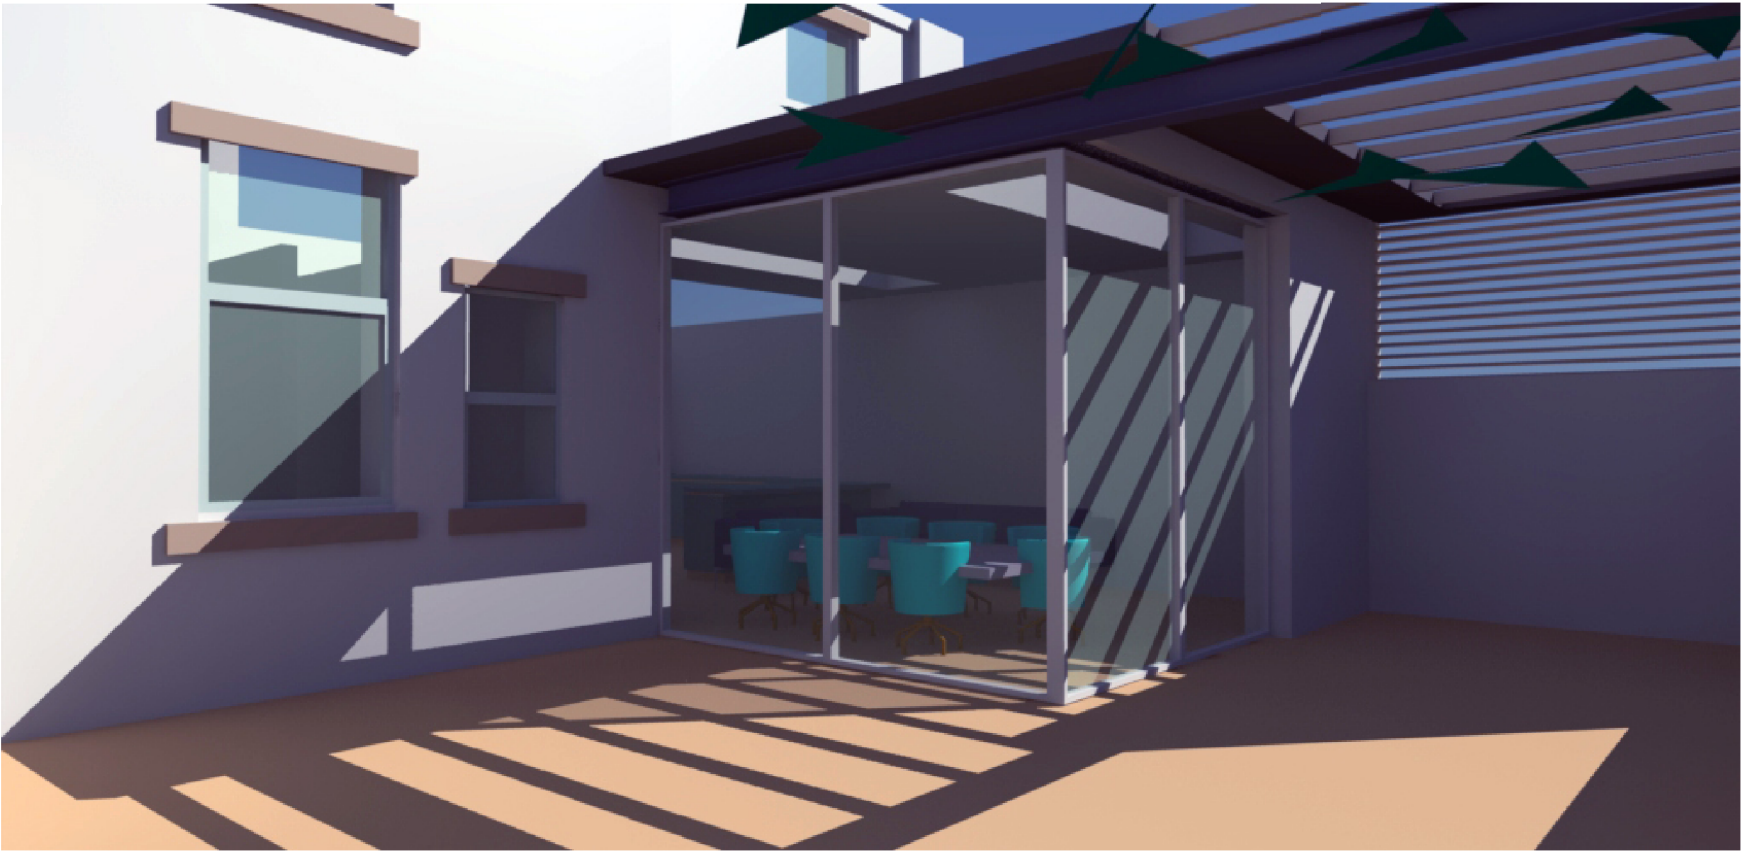


VIEW ACROSS COURTYARD FACING SOUTH

Revision	Description	By	Date
A	Issued For Planning	SC	29.09.2021

Revision	Description	By	Date

Notes:
DO NOT SCALE. Use figured dimensions only. The contractor is requested to check all dimensions before the work is out in hand. Copyright of this drawing belongs solely to SCA Ltd. This drawing must only be used for the purpose for which it is supplied and its contents must not be reproduced for any purpose without written permission. Areas indicated, or areas calculated from this drawing should be used for valuation purposes or as the basis for development contracts. SCA is a limited company registered in England and Wales, Number 7428841

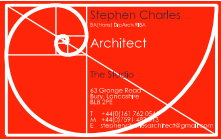

Drawn	SC
Date	June 2021
Checked	SC
Date	June 2021
Scale	NTS
Status	Planning

Project	Alterations and Extension to 139 Walmersey Old Road, Bury, BL9 6SB For Johanna Tyrrell
Drg Title	Site Location Perspectives in Courtyard
Drg No	SC2021-248-L(-O)006 Rev A