


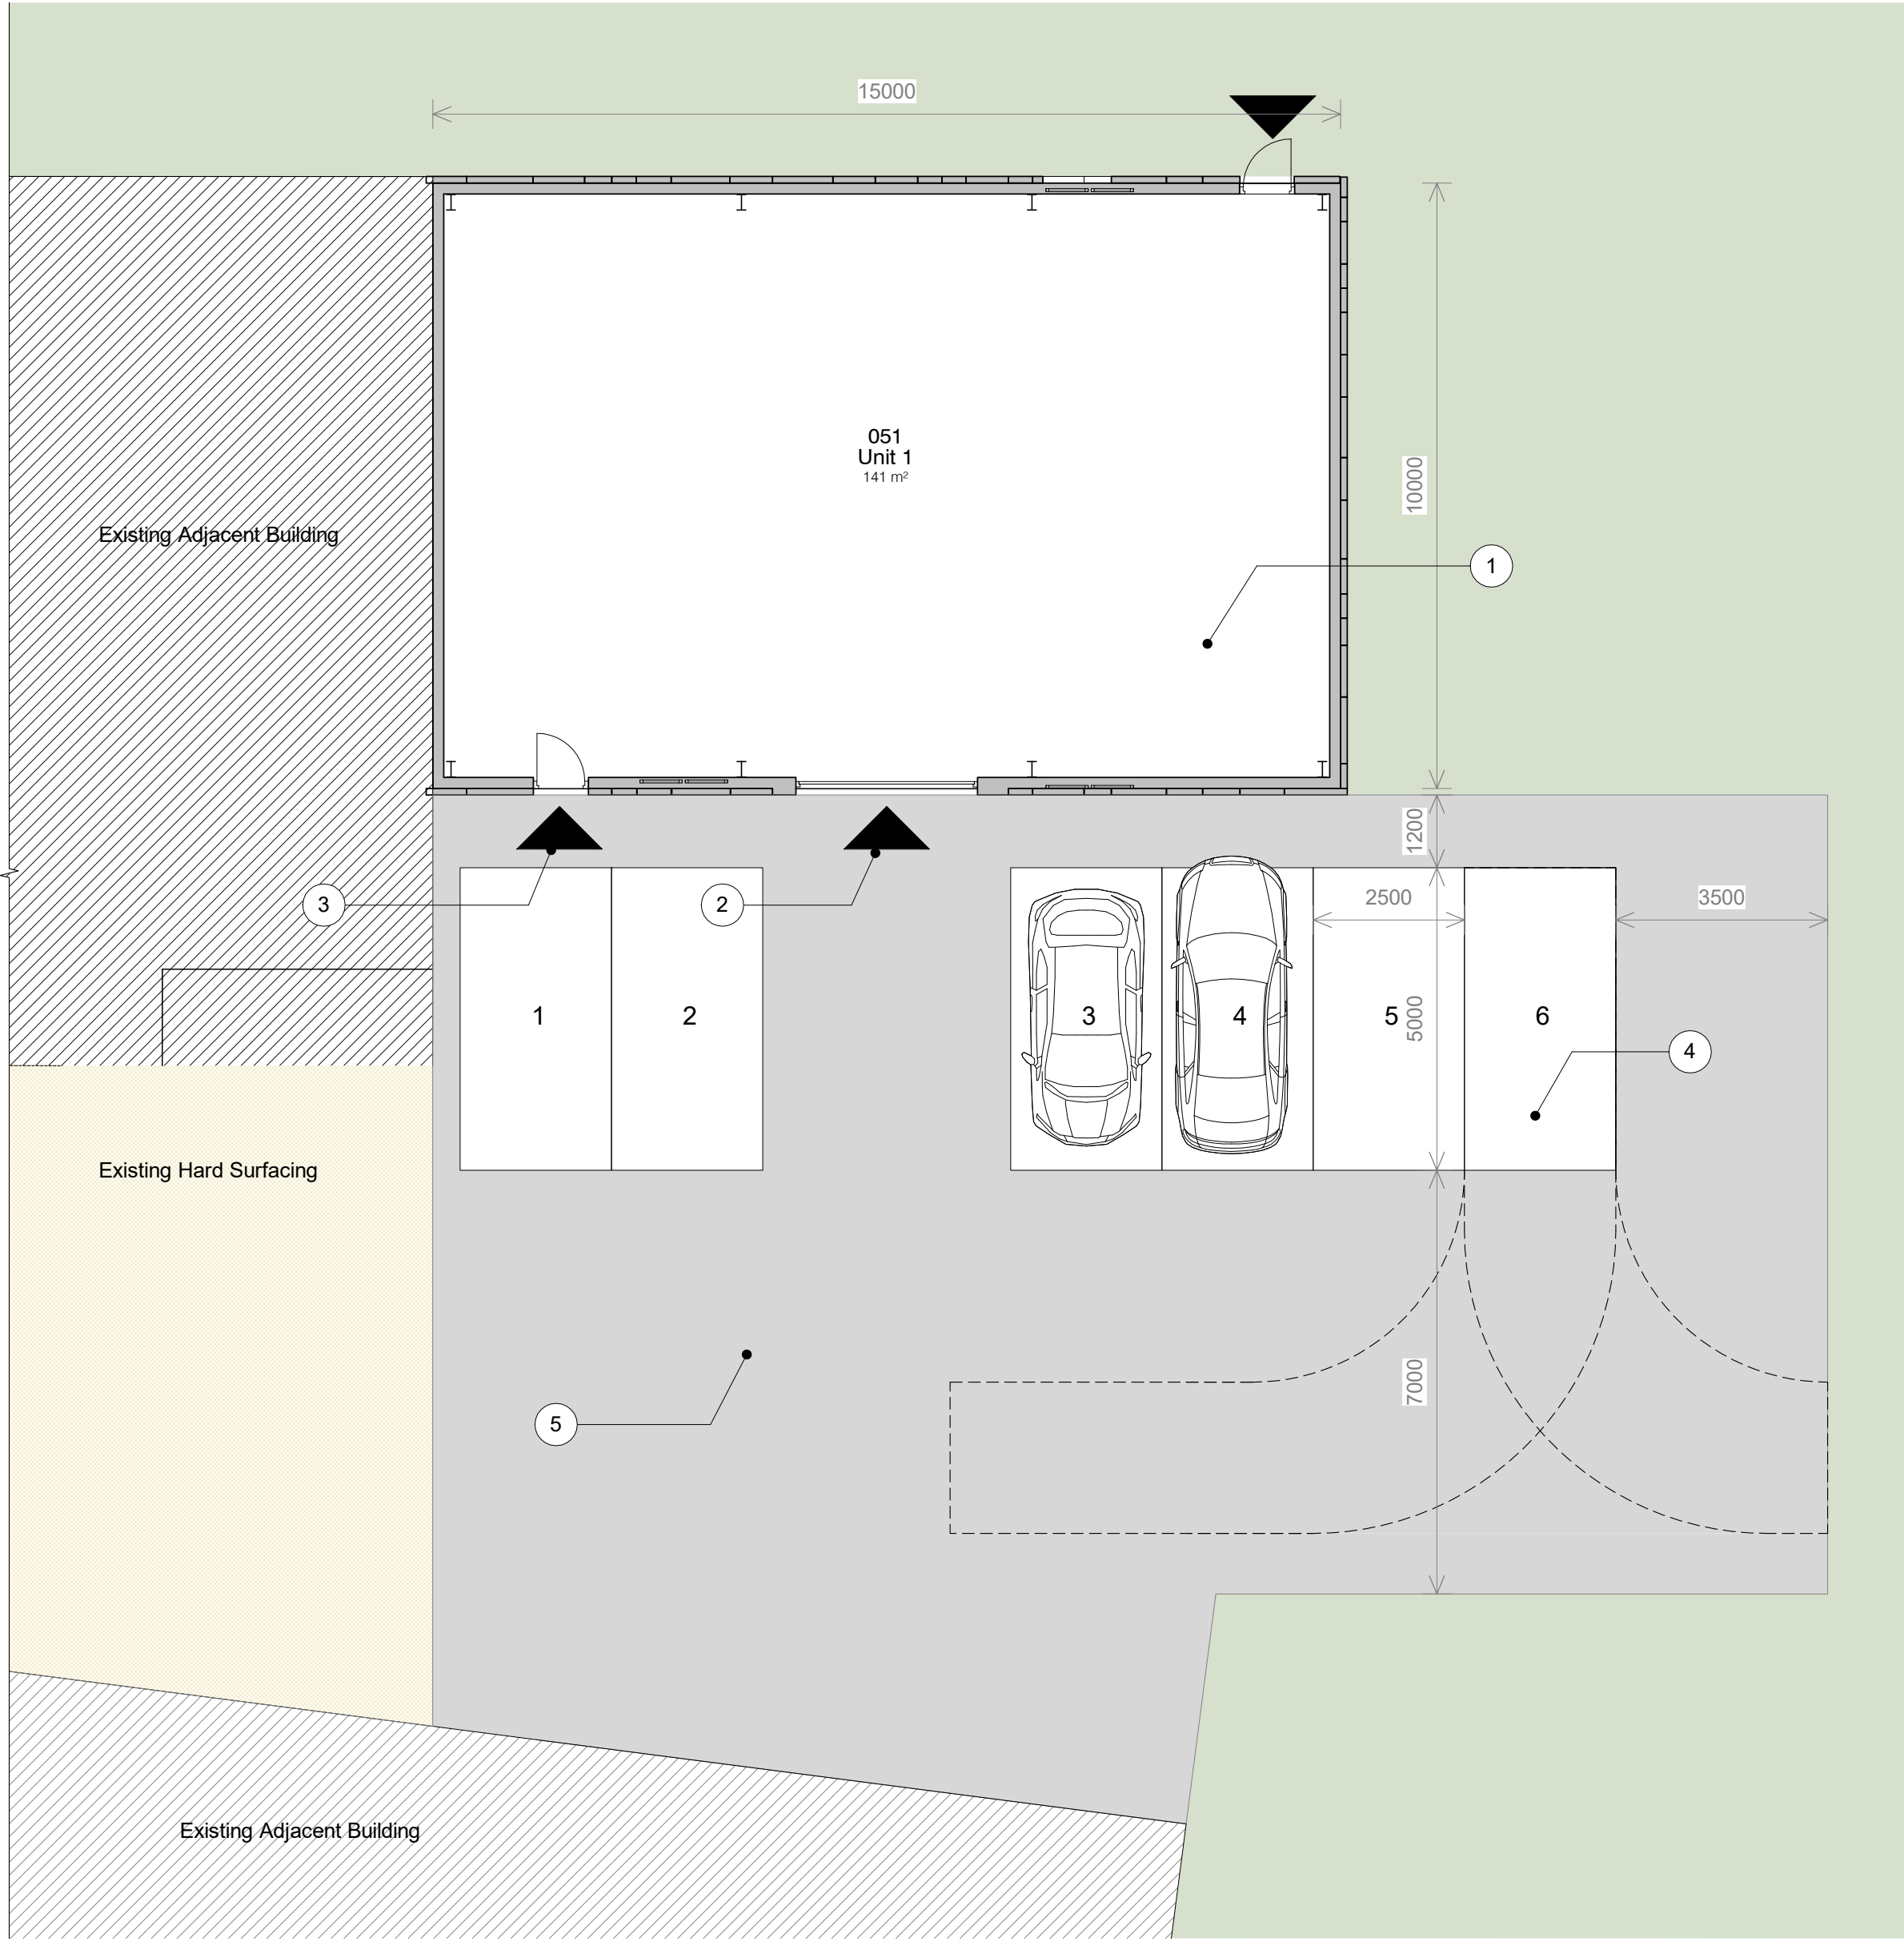

1. Level 0 - GA Proposed Unit Landscape Plan
1 : 100

Note Block - Landscaping

- 1 Industrial Unit externally clad in contrasting colours - refer the elevations and 3D View.
- 2 Main access via roller shutter door.
- 3 Separate pedestrian access.
- 4 Parking for 6 motor cars.
- 5 Tarmac or concrete driveway.



2. Site - Location Plan - Landscape Plan
1 : 500



- Legend - Boundaries
- Site Boundary
 - Site Ownership



PROJECT	SCALE & A1	DATE	BY	DATE
Bealey Industrial Estate	As indicated	02/11/12	SA	
CLIENT	STATUS	PROJECT NO.	DRAWING NO.	REV
Broompark Management	PLANNING	DA20050.4.	402.	
TITLE	NOTES			
Proposed Unit - Landscape Plan	THIS DRAWING MUST NOT BE REPRODUCED WITHOUT PRIOR WRITTEN CONSENT. ALL DIMENSIONS AND MATERIALS TO BE USED IN CONSTRUCTION AND CONSTRUCTION SHALL BE AS SHOWN ON THIS DRAWING. ALL DIMENSIONS SHALL BE TO THE CENTRE OF THE ELEMENT UNLESS OTHERWISE SPECIFIED. 