


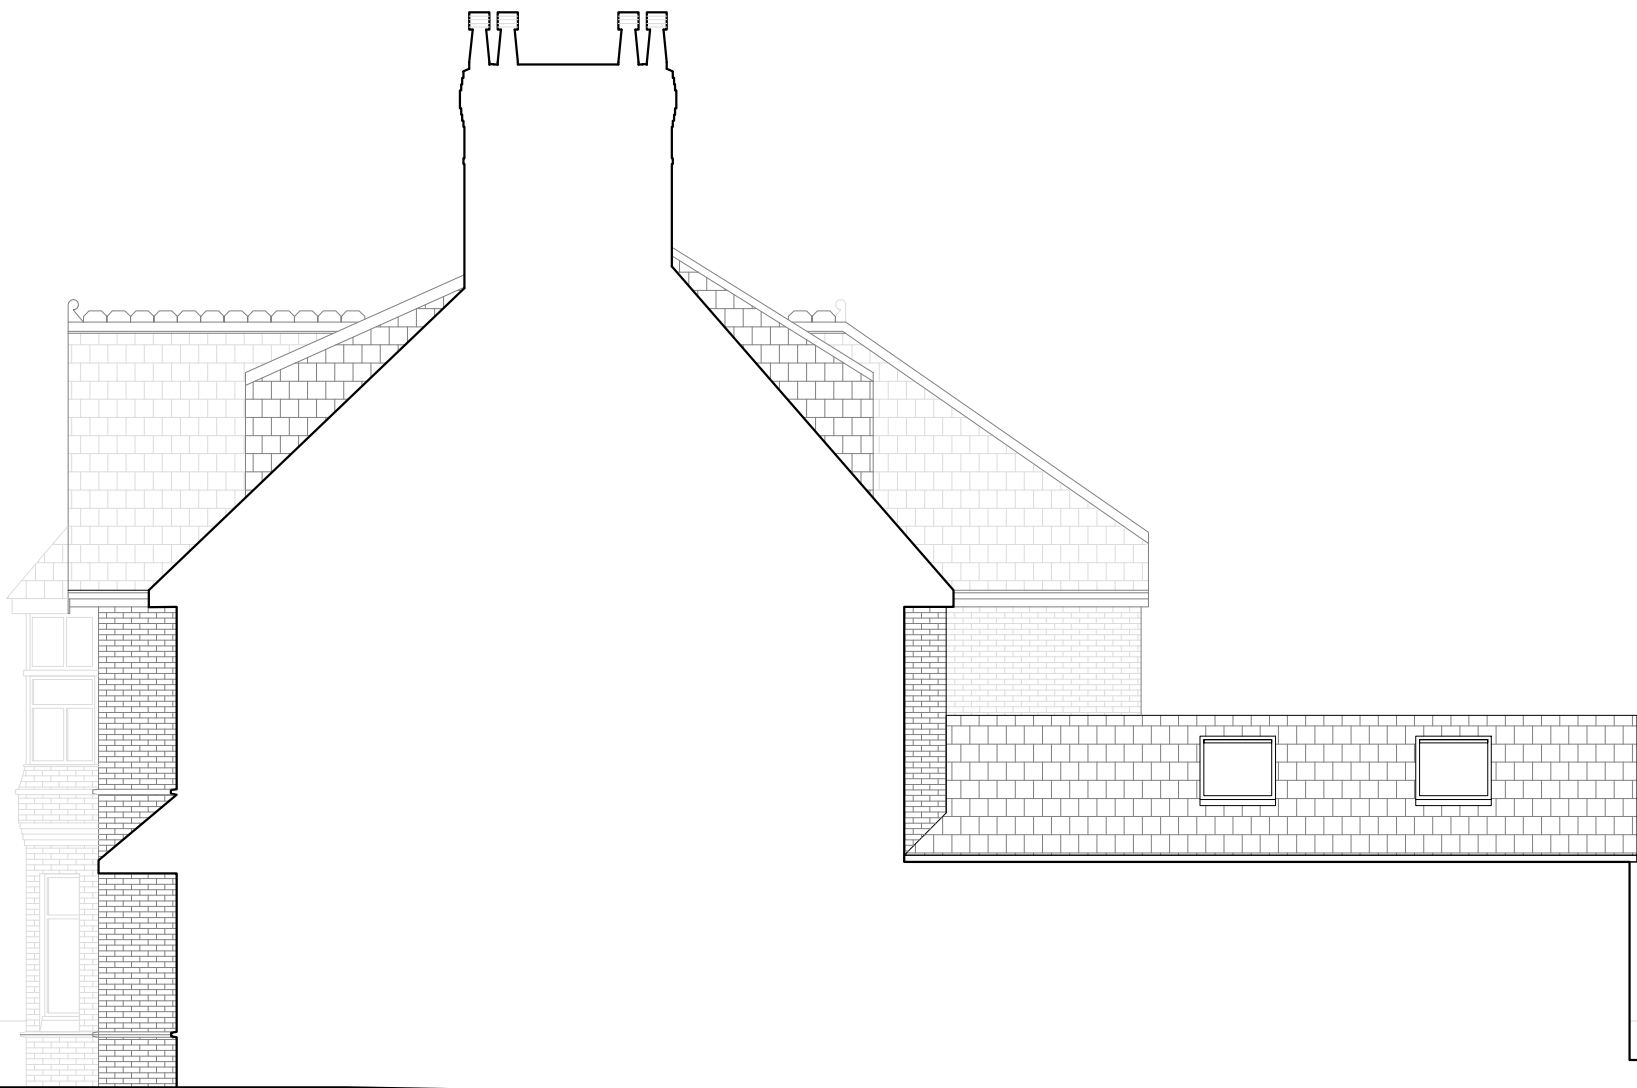

PROPOSED SIDE ELEVATION
1:100 @ A3



Dimensioning

Figured dimensions only to be taken from these designs and drawings. Work to annotated dimensions only. All dimensions to be checked on site. Architectural designers to be informed immediately of any discrepancies before work proceeds. Drawings are to be read in conjunction with relevant specifications, structural engineers and service engineers' drawings.



S A L E E M
ARCHITECTS
Architecture | Masterplanning | Graphics

Rev	Date	Description
-	??/02/23	Issued to client for comments

CLIENT:
Bilal Ahmad & Family

PROJECT:
78 Ringley Road,
Whitefield

TITLE:
Proposed Side Elevation

SCALE:
1:100 @ A3

DRAWING NO.
Sheet 10

REV:

DATE:
January 2024