
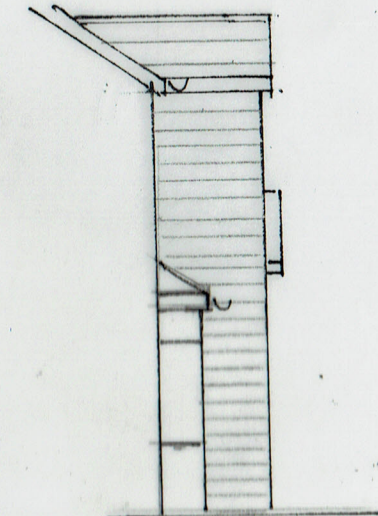


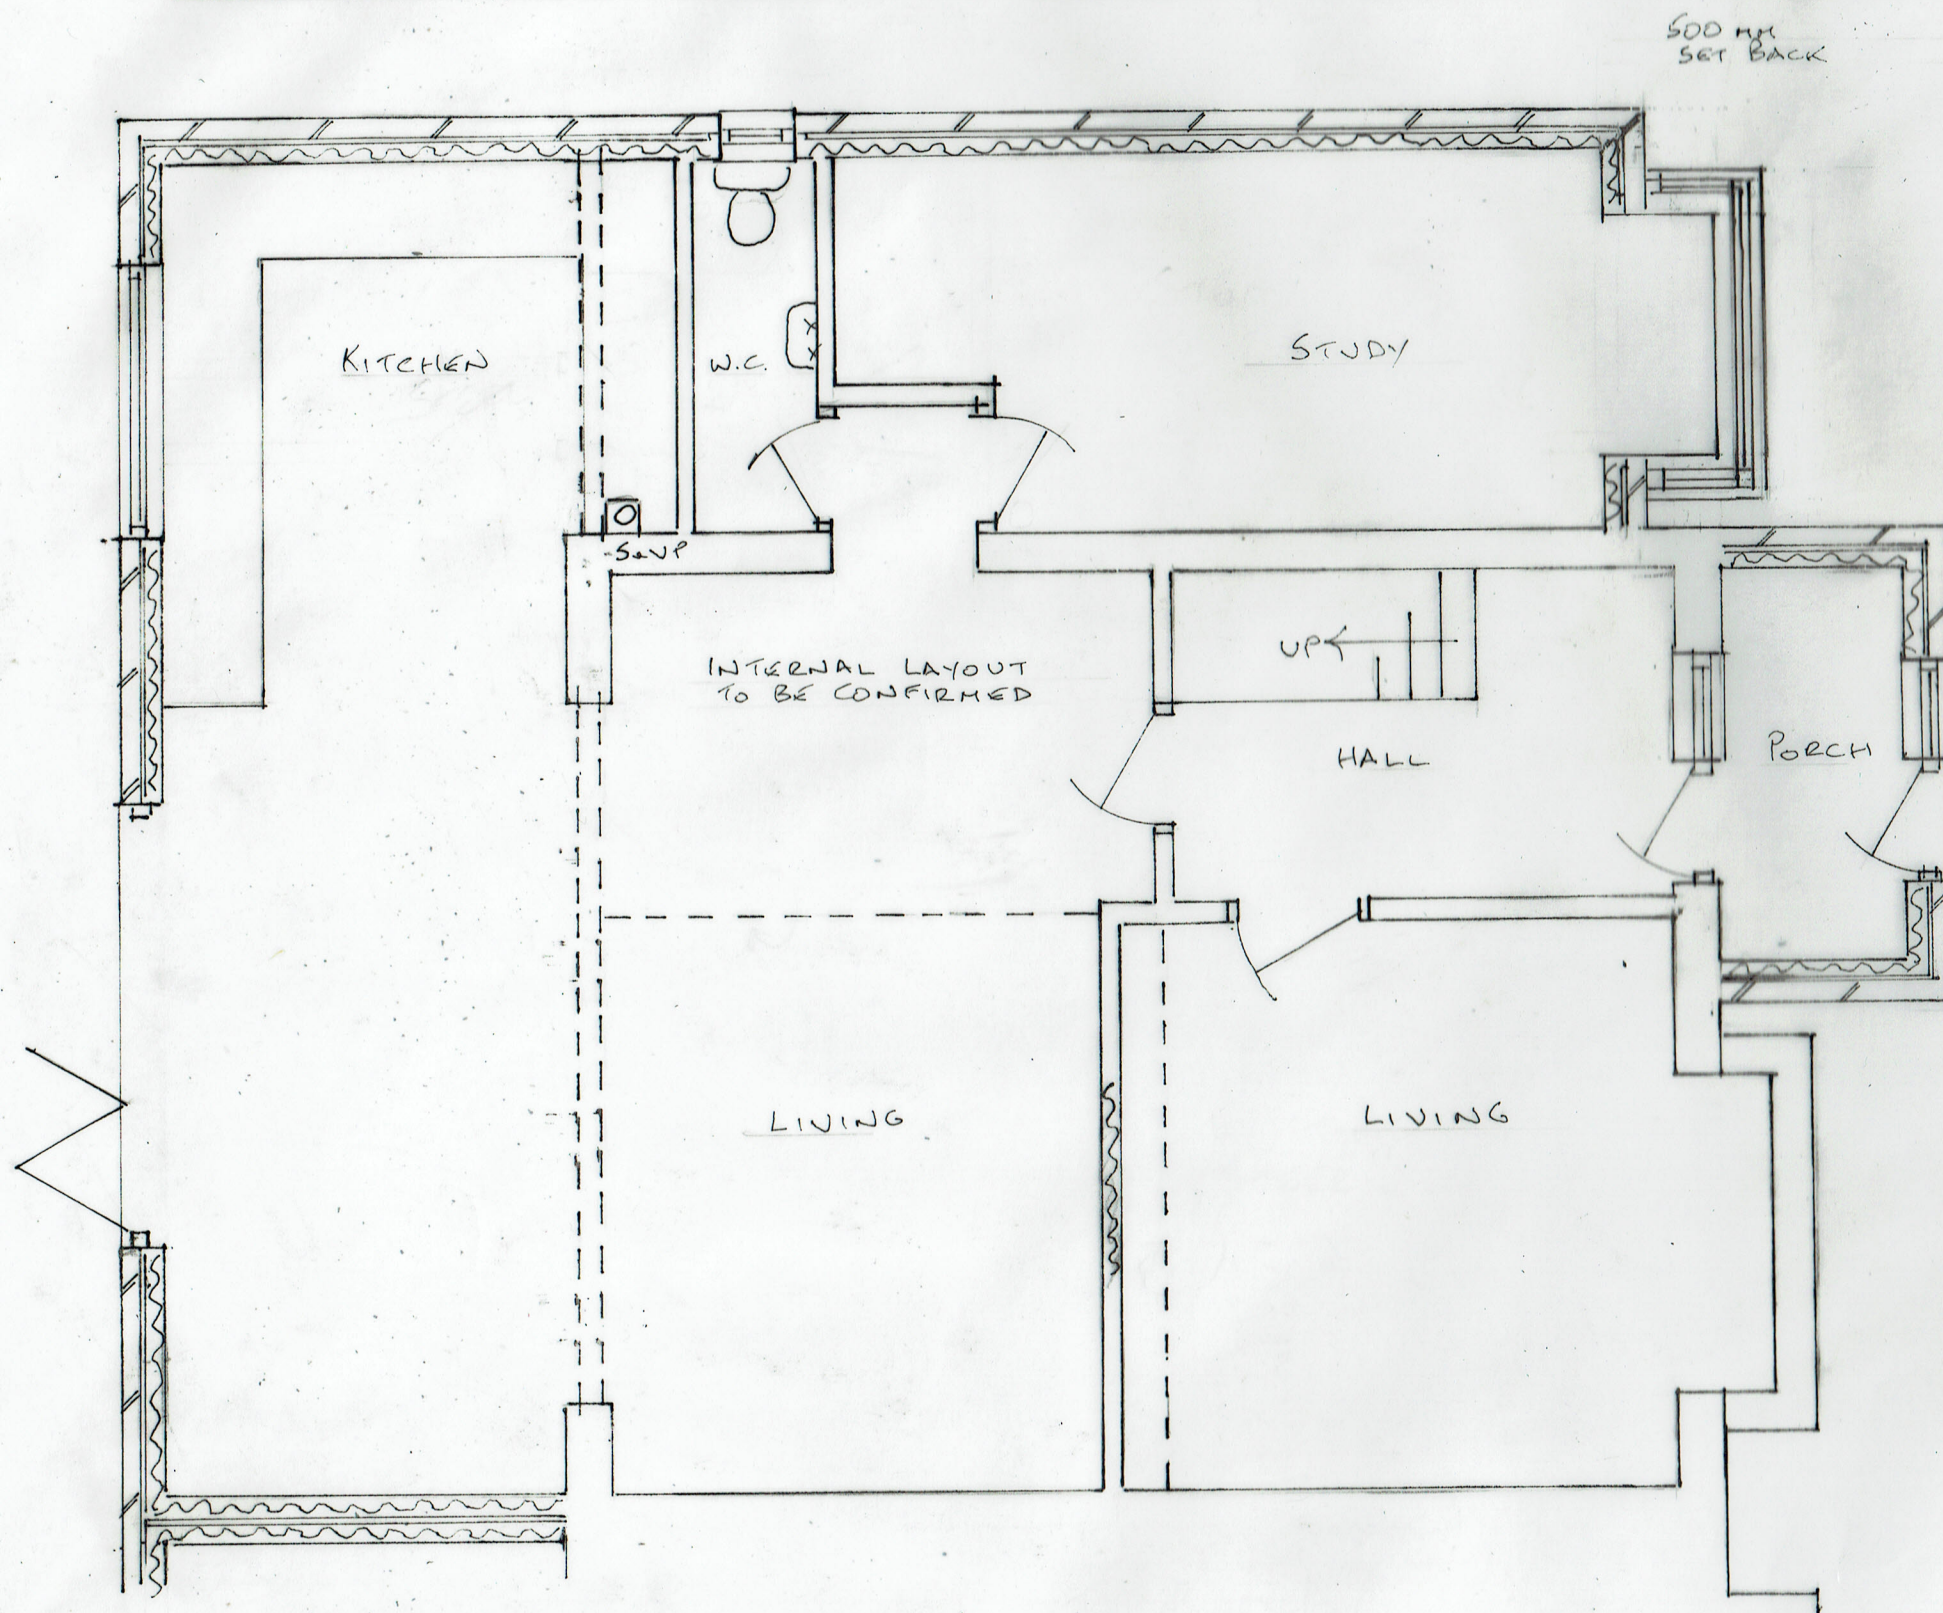

SIDE ELEVATION

3A PROPOSED GROUND FLOOR
PLAN

21/12/2021 - EXTENSION SET BACK
28/10/2021

21/673/03A

0 ————— 5
METRES
SCALE 1:50 = 1:100 @ A3

TWO STOREY & SINGLE STOREY EXTENSIONS
3 BROCKLEHURST AVENUE, BURY BL9 9AQ