

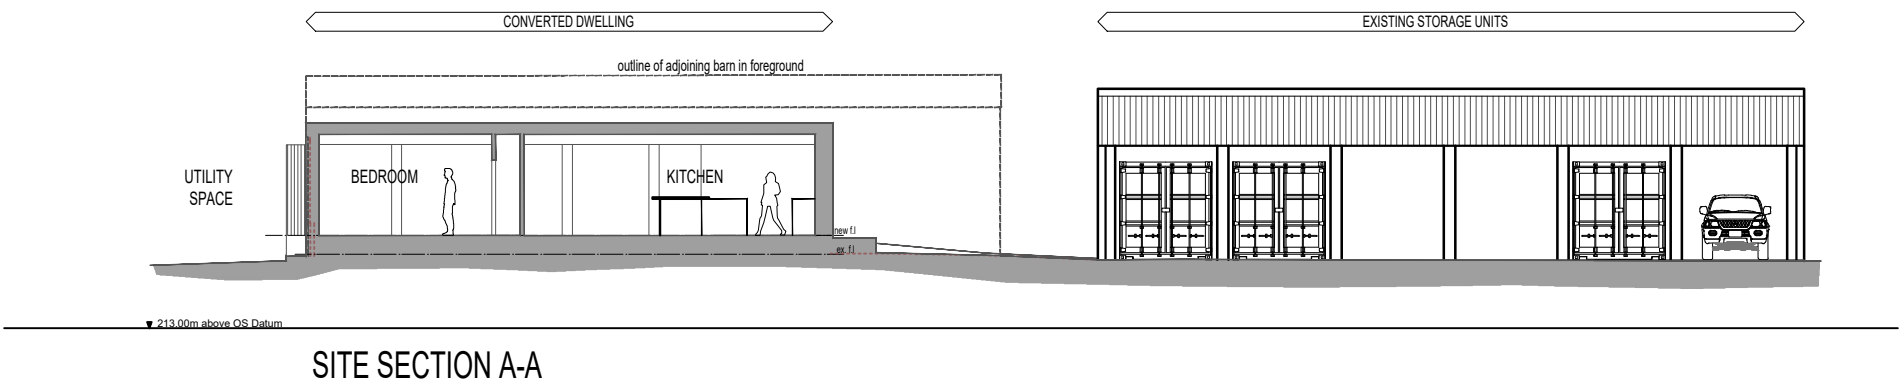


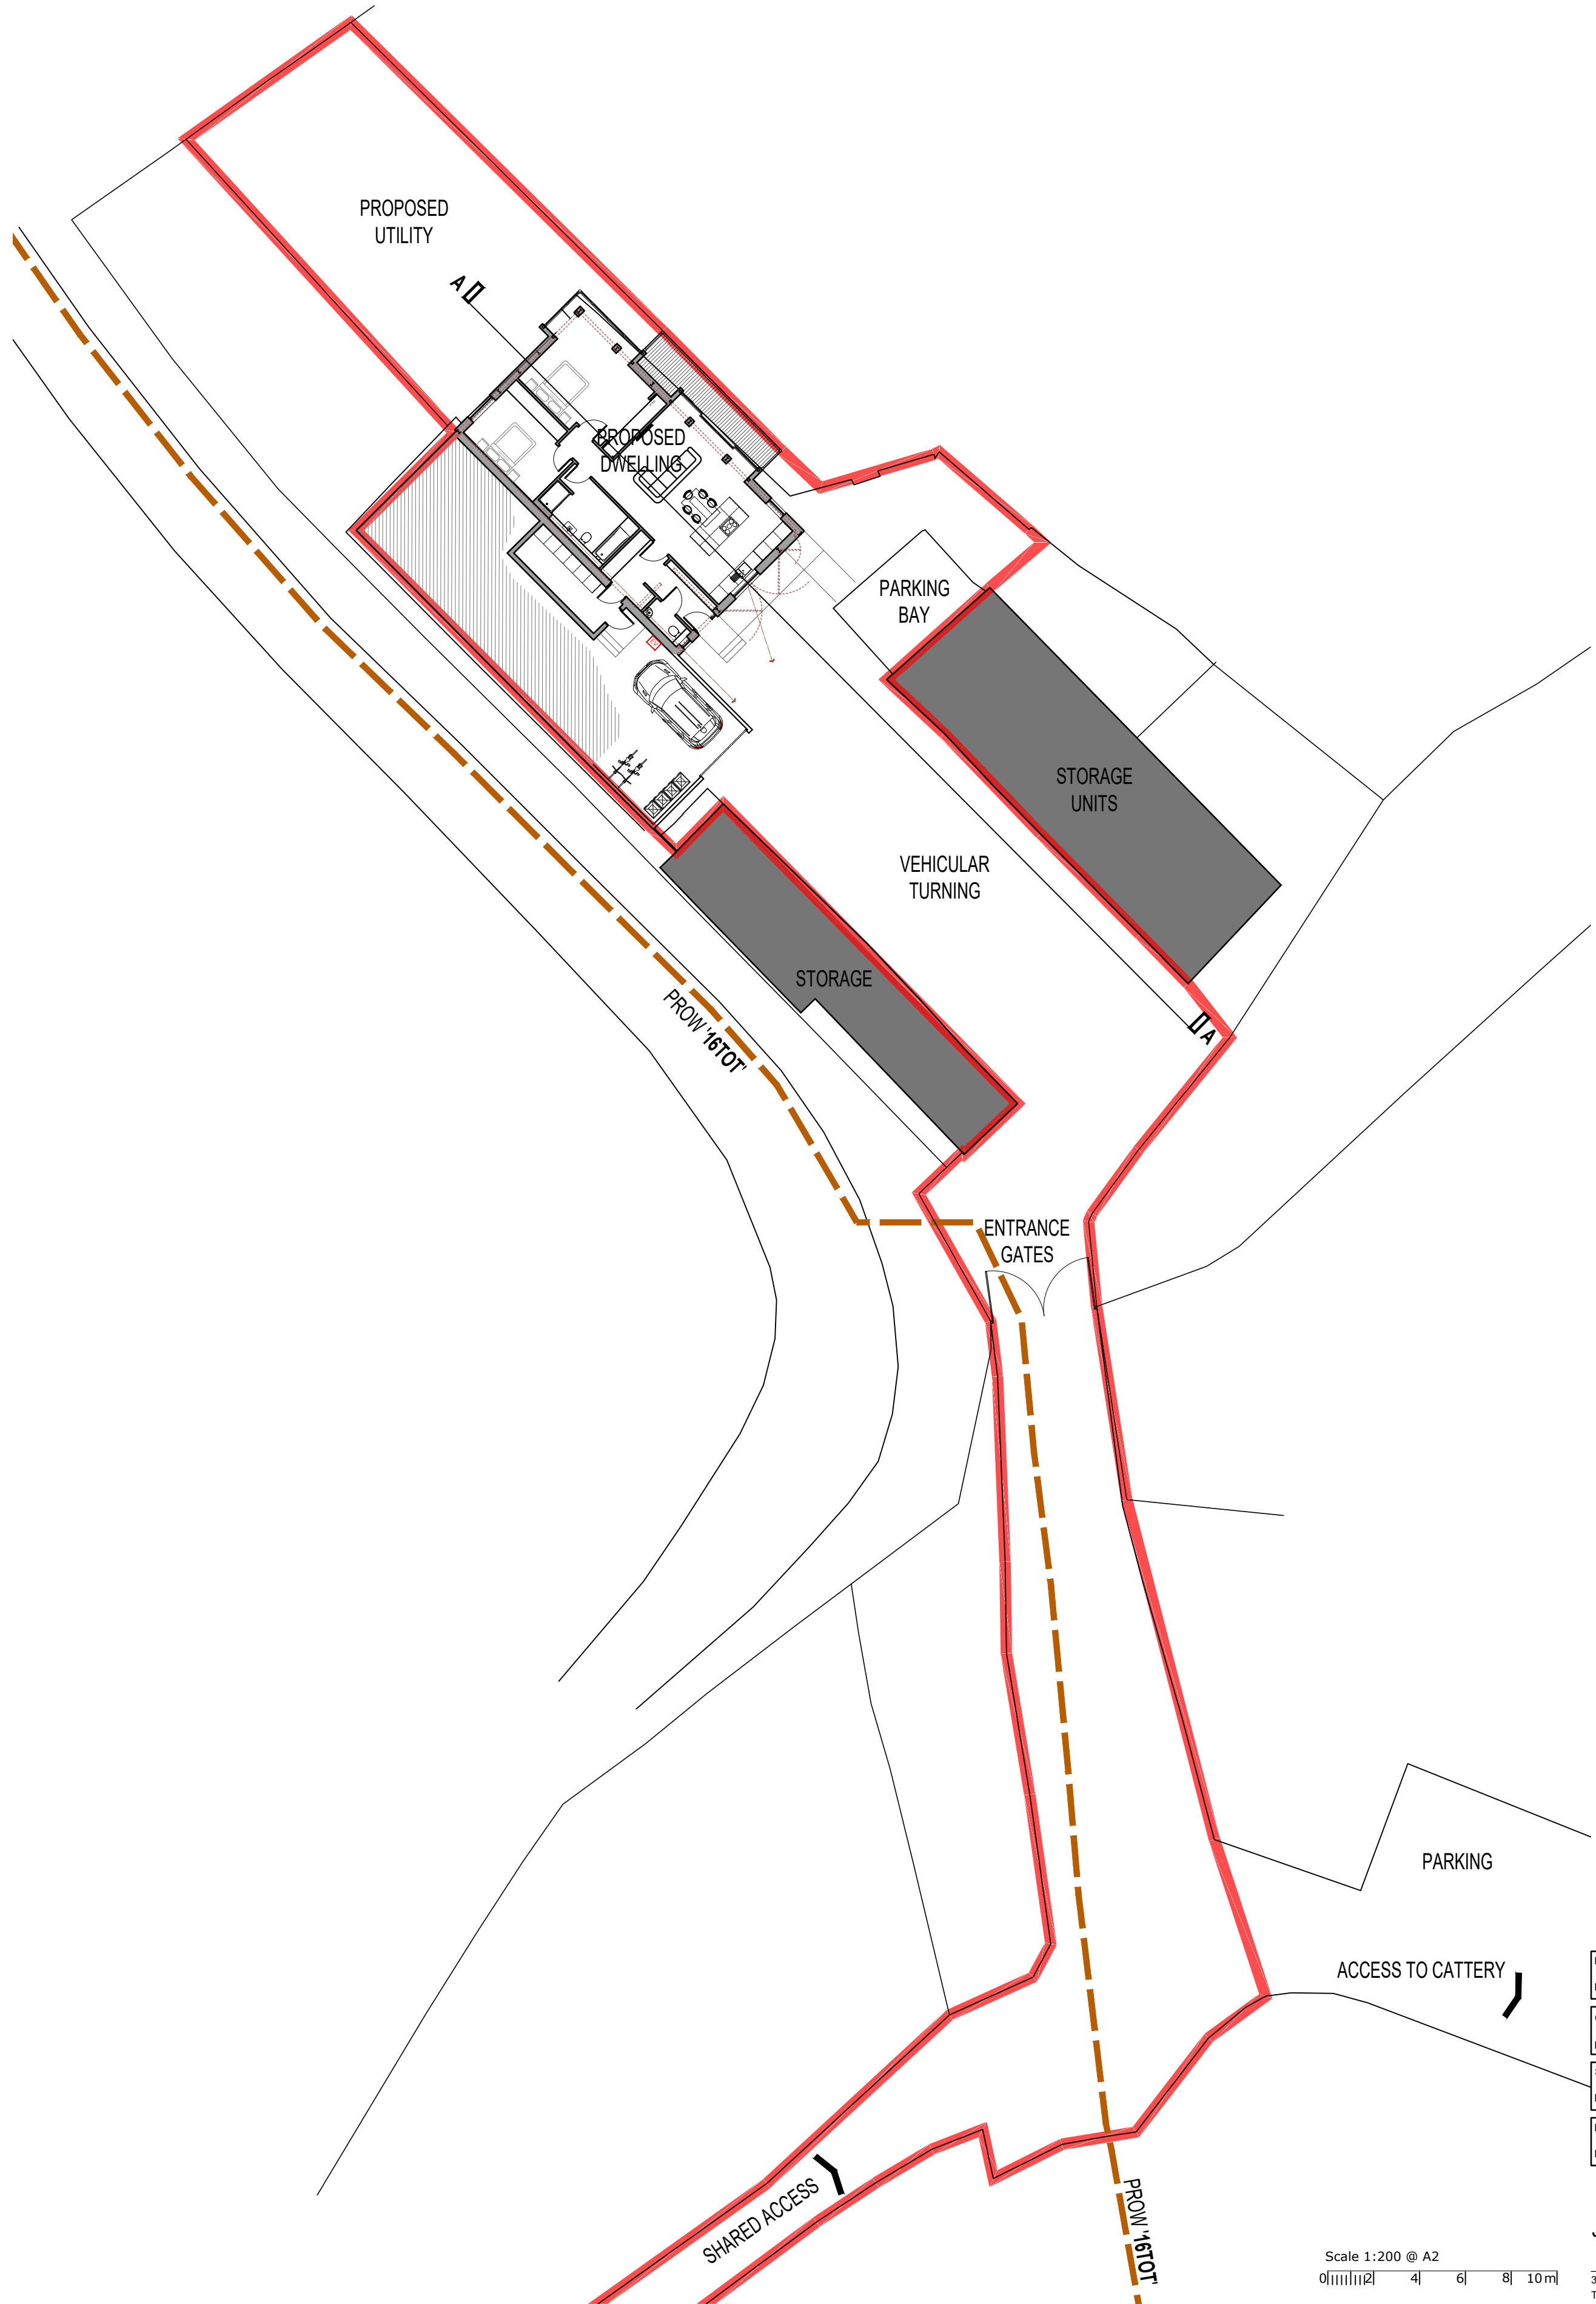

- NOTES**
- This drawing is copyright. No unauthorised copying of drawing without the express permission of the architect.
 - Do not scale from prints. Use figure dimensions only.
 - Contractors to check all dimensions on site prior to commencement of works.
 - All works to be carried out in accordance with current statutory Health and Safety Regulations.
 - This drawing is to be read in conjunction with all relevant consultants' and / or specialists' drawings / documents and any discrepancies or variations are to be notified to the architect before affected work commences.
- REVISION NOTES DATE

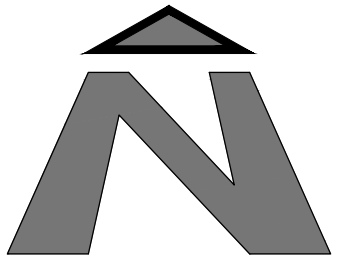

Project Drawing	DEVELOPMENT: THREE GATES FARM, TURTON ROAD, TOTTINGTON PROPOSED BLOCK PLAN + SITE SECTION
Client Drawn	MR. A. BALDWIN / MS. S. CARTER-CLAVELL CPS
Scale Drg. No.	1:200 @ A2 25/681-09
Drg. Size Date	A2 FEB 2026

Scale 1:200 @ A2
0|1|1|1|1|1|2| 4| 6| 8| 10m|

JOHN HOLT ARCHITECTS LTD.

3 MANCHESTER ROAD BURY LANCASHIRE BL9 0DR
TELEPHONE 0161 764 8314 FACSIMILE 0161 764 6995
E-MAIL mail@holtarchitects.co.uk
DO NOT SCALE DRAWING