


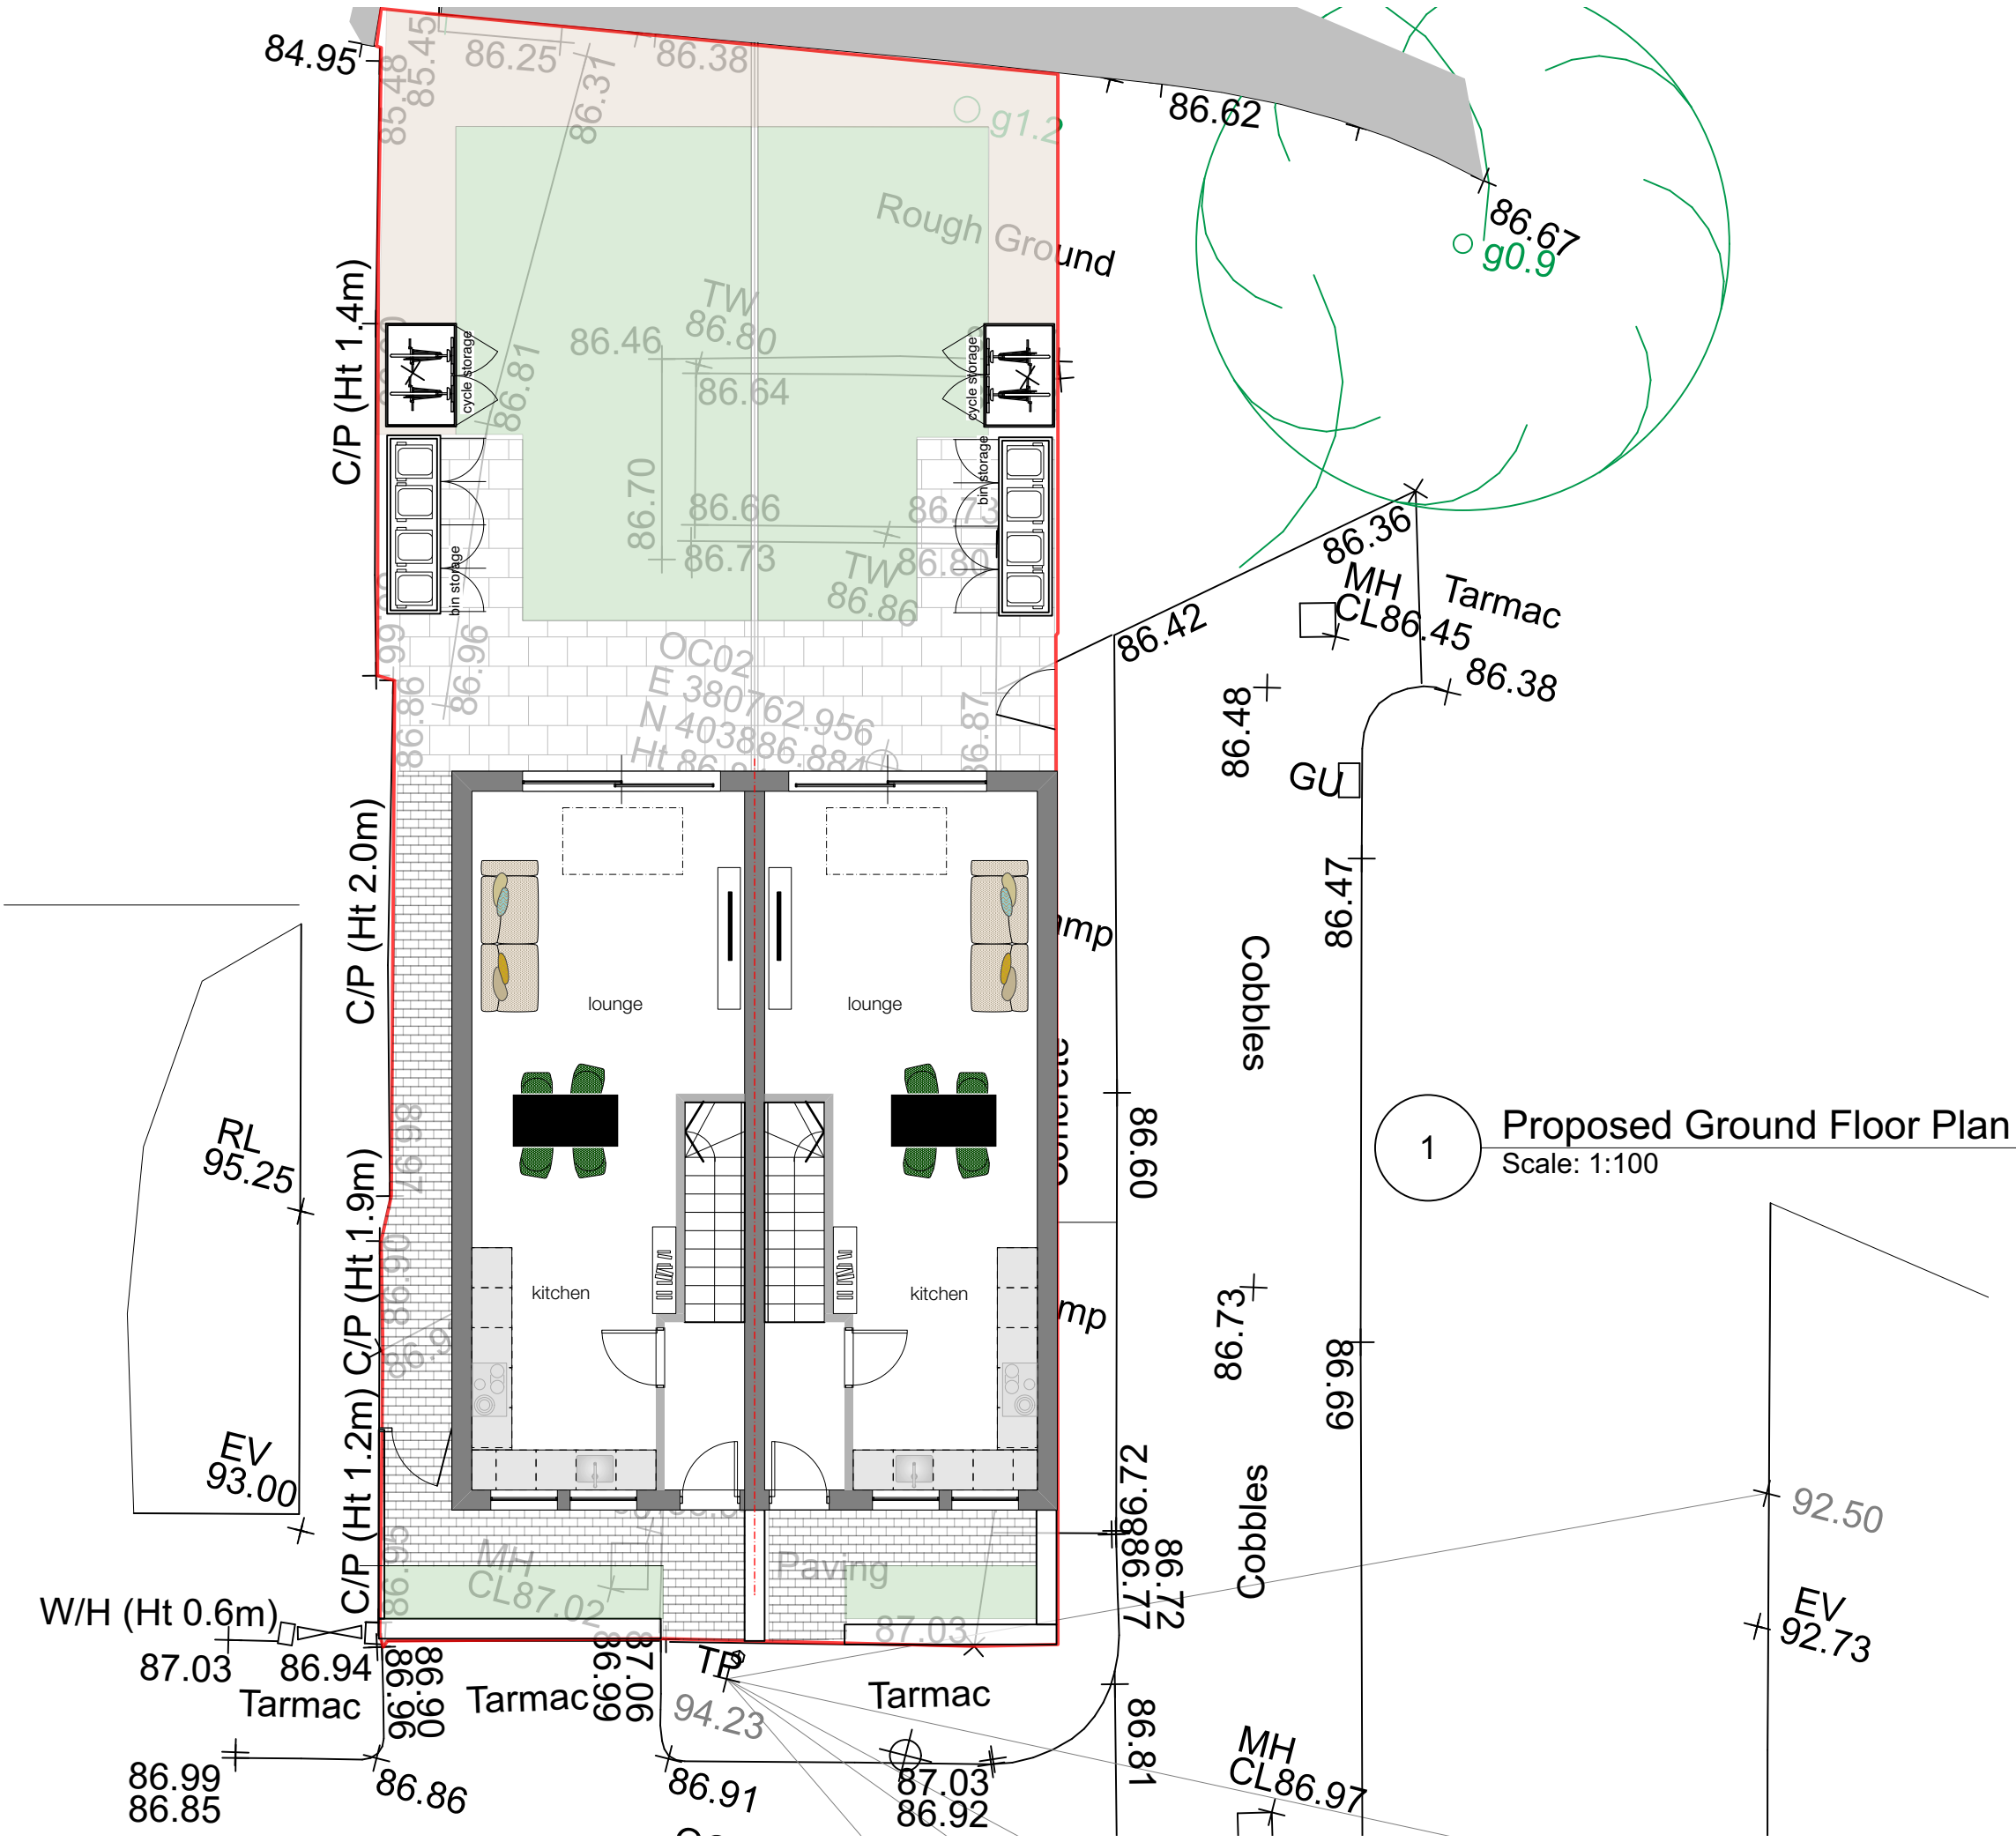

Walter Street

Proposed Ground Floor

dwg 2302-101

rev C

scale 1:100 @ A3

issued for information only

date 05/02/2023 drawn MM checked MM

mcnulty architects

mcnulty architects ltd
Designworks
The Colony Wilmslow
Altrincham Road
SK9 4LY

RIBA
Chartered Practice

info@mcnultyarchitects.com
01625 468 991