
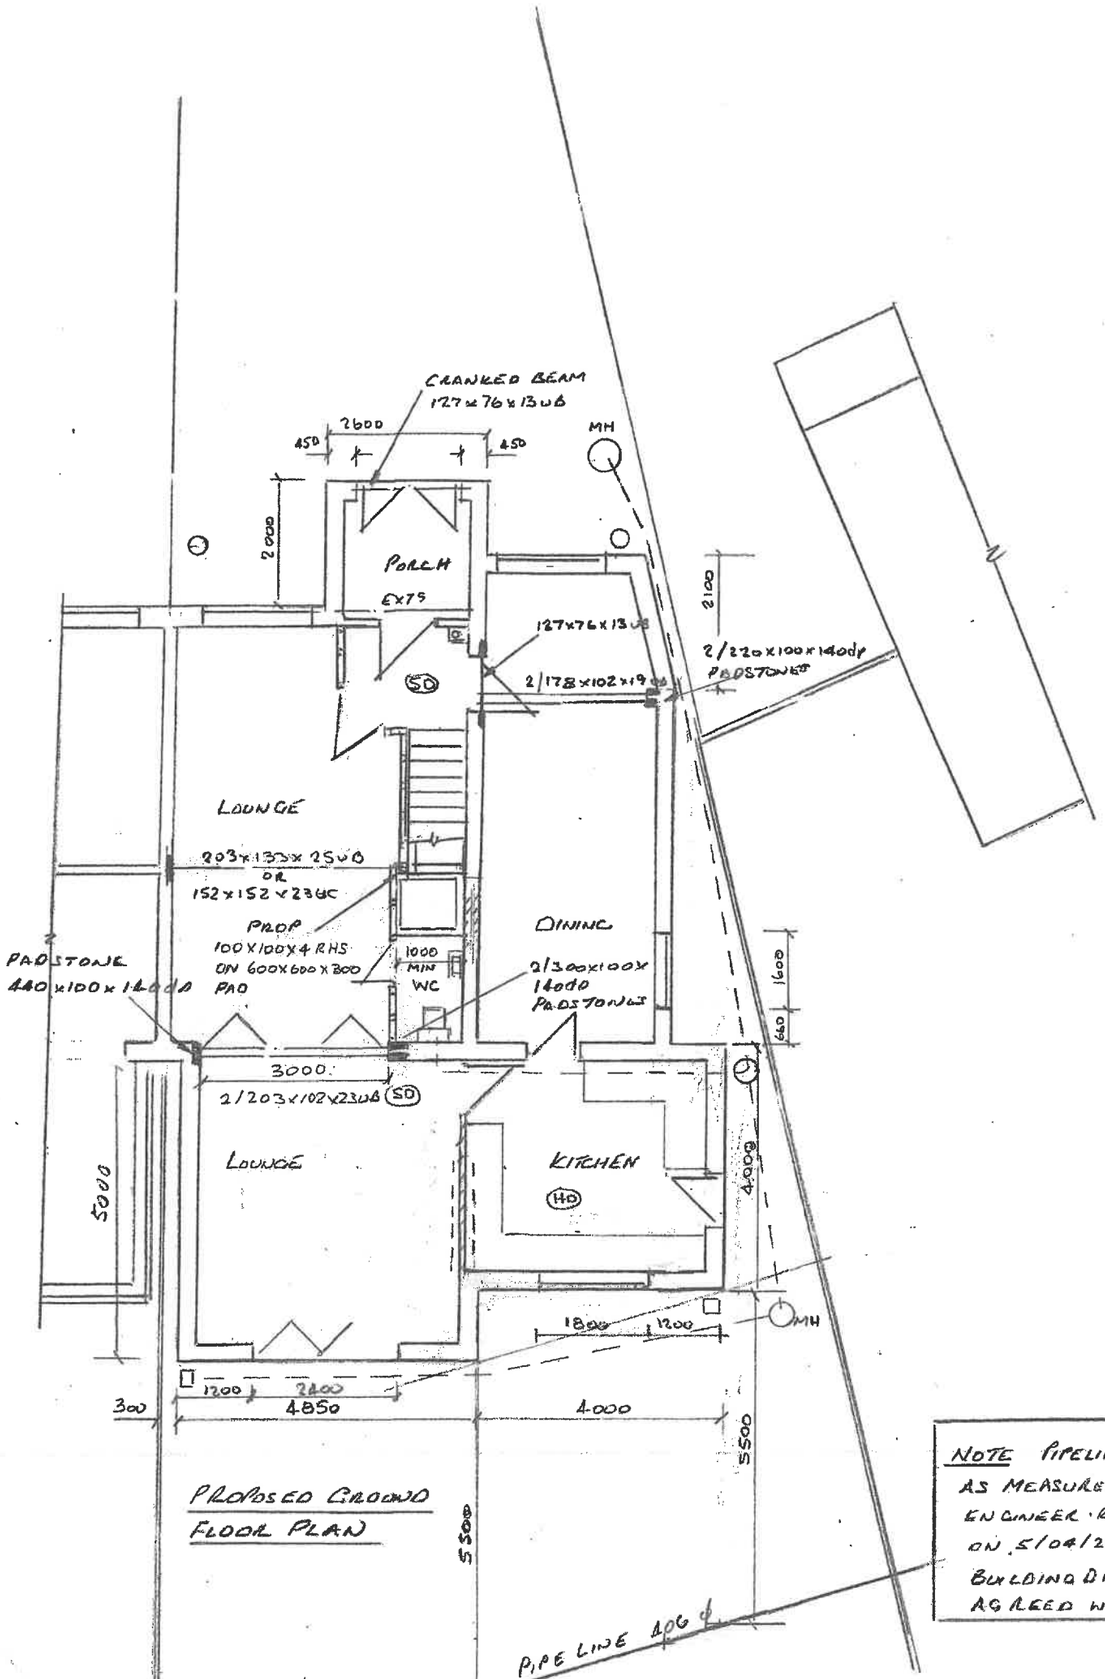


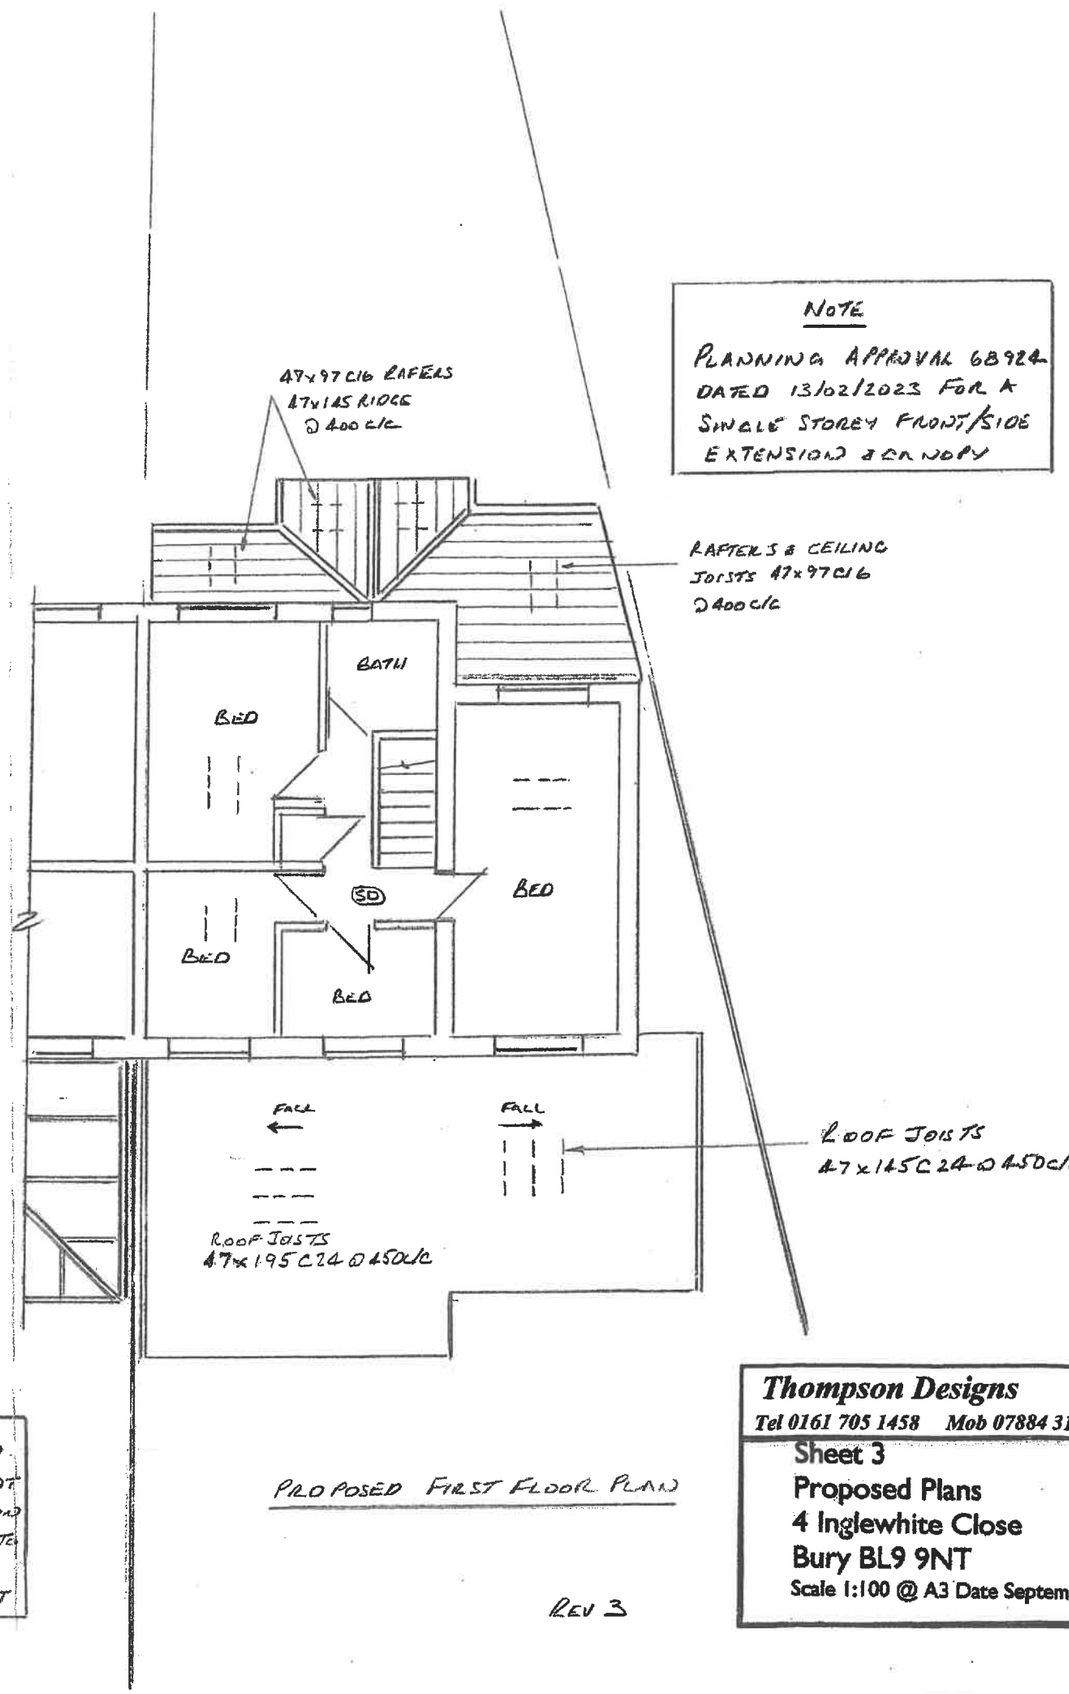

NOTE

PLANNING APPROVAL 68924
DATED 13/02/2023 FOR A
SINGLE STOREY FRONT/SIDE
EXTENSION & CANOPY

REV 3

Thompson Designs
Tel 0161 705 1458 Mob 07884 318634

Sheet 3
Proposed Plans
4 Inglewhite Close
Bury BL9 9NT
Scale 1:100 @ A3 Date September 2022