



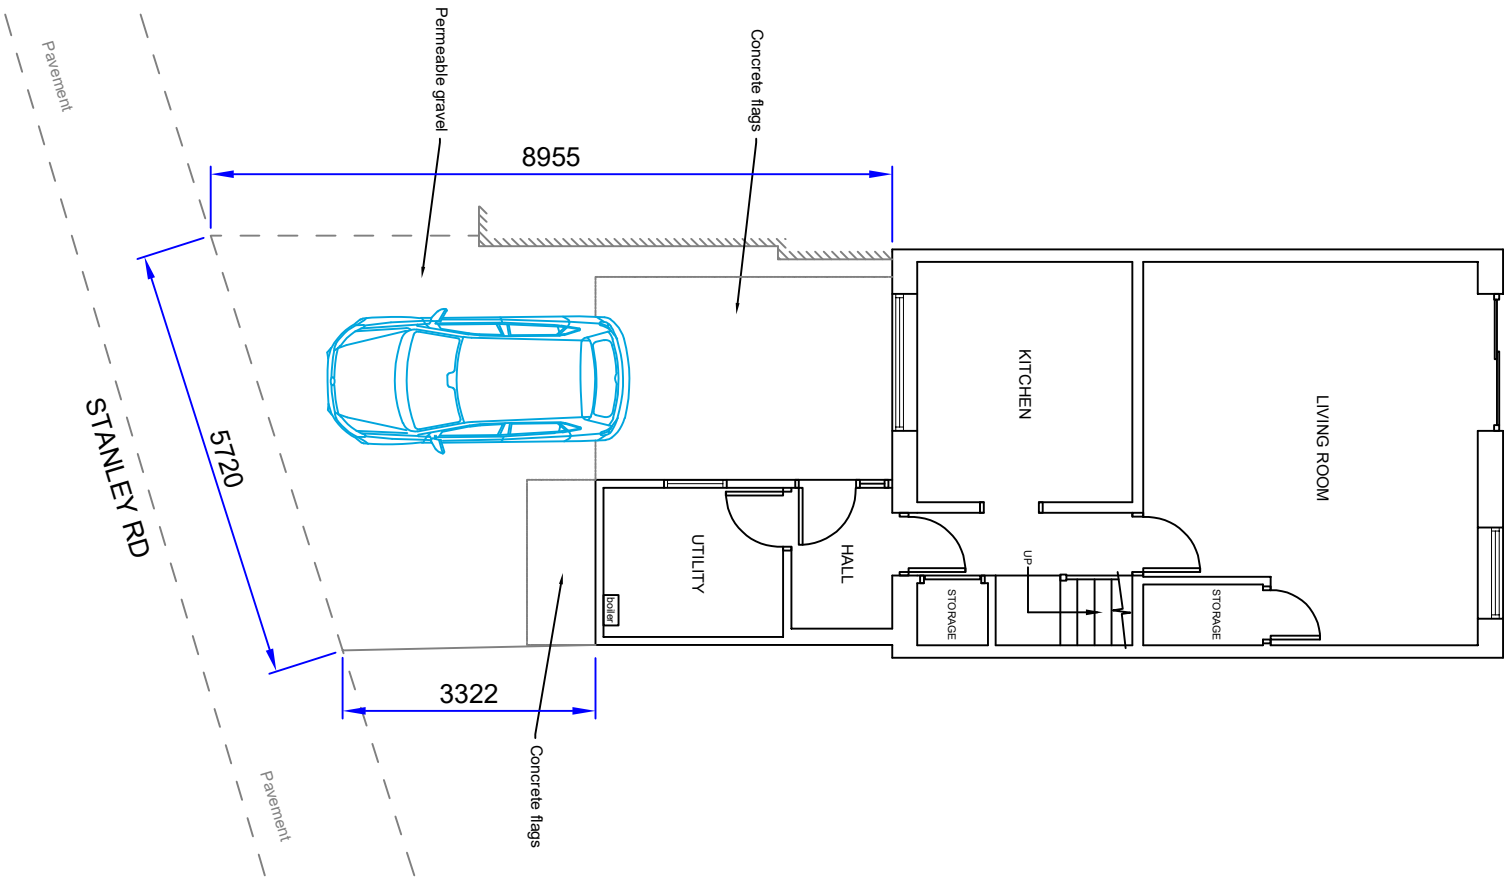

EXISTING PARKING PLAN

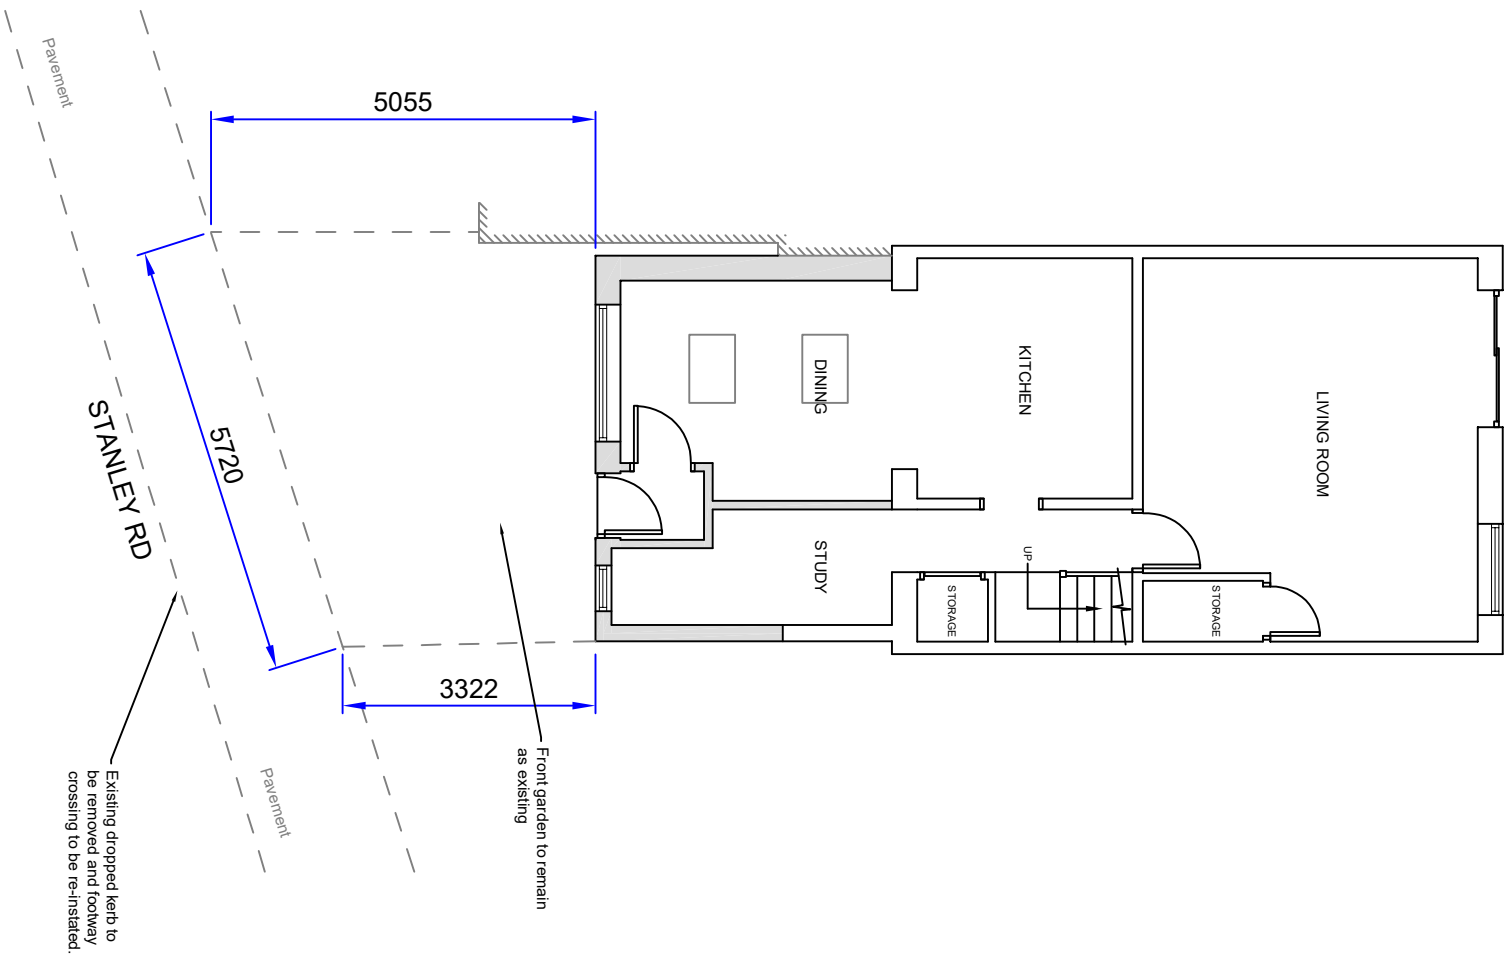

PROPOSED PARKING PLAN

REVISION		MM	DRIVEWAY REMOVED FULL HEIGHT KERB RE-INSTATED
A		24.01.23	
MM Design Tech Ltd			
PROPERTY			
63 STANLEY RD RADCLIFFE			
CLIENT			
AH			
TITLE			
PARKING PLAN			
SCALE		DRG. NO.	
@A3		1:100	
DATE		DATE	
14.01.23		MMD096.10.22.05	
Dn		MM	
REV		A	