


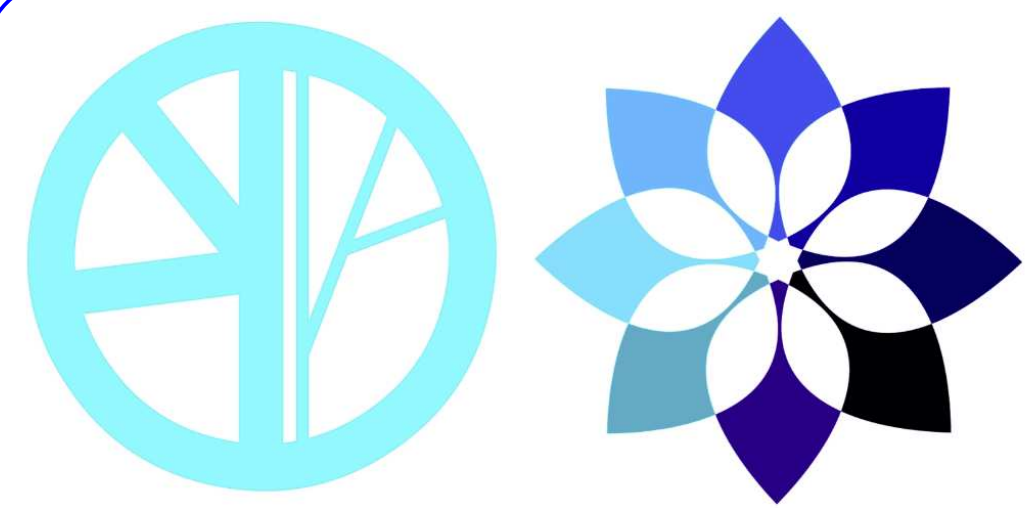

Blueprint CAD Ltd


3 Ridgeway Lowton Warrington WA3 2qL
07973 420 114 bpcl2@blueyonder.co.uk

All dims are to be checked on
site by builder.

SITE ADDRESS
174 HEYS ROAD, PRESTWICH,
MANCHESTER, M25 1QL.
THE CONSTRUCTION OF A
PART SINGLE STOREY PART
TWO STOREY EXTENSION AT
THE FRONT AND REAR OF
THE EXISTING DWELLING
HOUSE + DORMER LOFT
CONVERSION TO REAR WITH
GABLE BUILD-UP TO BOTH
SIDES + RAISING RIDGE BY
790mm + RENDERING ALL
EXTERNAL WALLS +
EXTERNAL & INTERNAL
ALTERATIONS.




Existing Street Scene Photograph

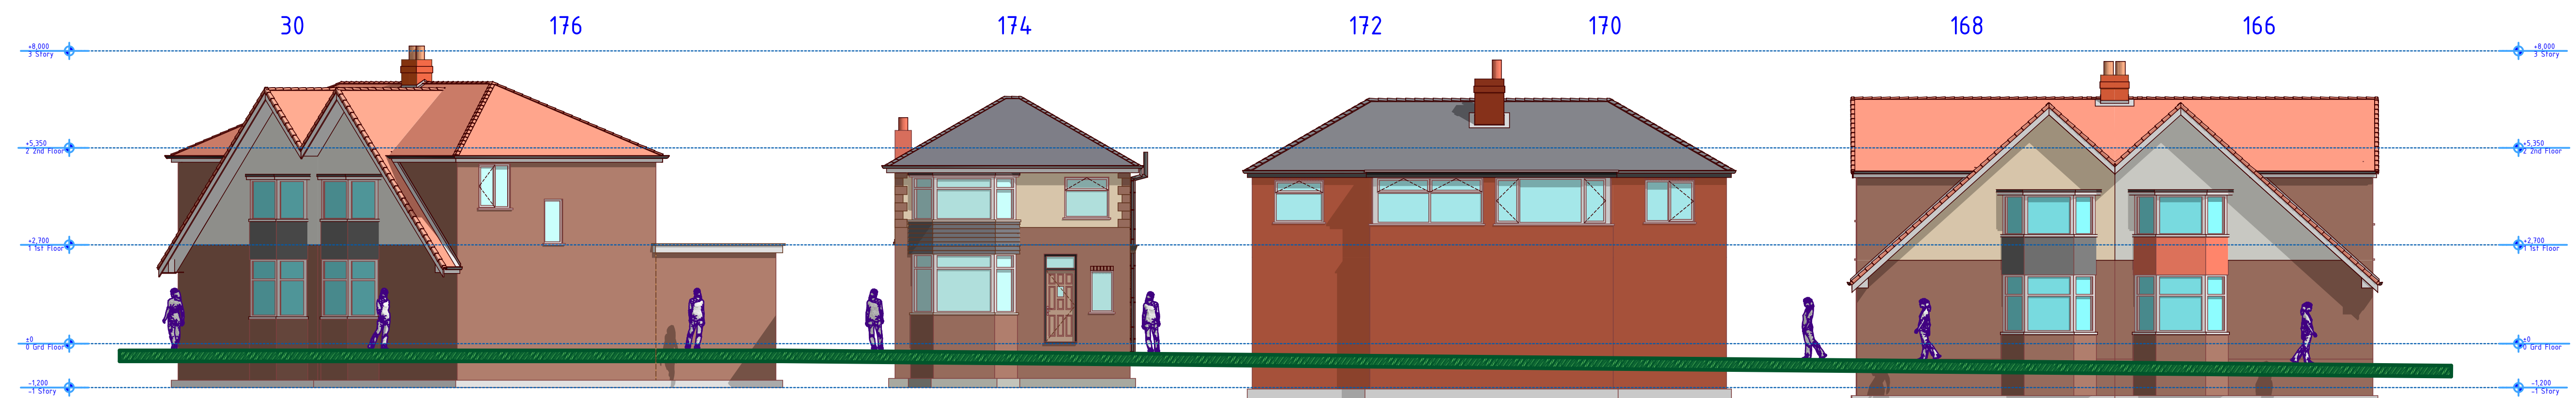

Existing Street Scene Elevation - Heys Road

1

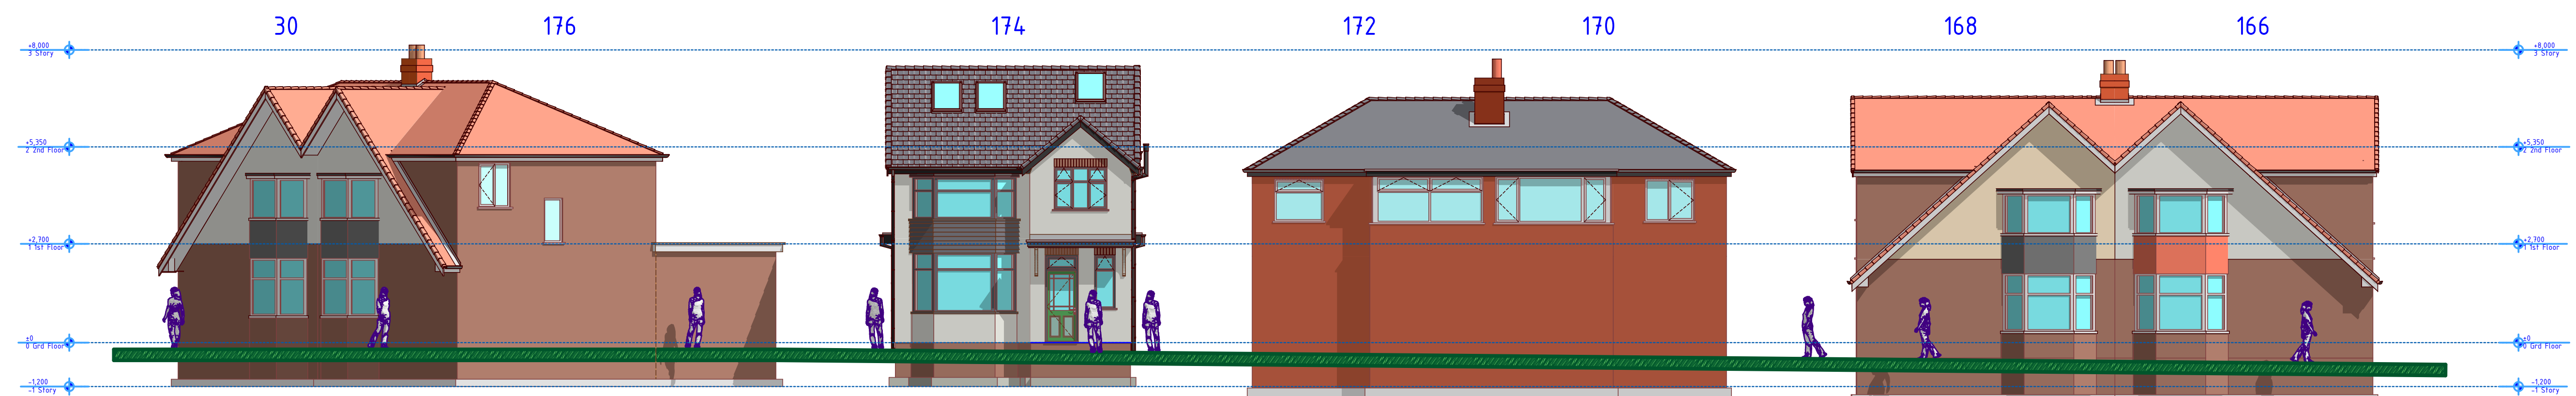

Proposed Street Scene Elevation - Heys Road

2