



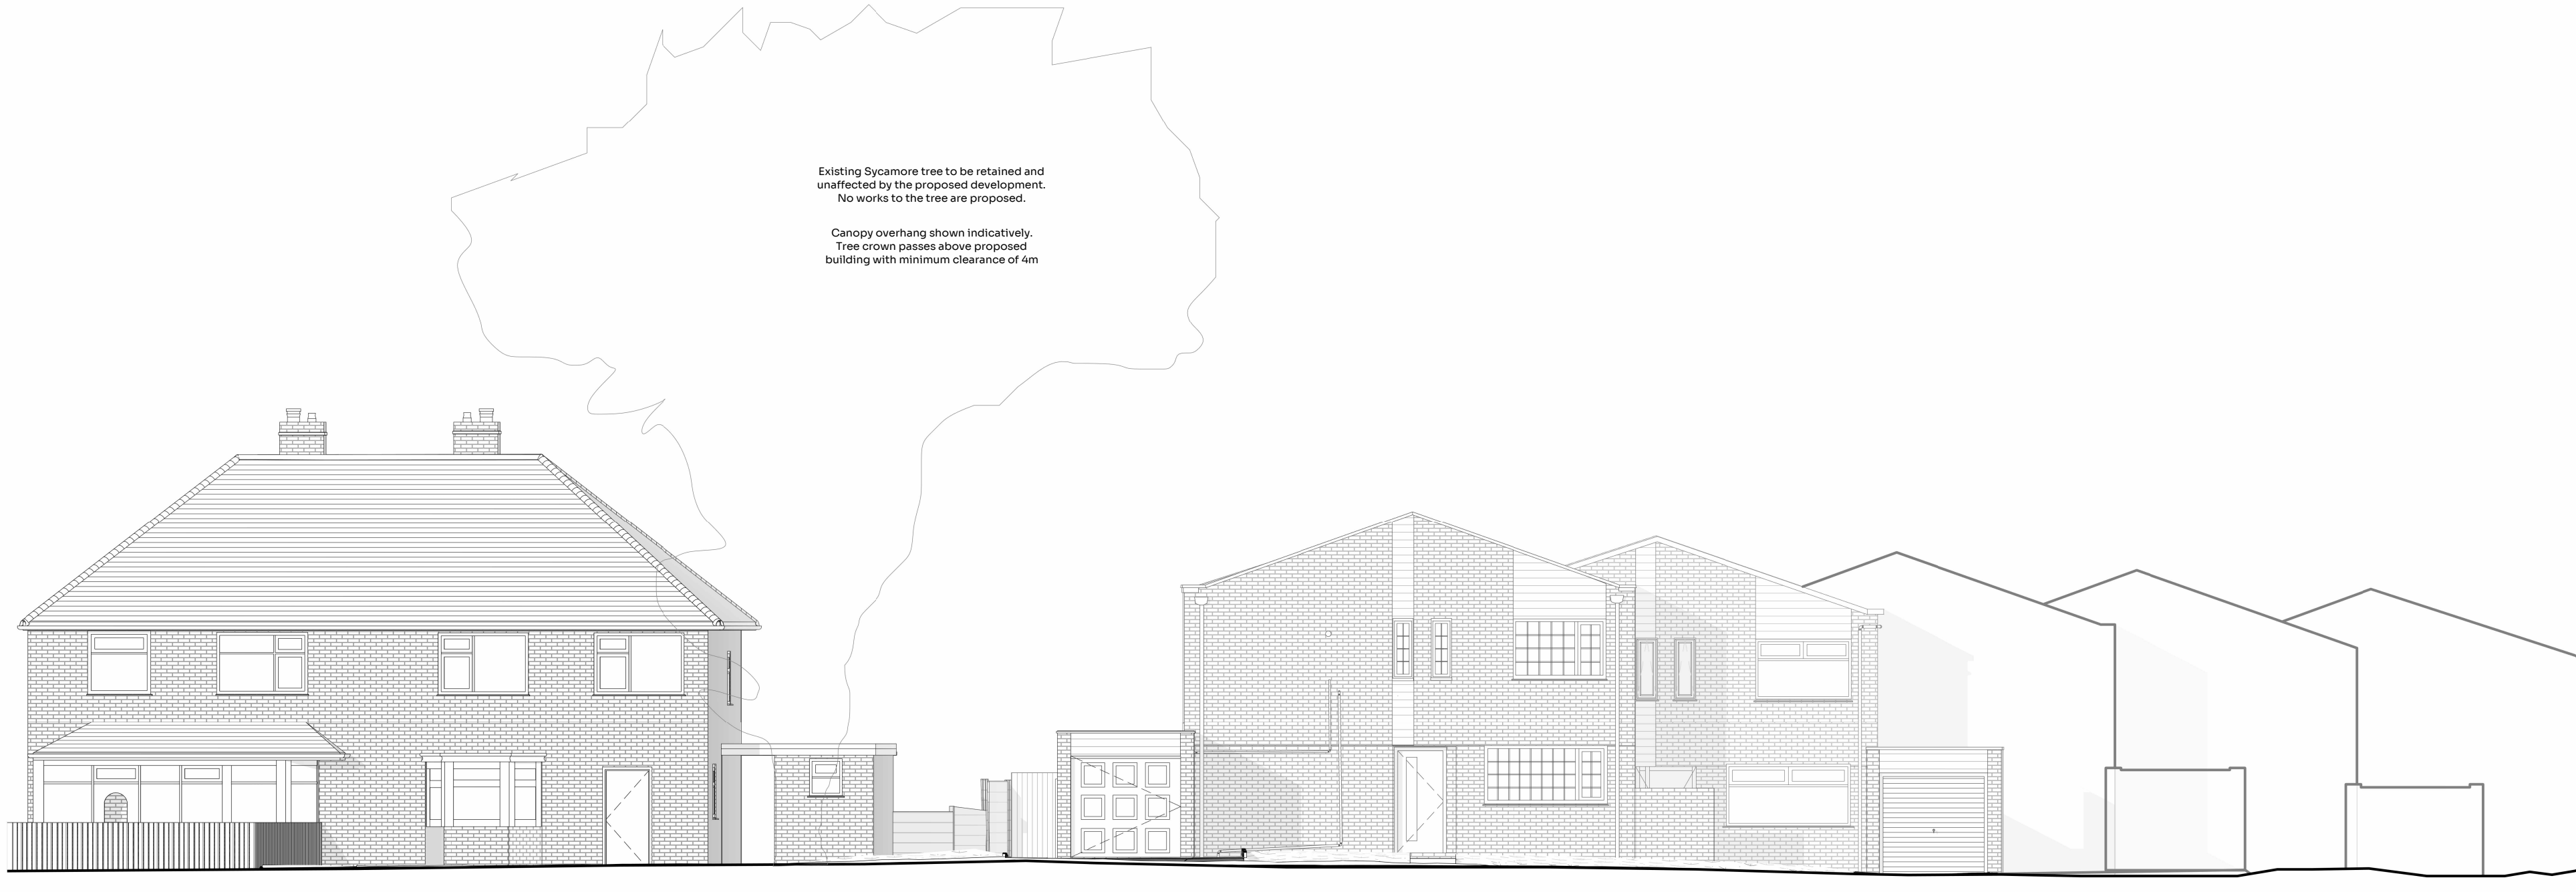

1 Existing Street Elevation

1 : 100

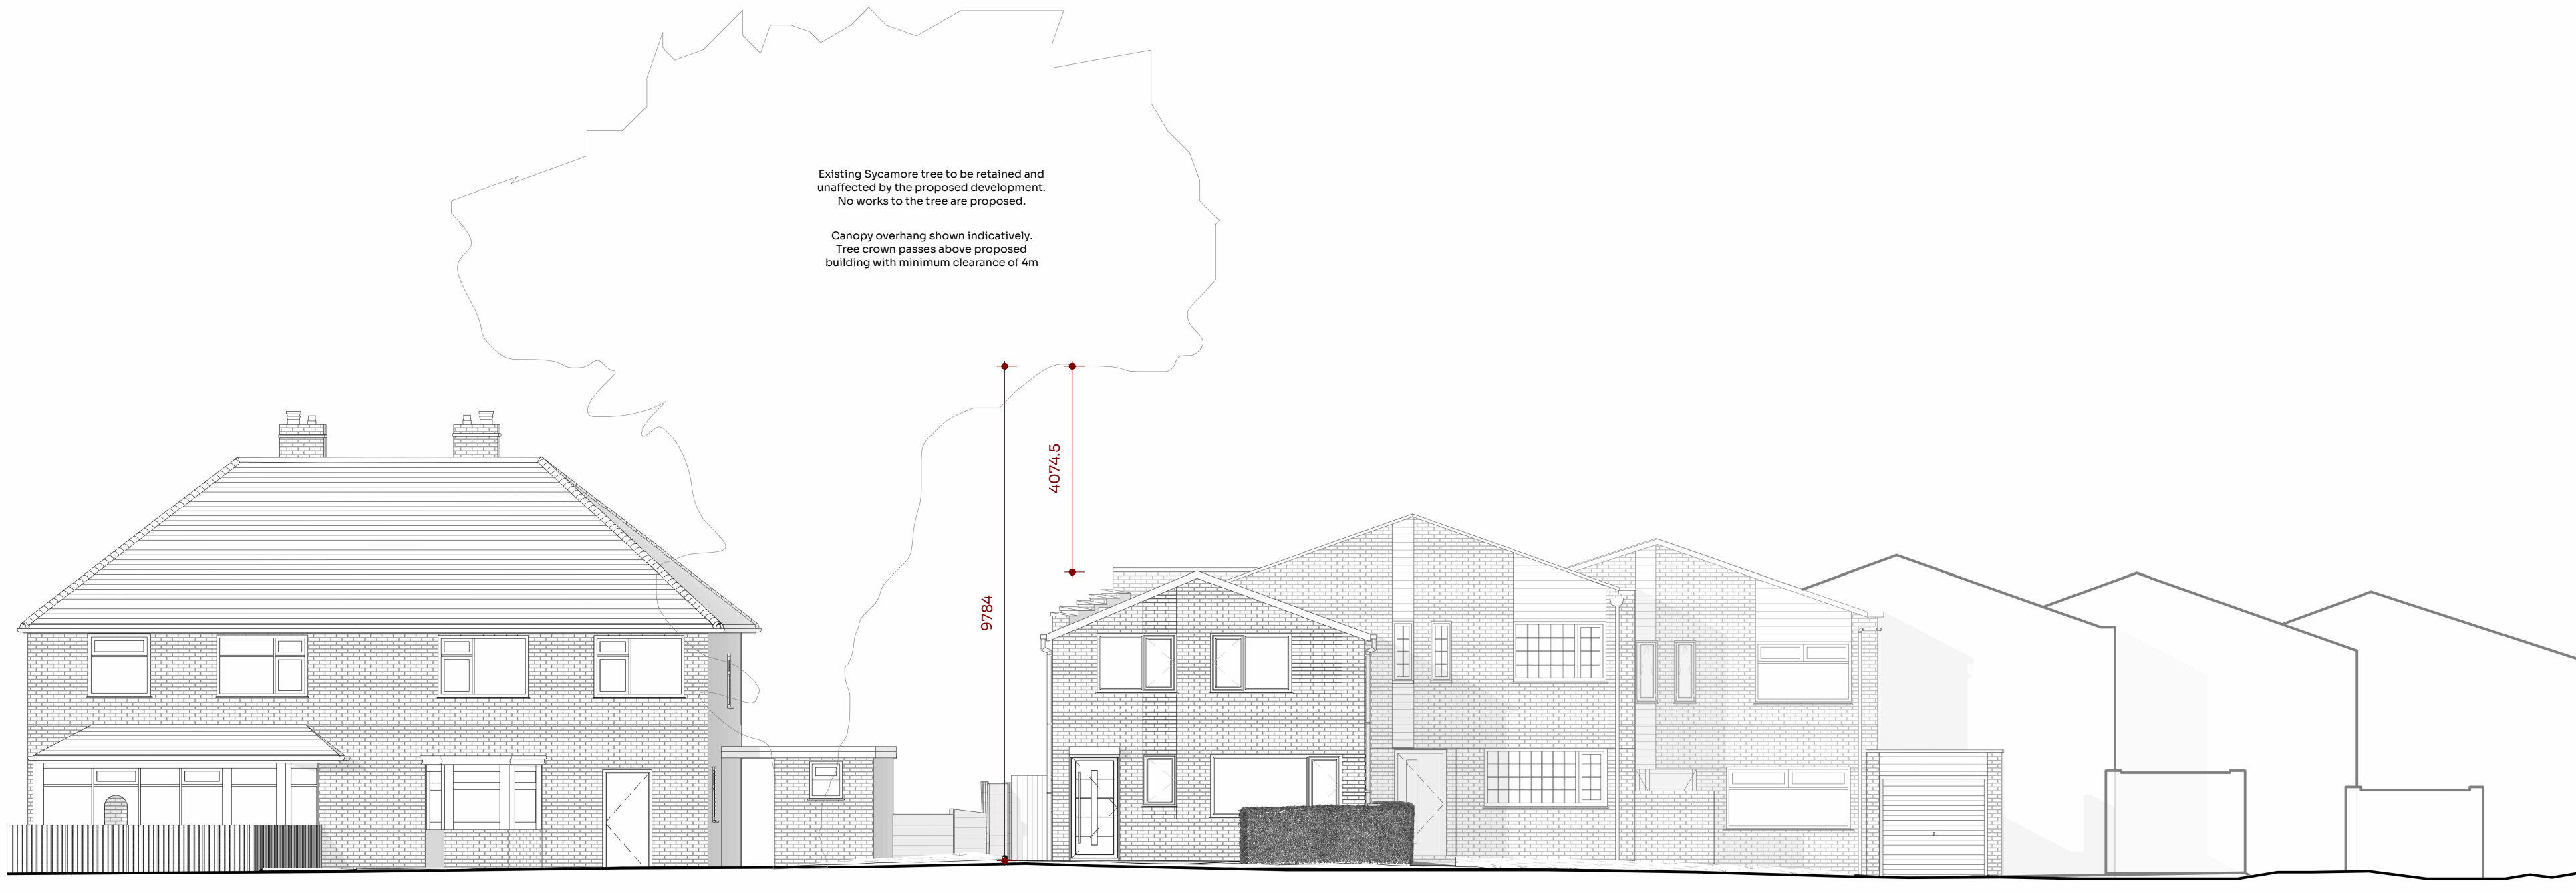

2 Proposed Street Elevation

1 : 100

PL1 Issued to IPA JC 10 06 26

REV	Details	By	Date
-----	---------	----	------

Stamp:
ISSUED FOR PLANNING

Project No:
JC255

Project:
49 Tinteron Avenue

Drawing No: 2000	Revision: PL1
----------------------------	-------------------------

Title:
STREET ELEVATIONS

Project Address:
49 Tinteron Ave, Unsworth, Manchester M45 8WY

Scale on A1: 1 : 100	Drawn by: JC	Checked by: JC
-------------------------	-----------------	-------------------

 +44 (0)161 252 2000 www.jcdesigngroup.co.uk	 CIAT CHARTERED PRACTICE
---	---

To be read with JCD specification and all relevant documents. Check all dimensions on site, report discrepancies before starting work. No liability accepted for unauthorised changes or works. This drawing is confidential, do not copy or share without written permission. Property of JCD Design Group Ltd, return on request. © JCD Design Group Ltd

1 0 1 2 3 4 5
SCALE 1:100 m