


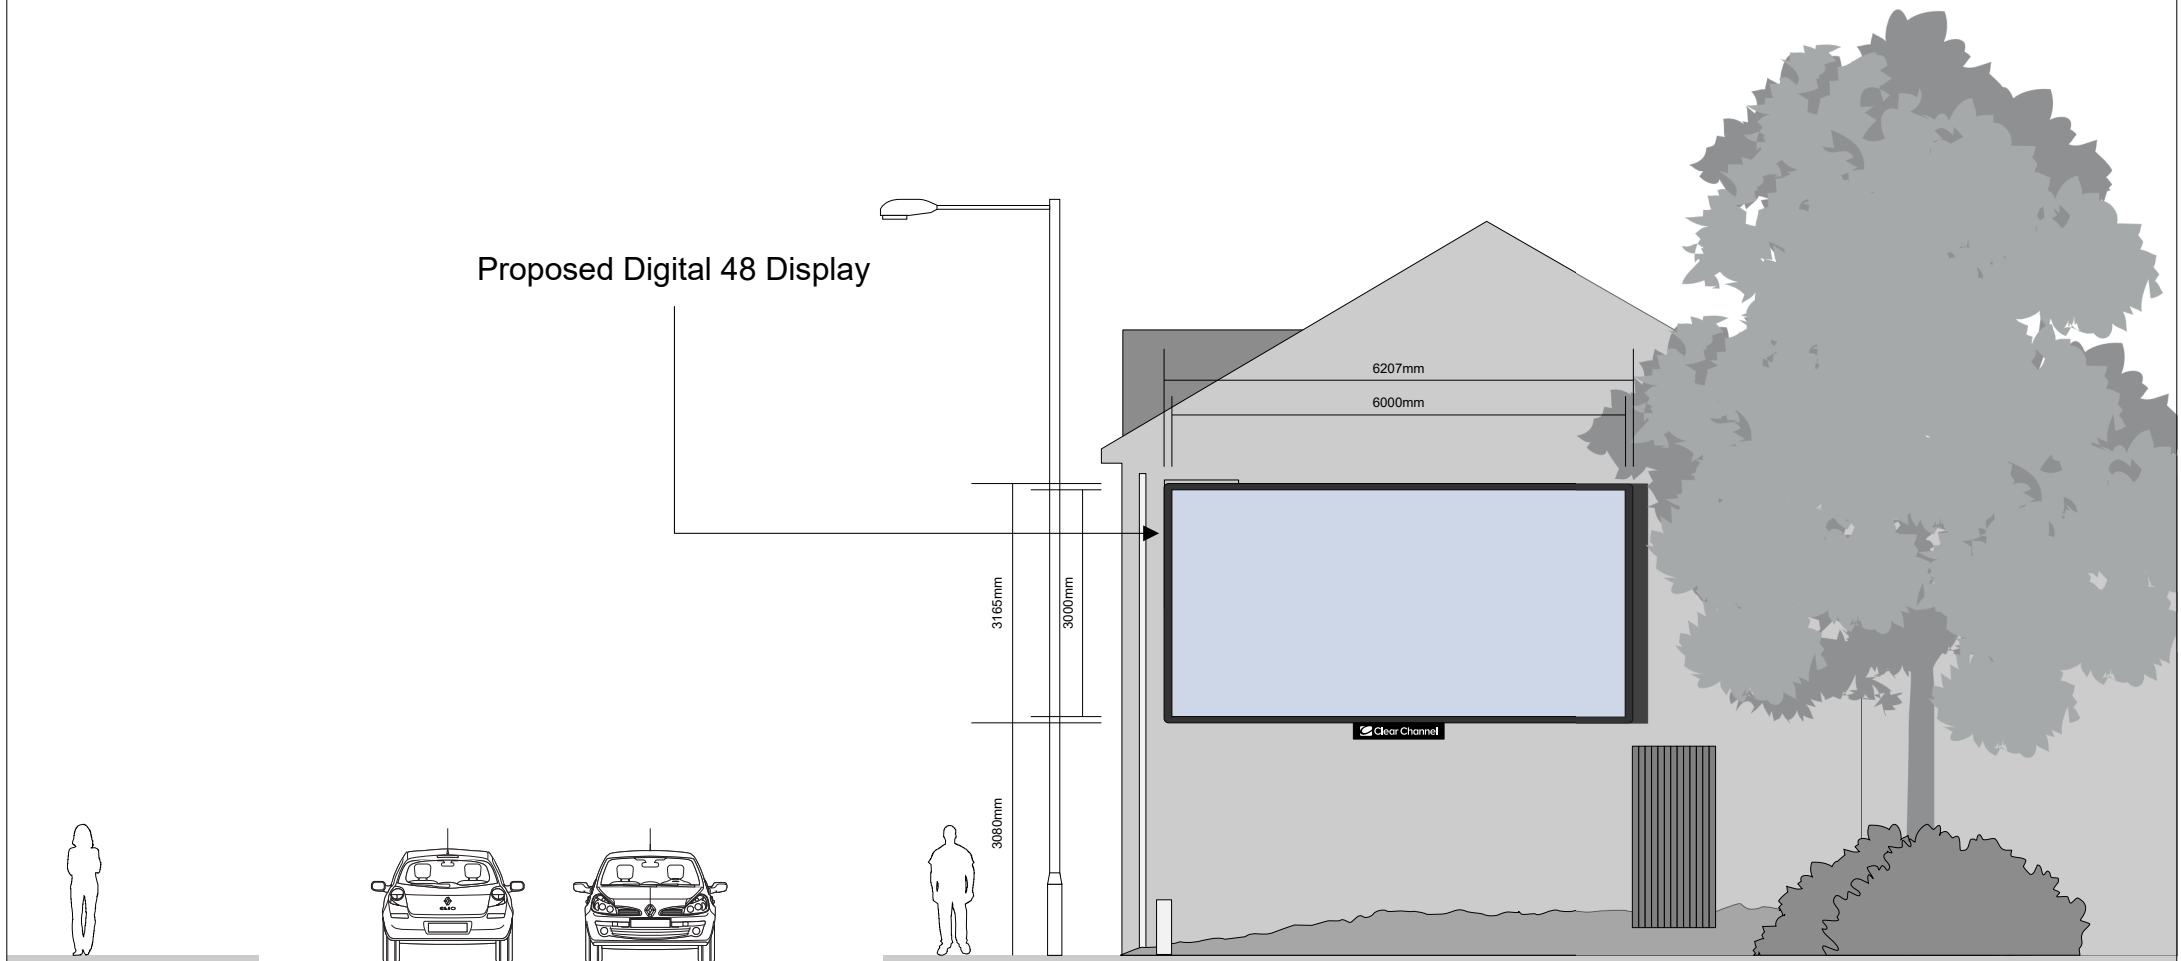

TOTTINGTON ROAD

Site:

10 Tottington Road, Bury BL8 1LH

Title:

Proposed Elevation

Date:

03/08/2022

Dwg. No:

PY4271/004

Rev:

B

Scale: 1:100@A4

